


RevNo	Revision note	Date	Signature	Checked
-------	---------------	------	-----------	---------

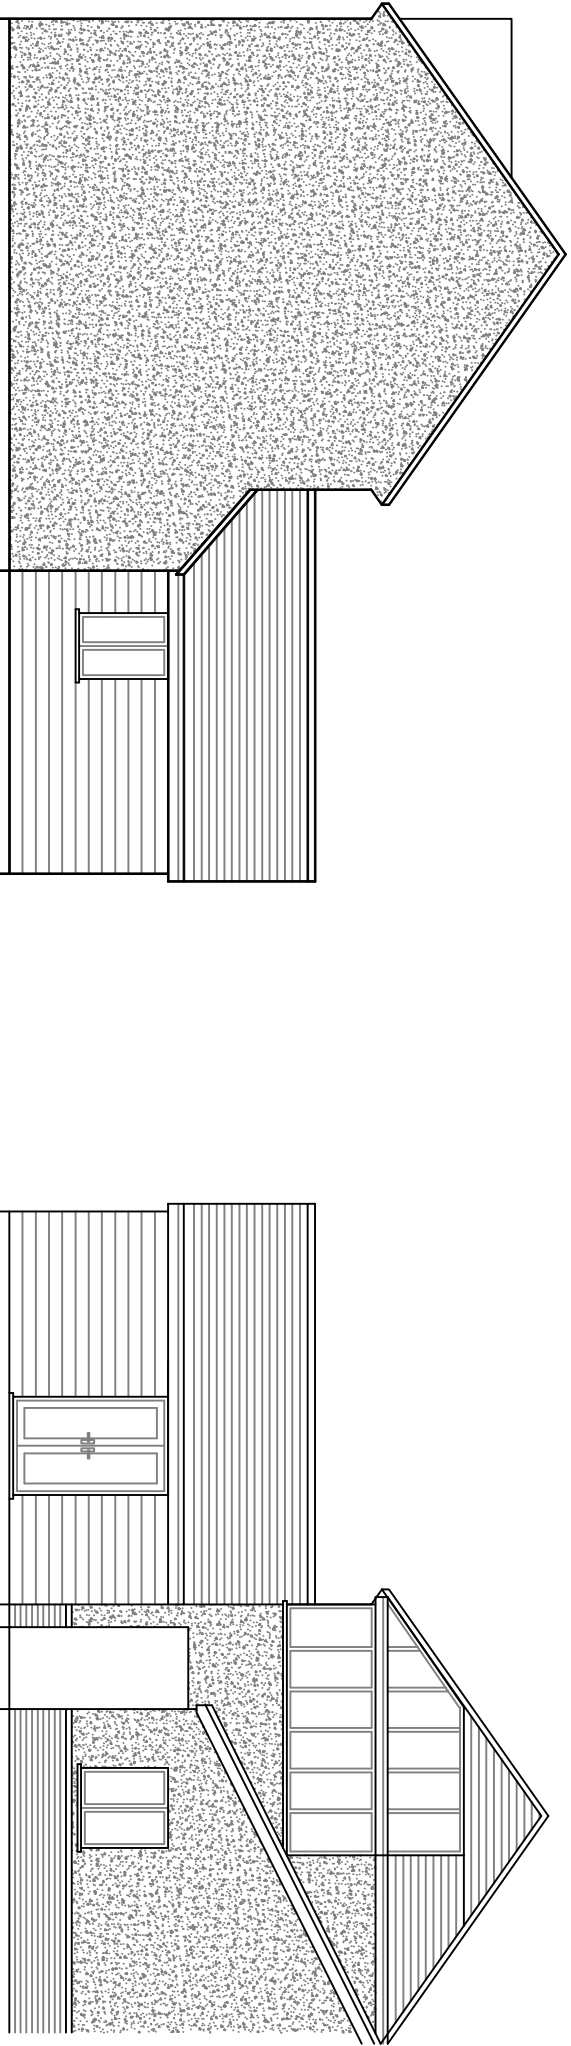

Part Existing North Elevation

Part Existing South Elevation

Itemref	Quantity	Title/Name, designation, material, dimension etc			Article No./Reference	
Designed by		Checked by	Approved by - date	File name	Date	Scale
jd					May 2015	1:100

16 First Avenue		Extension	
03		Edition	
		Sheet	