


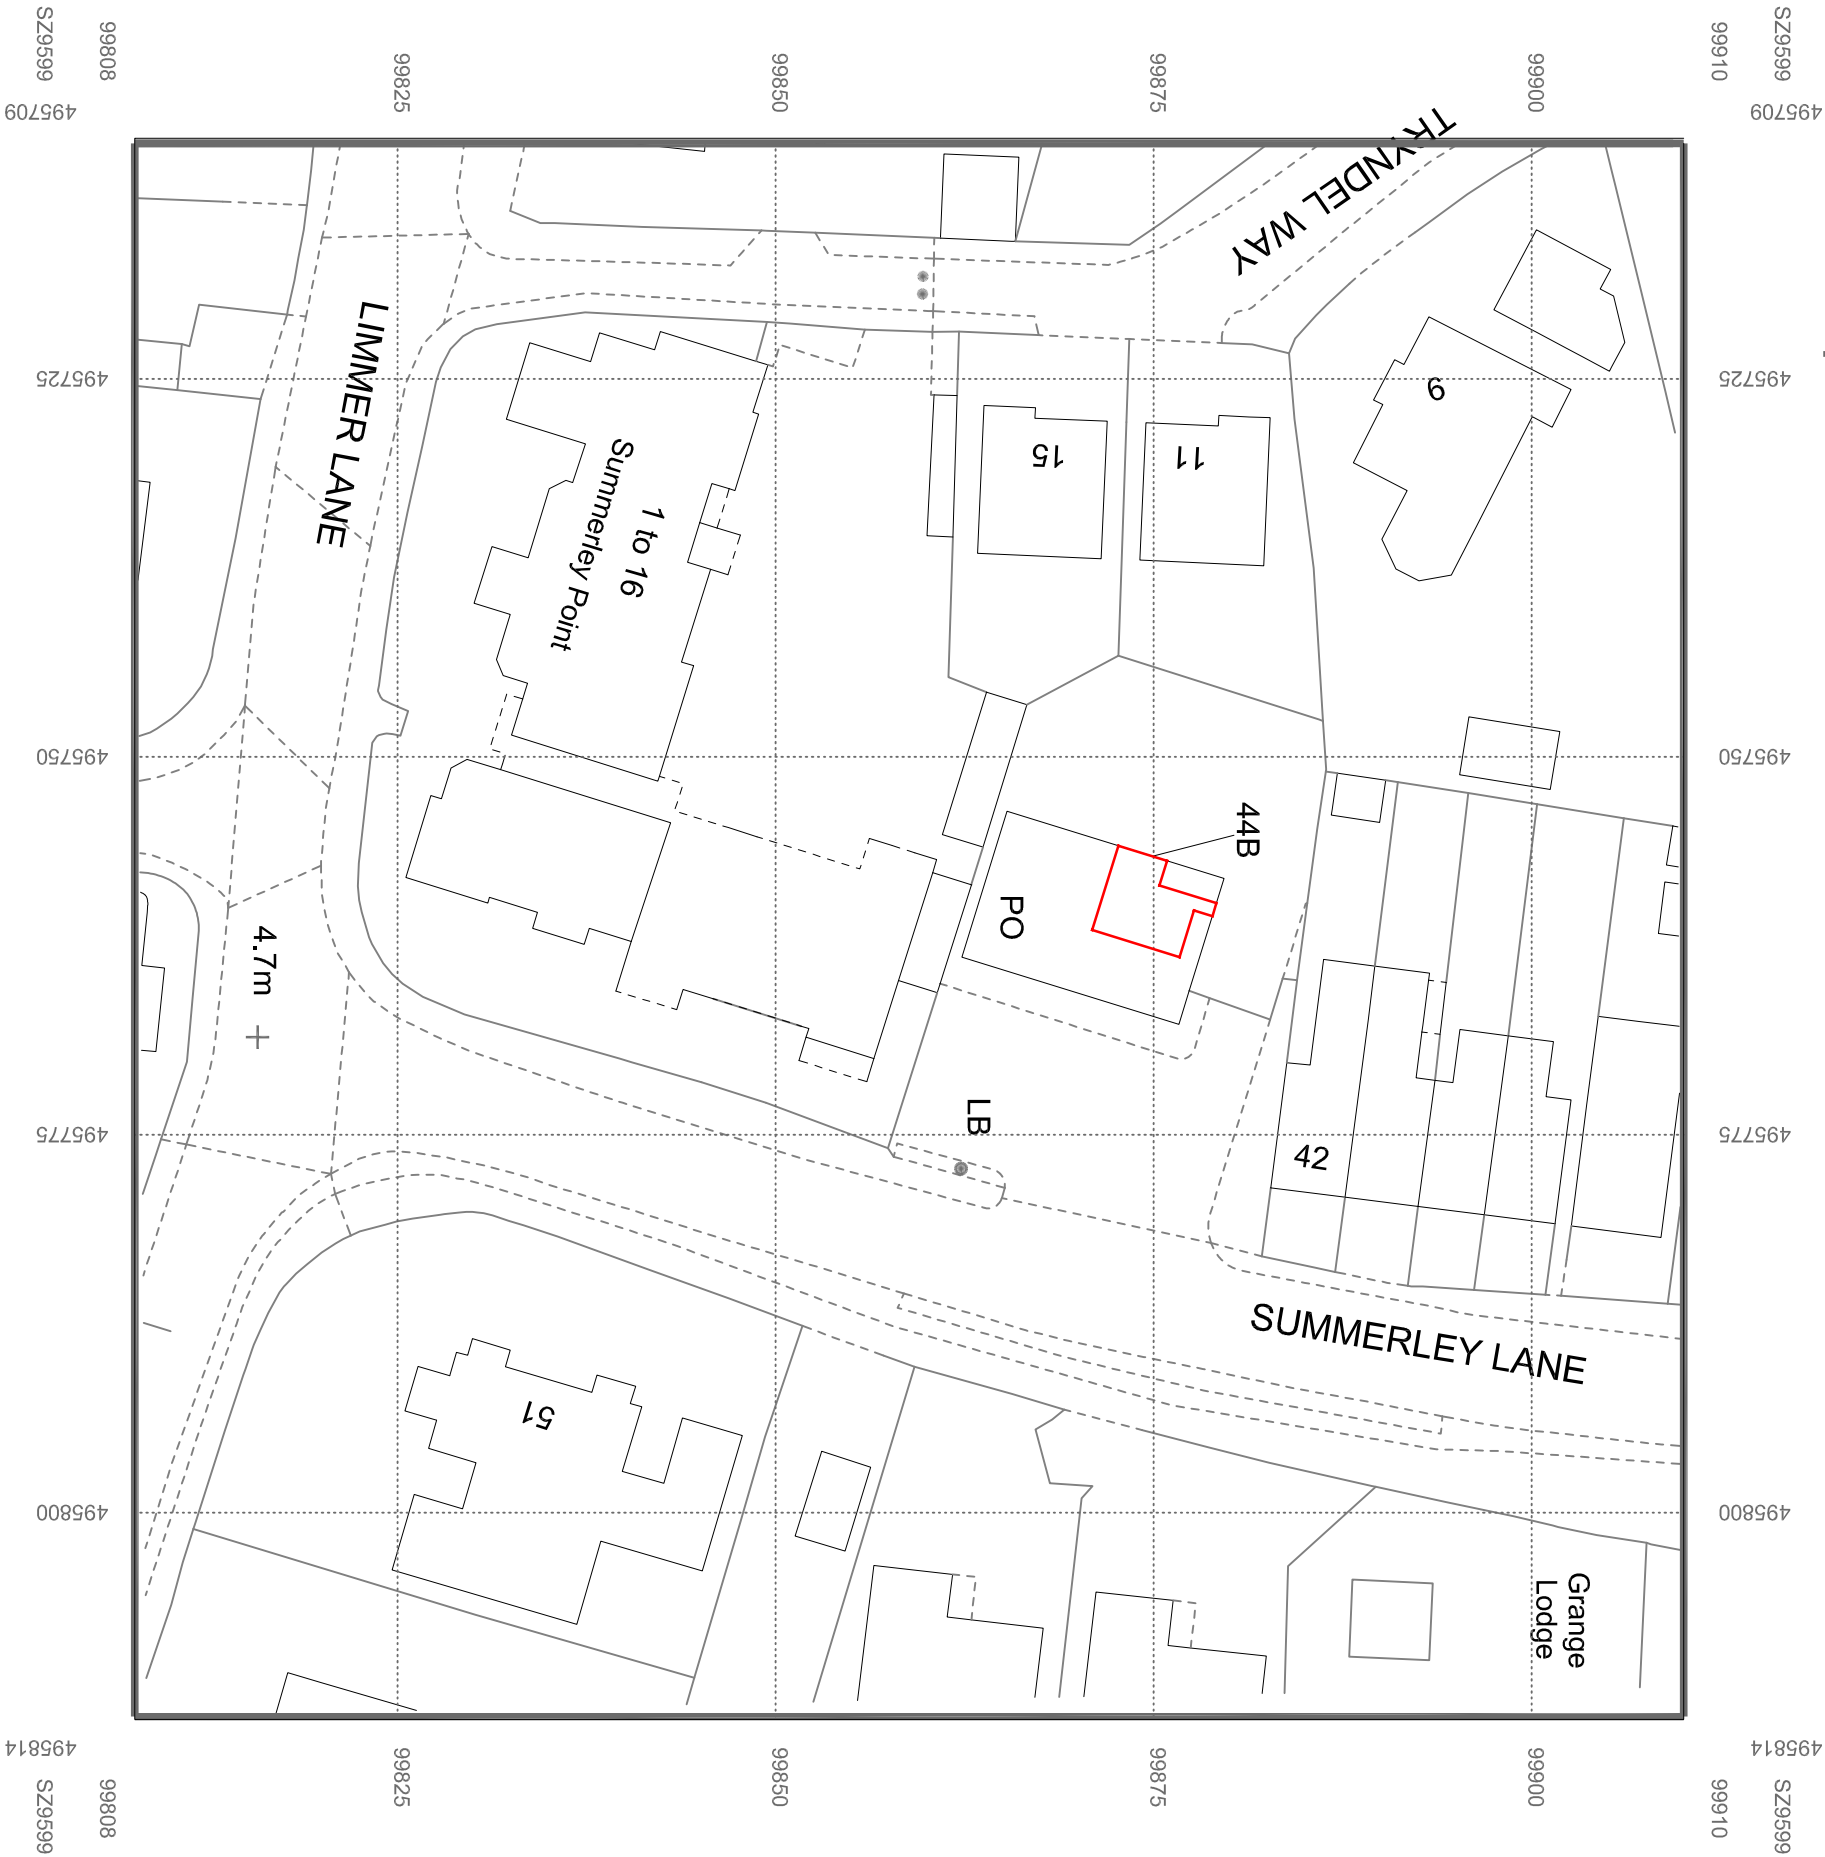

Rev A - Planning Application Issue - July 2020

Drawing Name:

Block Plan

Project Name and Address:

44B Summerley Lane

Felpham

Bognor Regis

PO22 7HX

For RMJ Partners LLP

Project number Drawing number
430 430_PO2A

Date
July 2020

Scale
1:500 @ A3

MGA

44B Summerley Lane, Felpham PO22 7HX

M: 07778 901336
E:mgahjar@mandanaghajararchitects.com