
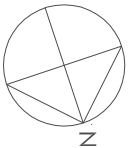


Assumed Line of Building - not measured

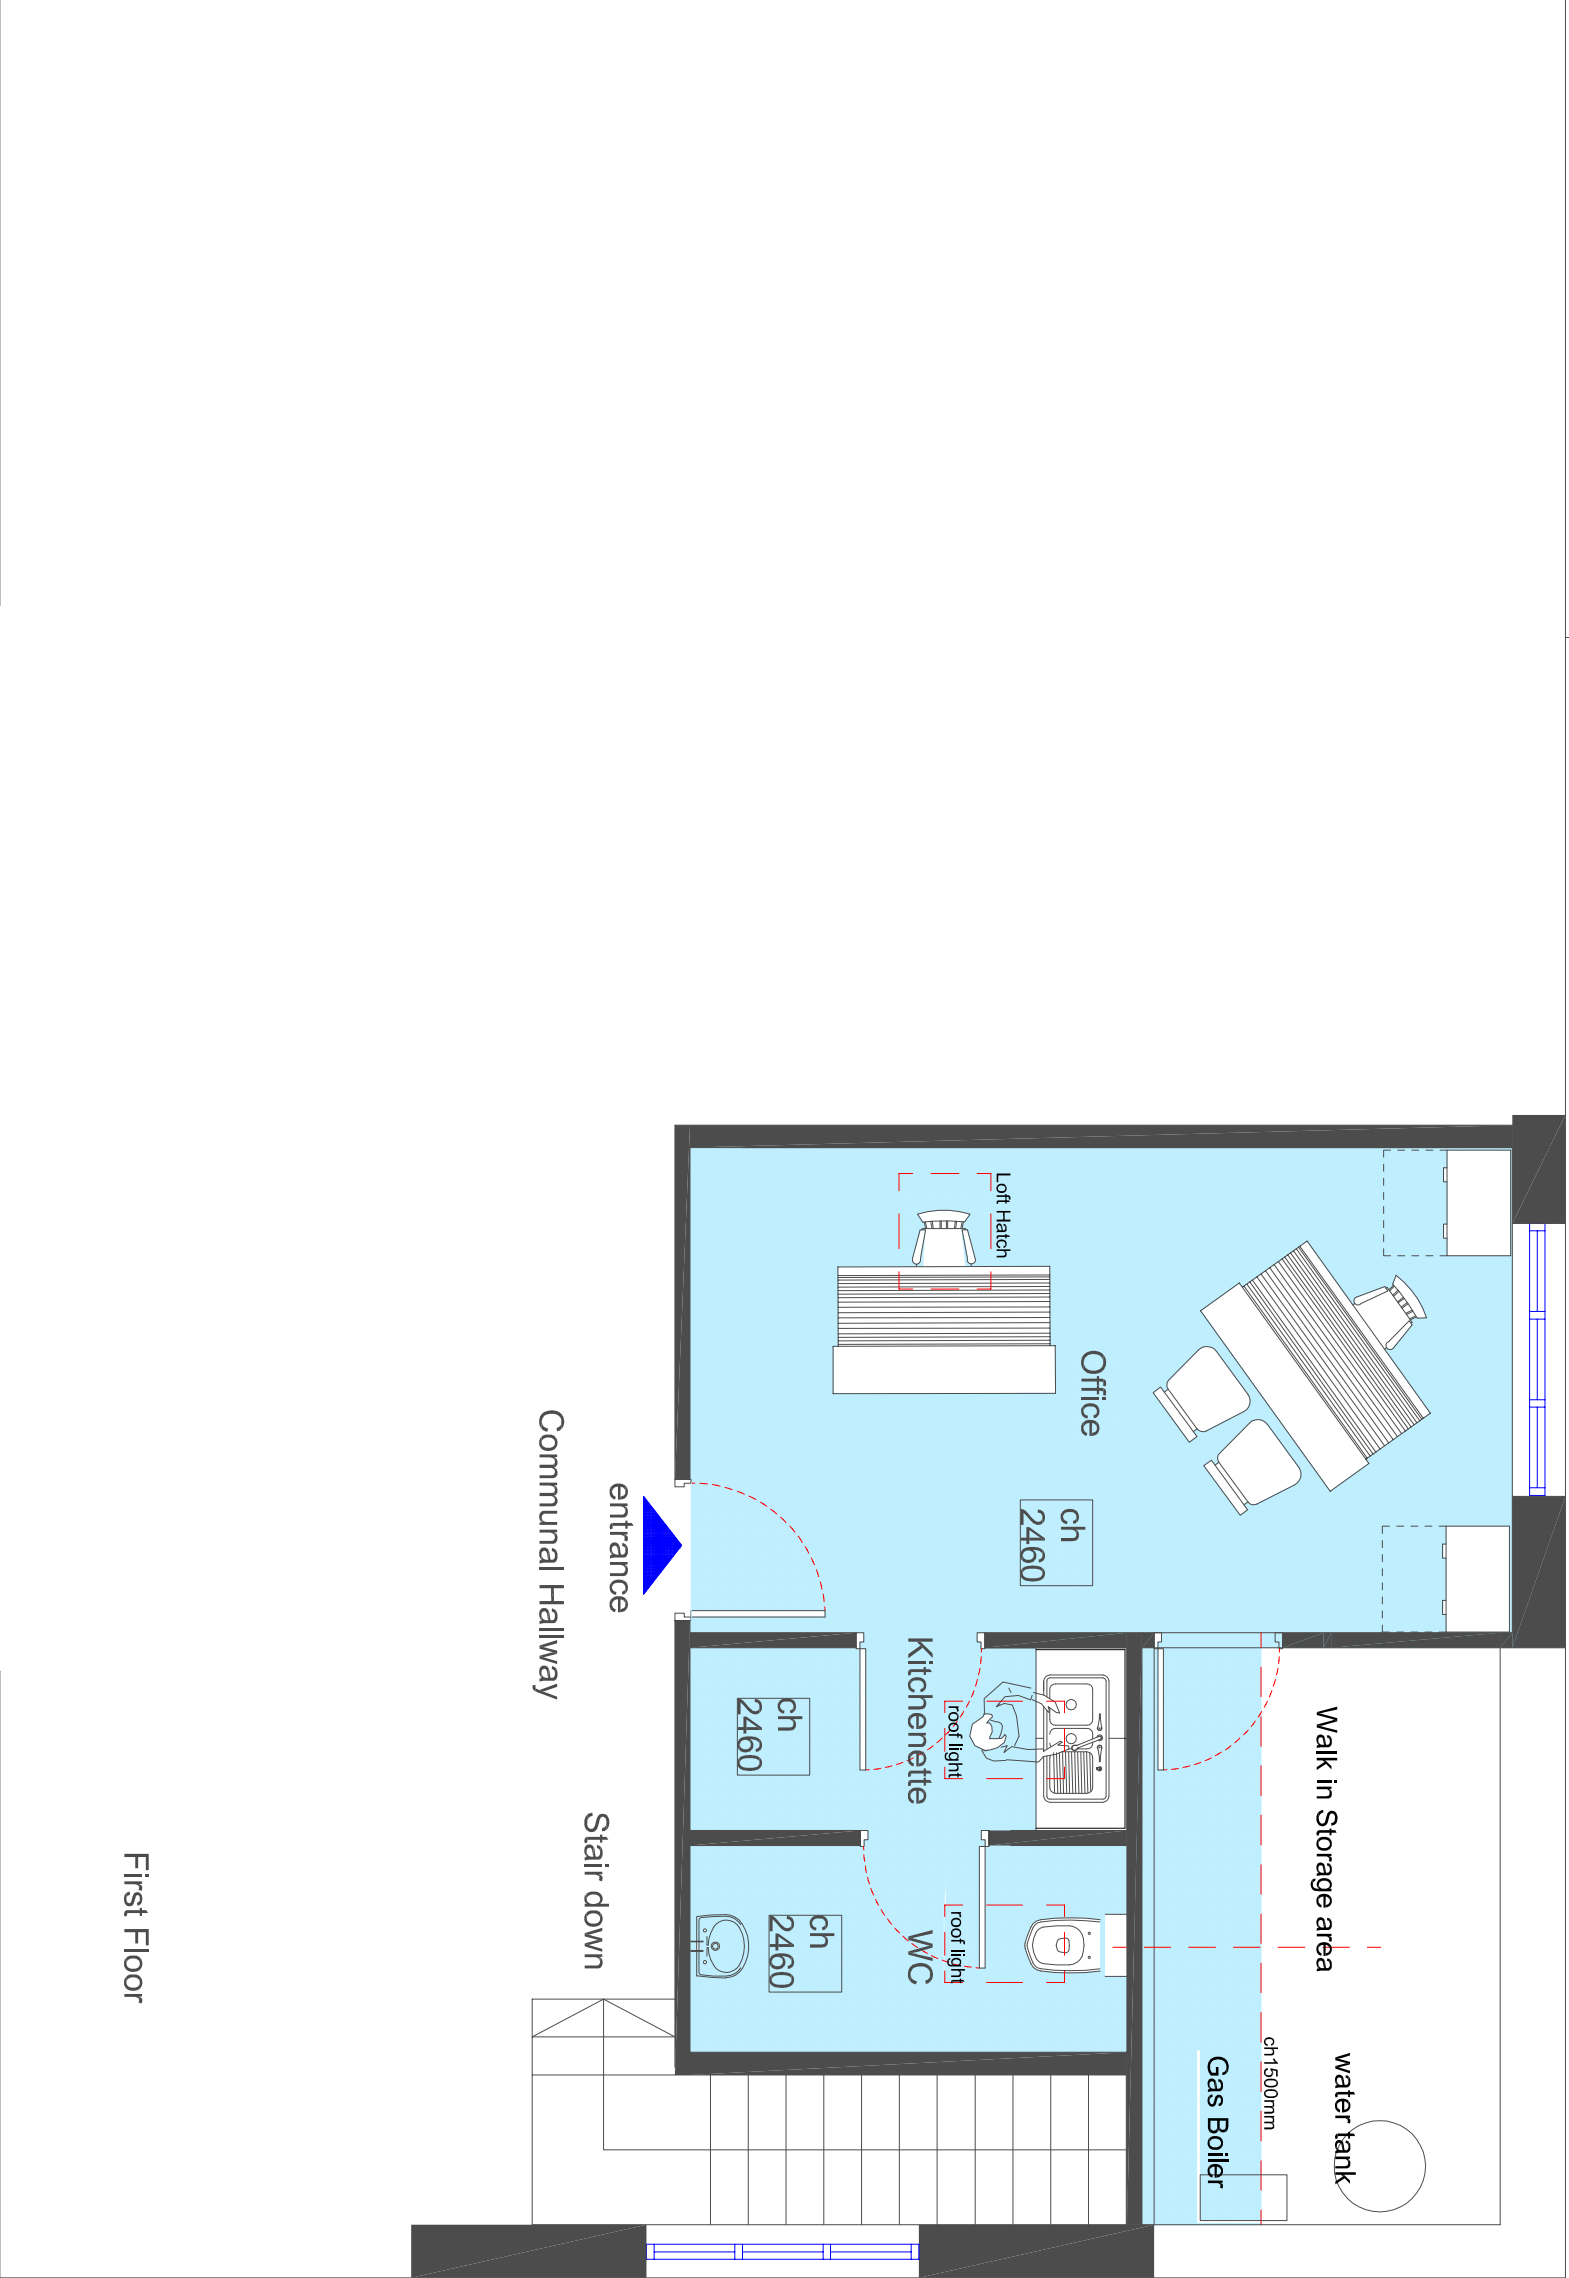

EXISTING WALL

This drawing is the copyright of Mandana Ghajjar Architects and may not be copied, altered or reproduced in any way without their written permission.

Rev A - Planning Application Issue - July 2020

Drawing Name:
Existing Office Plan
Planning Application Drawing

Project Name and Address:
44B Summerley Lane
Felpham
Bognor Regis
PO22 7HX
For RMJ Partners LLP

Project number Drawing number
430 430_P03A
Date
July 2020
Scale
1:50 @ A3

MGA

M: 07778 901336
E:mgghajjar@mandanaghajjararchitects.com

Scale Bar: 0m 1m 2m 3m 4m 5m