


Assumed Line of Building - not measured

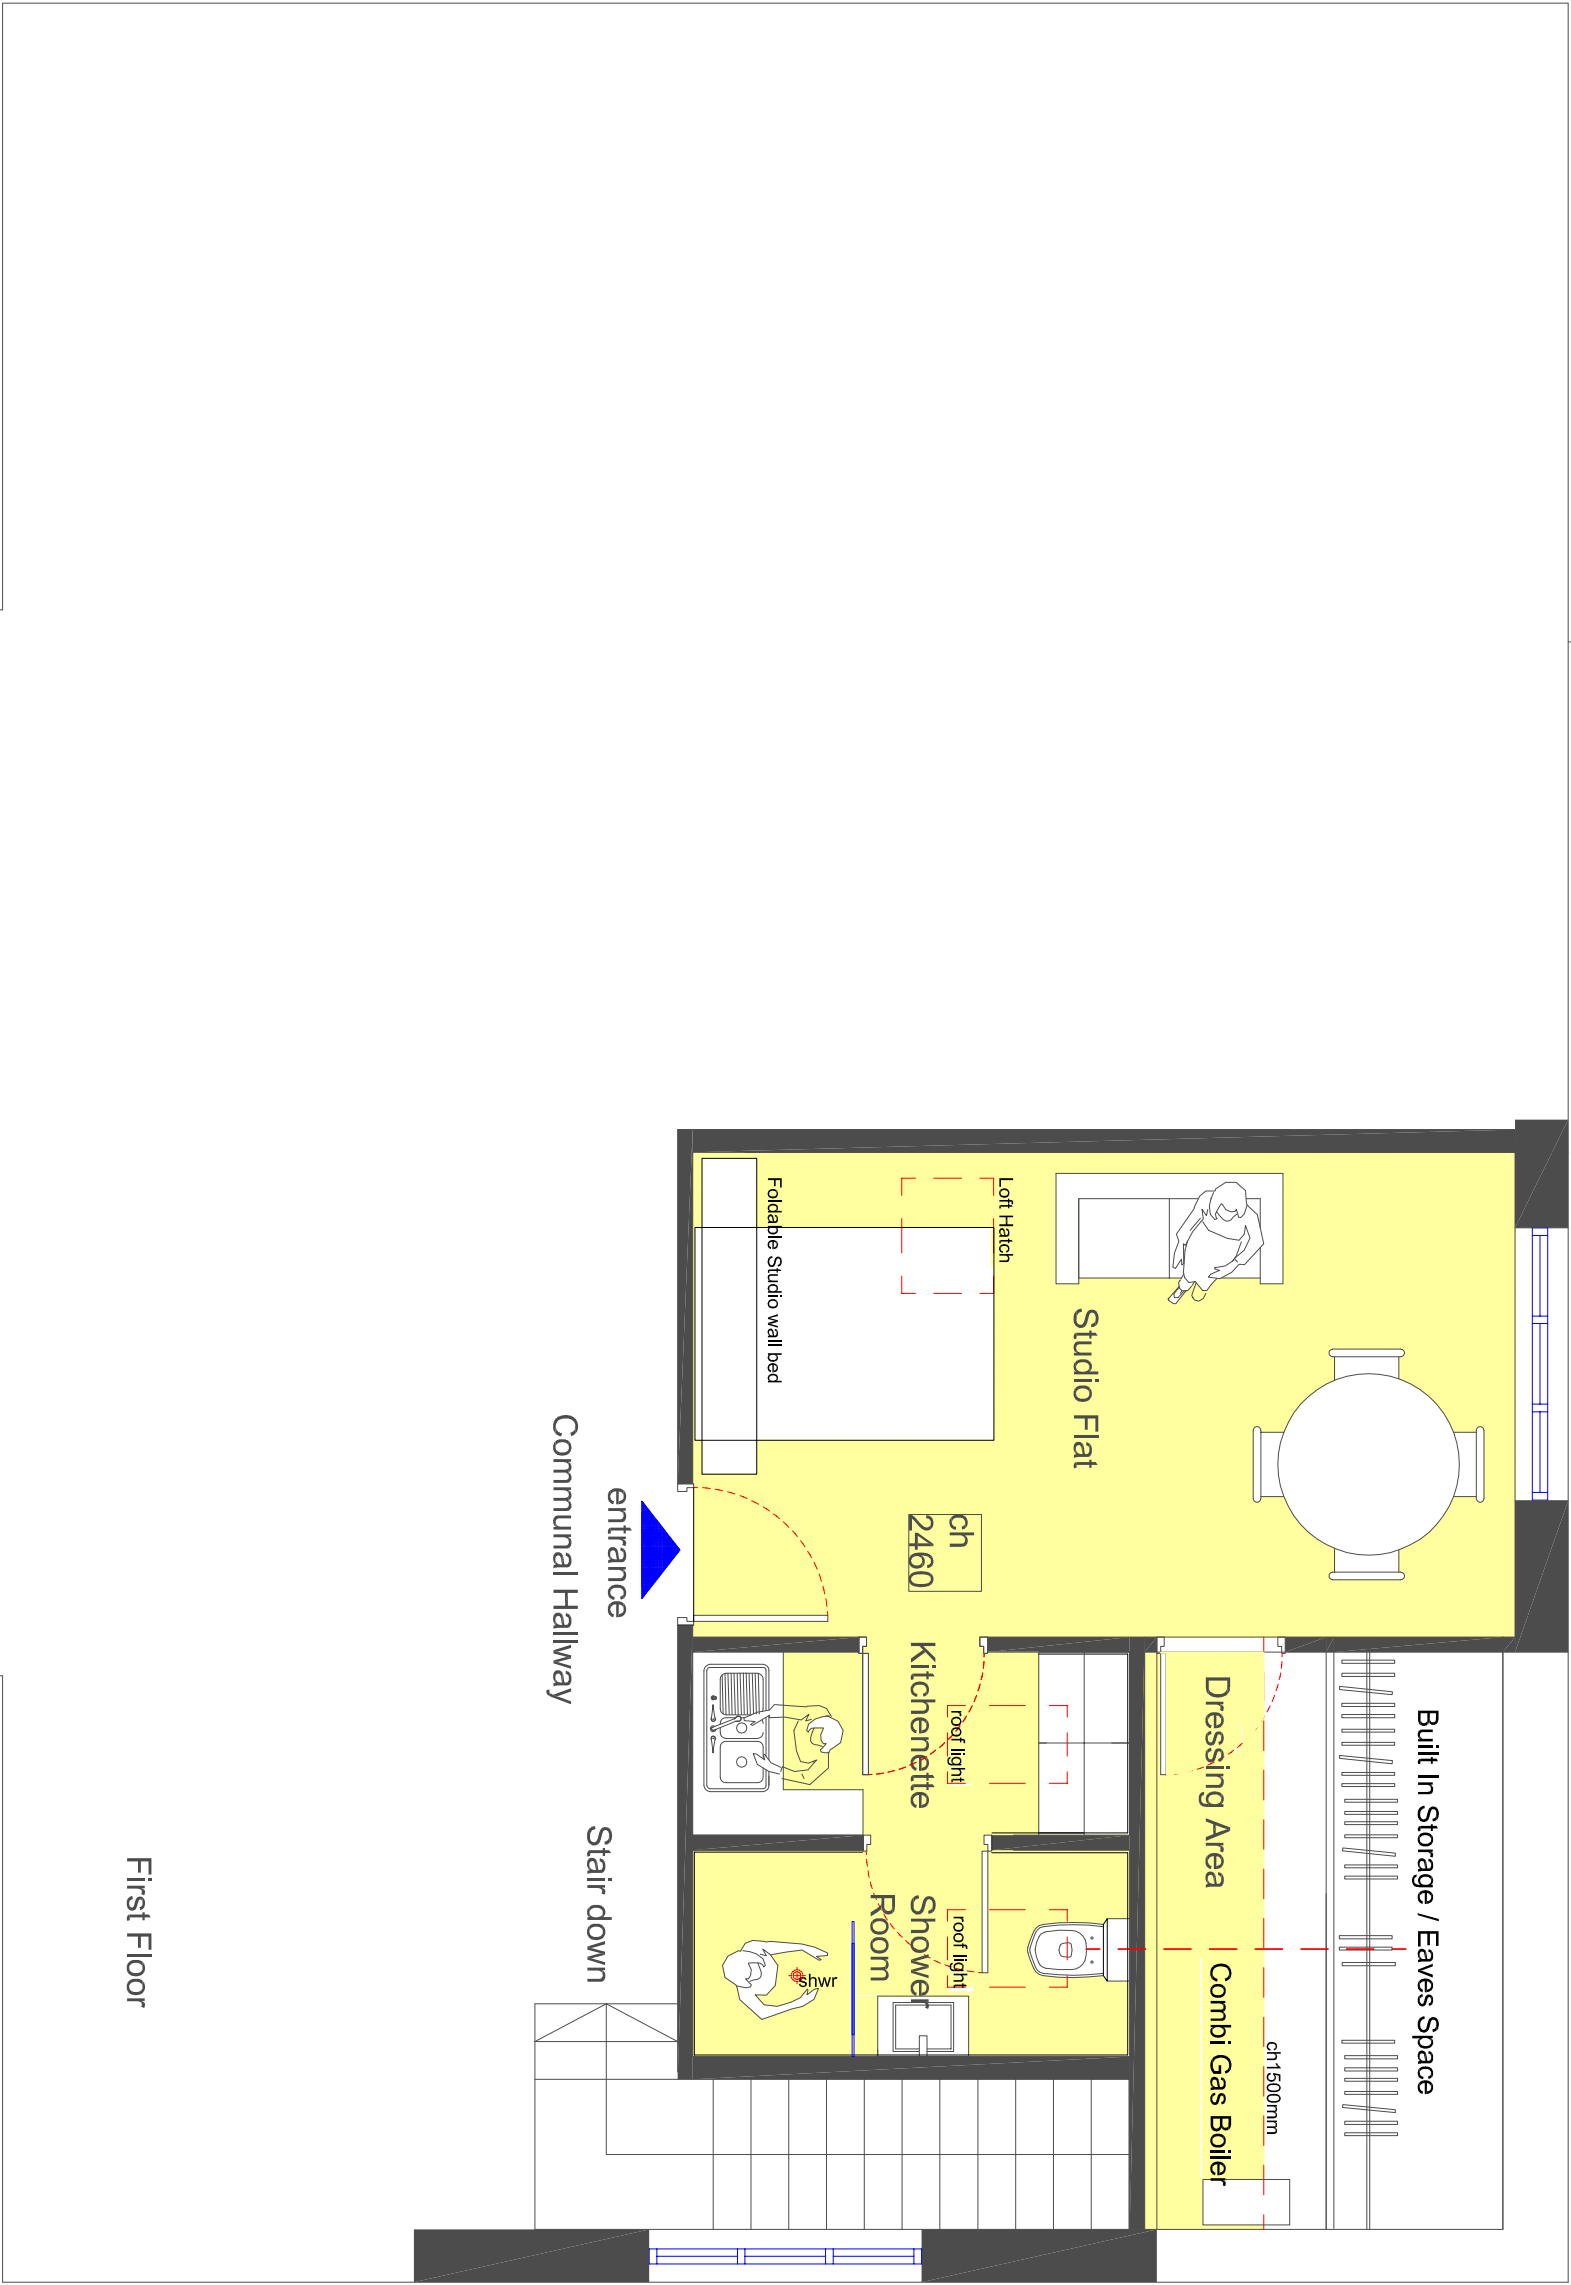


Scale Bar: 0m 1m 2m 3m 4m 5m

This is not a Survey Drawing

This drawing is the copyright of Mandana Ghajar Architects and may not be copied, altered or reproduced in any way without their written permission.

EXISTING WALL

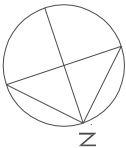

Rev A - Planning Application Issue - July 2020

Drawing Name:
Proposed Studio Flat Plan
Planning Application Drawing

Project Name and Address:
44B Summerley Lane
Felpham
Bognor Regis
PO22 7HX
For RMJ Partners LLP

Project number 430 Drawing number 430_P04A
Date July 2020
Scale 1:50 @ A3

MGA

M: 07778 901336
E:mgghjar@mandanaghjararchitects.com