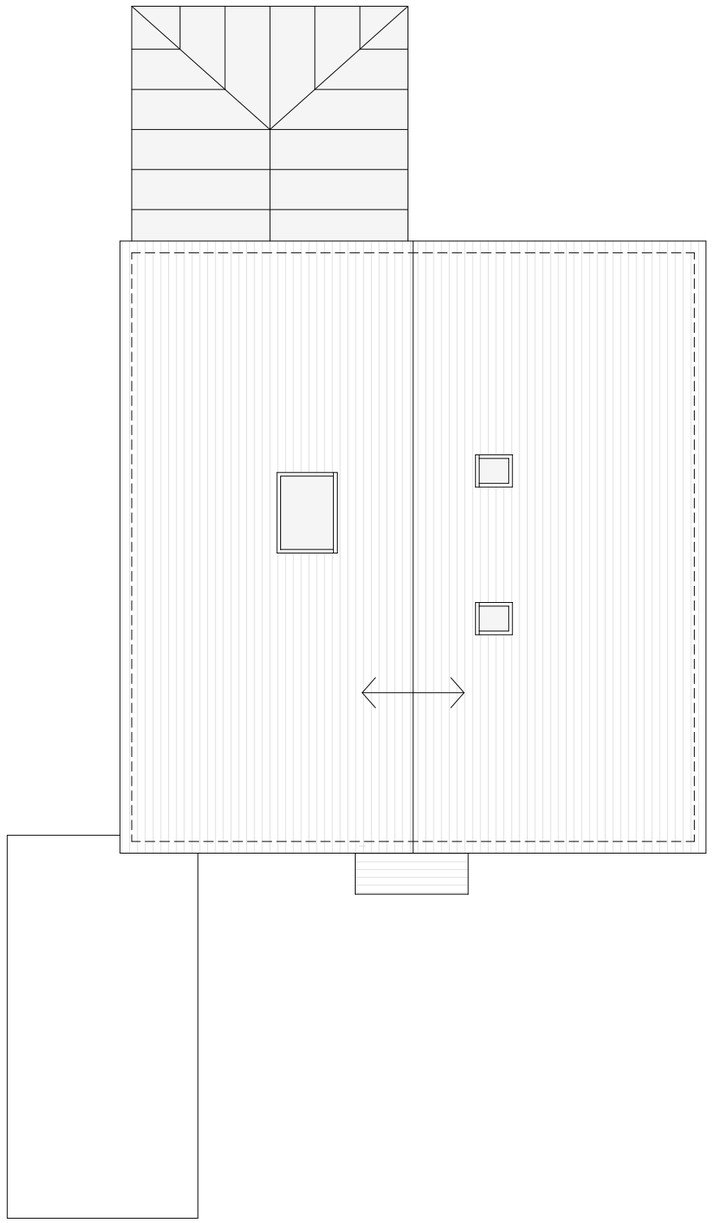

0m 1m 2m 3m 4m

Scale 1:100

N

Project
36 Firs Avenue
Felpham, PO22 8QA

Scale	Date	Drawn
1:100@A3	06/10/26	MH

Drawing Title
Existing Roof Plan

Status
Planning

Drawing No.	Rev
26850 - P105	-

MJH Architects

MJH Architects, 4 Rookswood, Alton, Hants, GU34 2LD
T. 01420 544501 www.mjharchitects.co.uk

Notes:

This drawing is © copyright of MJH Architects.

This drawing is to be read in conjunction with all consultant's drawings, details and specification.

All dimensions to be checked on site prior to commencement of building work.

Scale for planning purposes only.

Any discrepancies to be reported to the architect prior to implementation.