

Front Elevation (west)

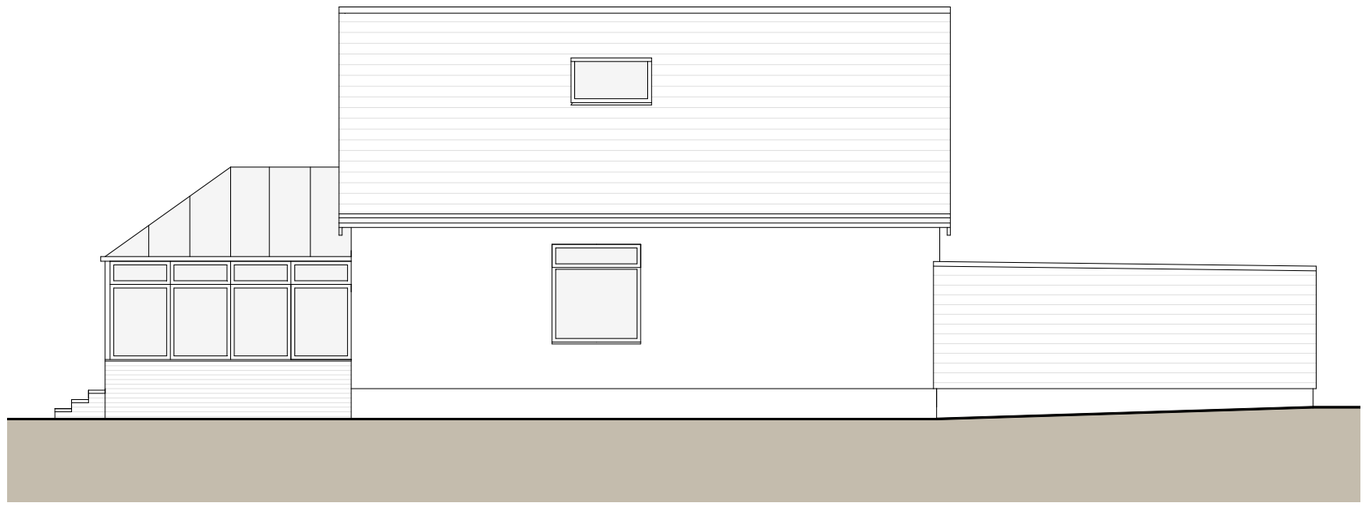

Side Elevation (north)

Existing materials:

Walls - Render and composite cladding

Pitched roof - Plain tiles

Flat roof - Felt

Rainwater goods - UPVC

Fascia and soffits - UPVC

Windows and doors - UPVC

0m 1m 2m 3m 4m

Scale 1:100

Project

36 Firs Avenue

Felpham, PO22 8QA

Scale	Date	Drawn
1:100@A3	06/10/26	MH

Drawing Title

Existing Elevations

Status

Planning

Drawing No.	Rev
26850 - P106	-

MJH Architects

MJH Architects, 4 Rookswood, Alton, Hants, GU34 2LD
T. 01420 544501 www.mjharchitects.co.uk

Notes:

This drawing is © copyright of MJH Architects.

This drawing is to be read in conjunction with all consultant's drawings, details and specification.

All dimensions to be checked on site prior to commencement of building work.

Scale for planning purposes only.

Any discrepancies to be reported to the architect prior to implementation.