


BOUNDARY / FENCE OF 12 GRAFTON

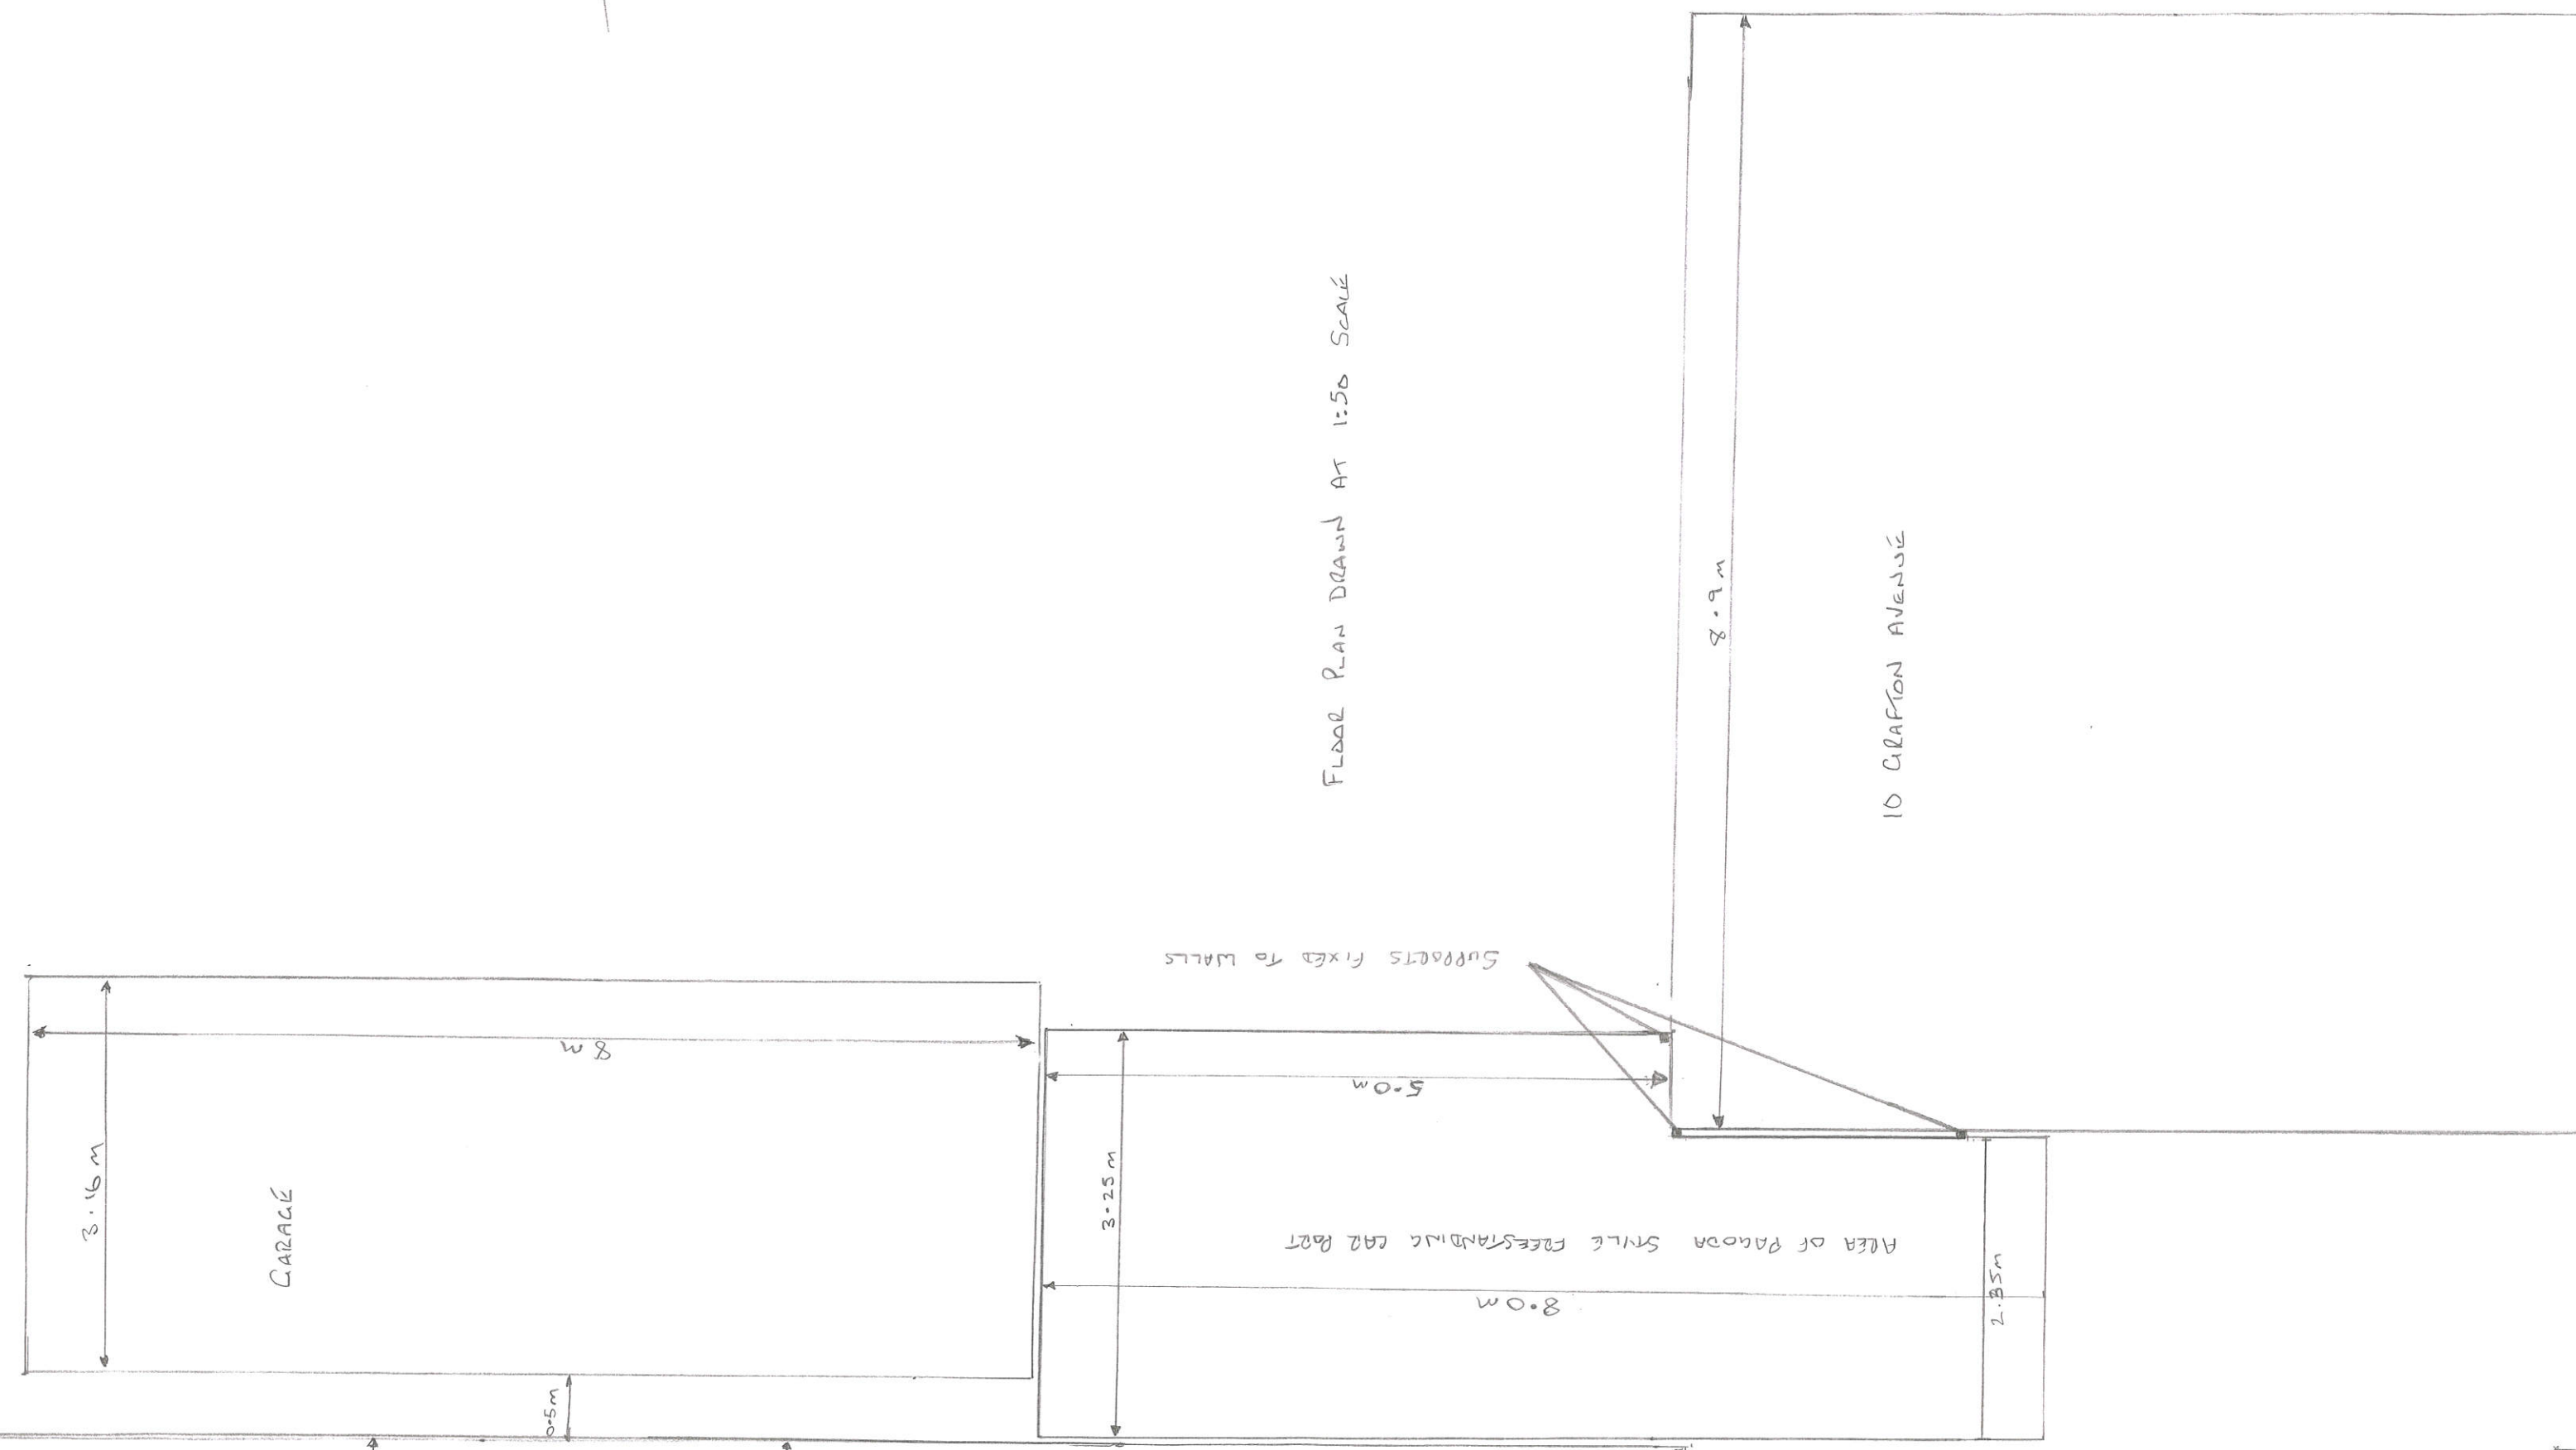

FLOOR PLAN DRAWN AT 1:50 SCALE

10 GRAFTON AVENUE

SUPPORTS FIXED TO WALLS

AREA OF PALLODA STYLE FREESTANDING GARAGE

GARAGE