


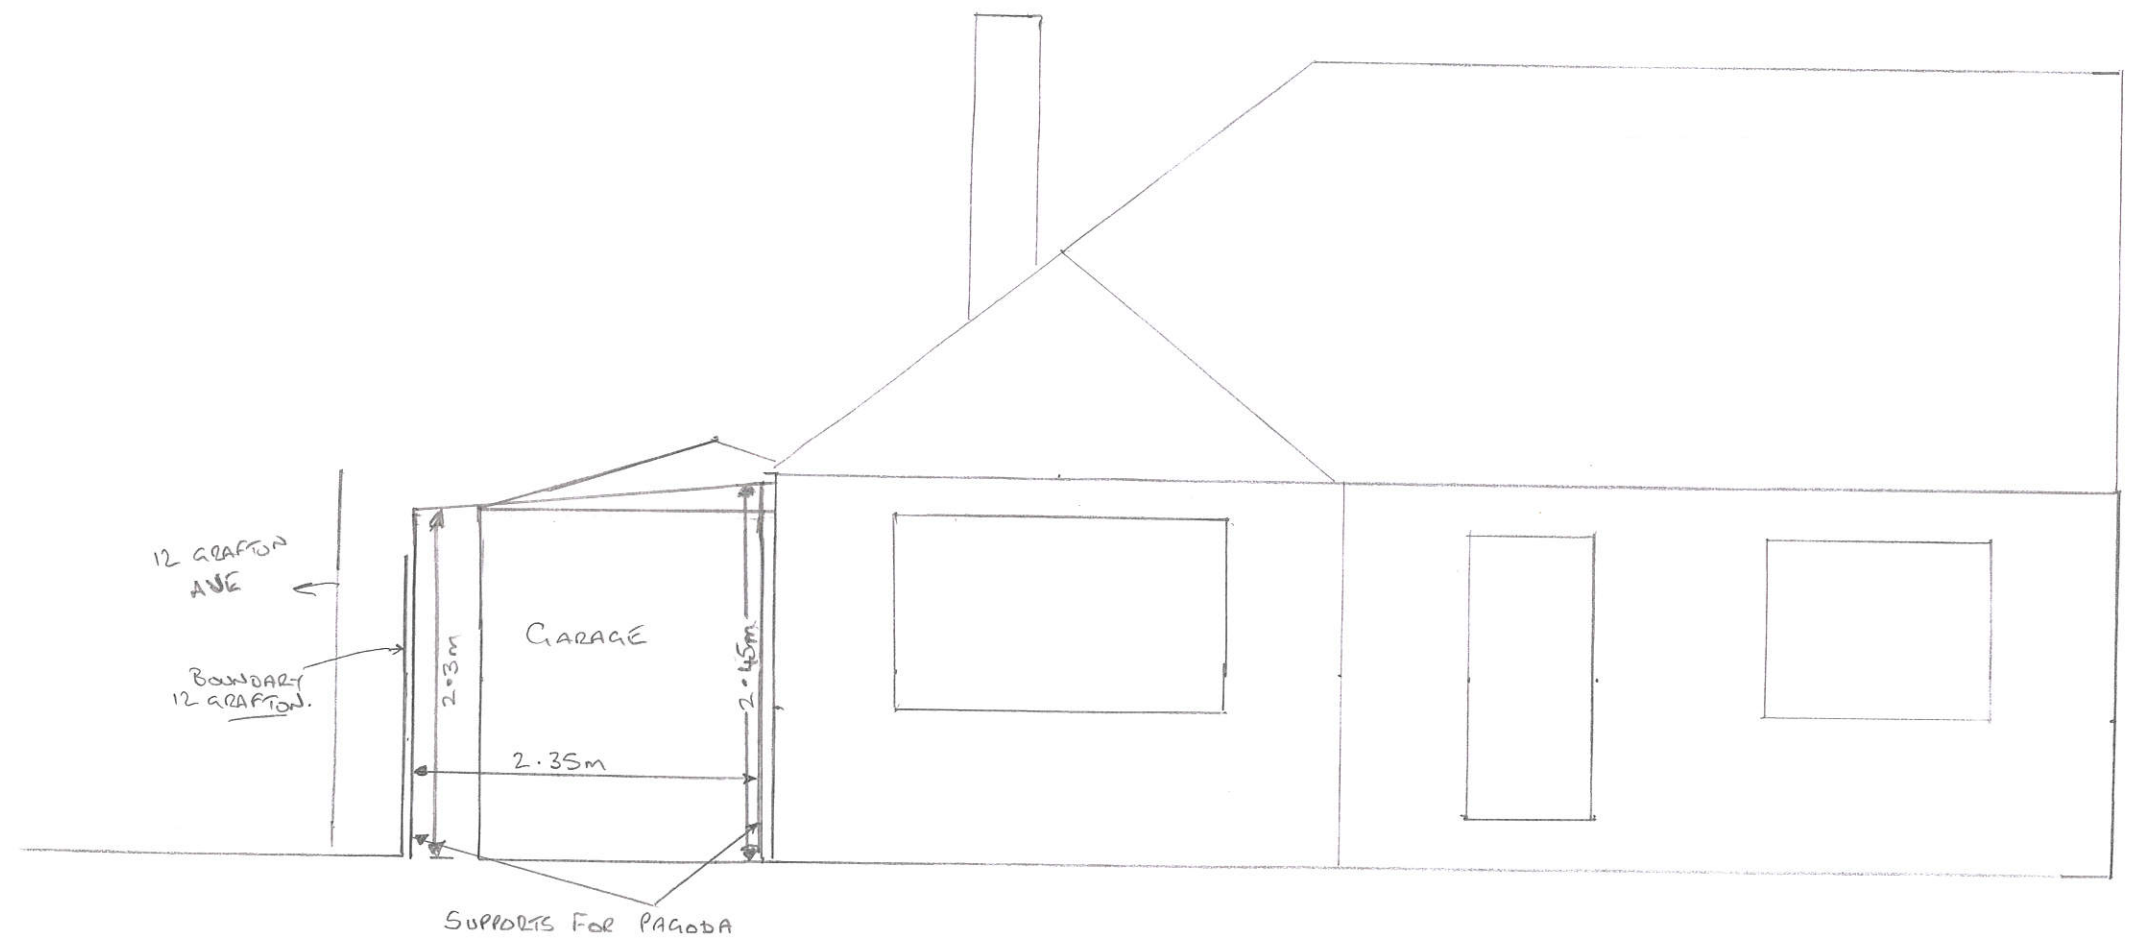

FRONT ELEVATION DRAWN TO 1:50 SCALES