


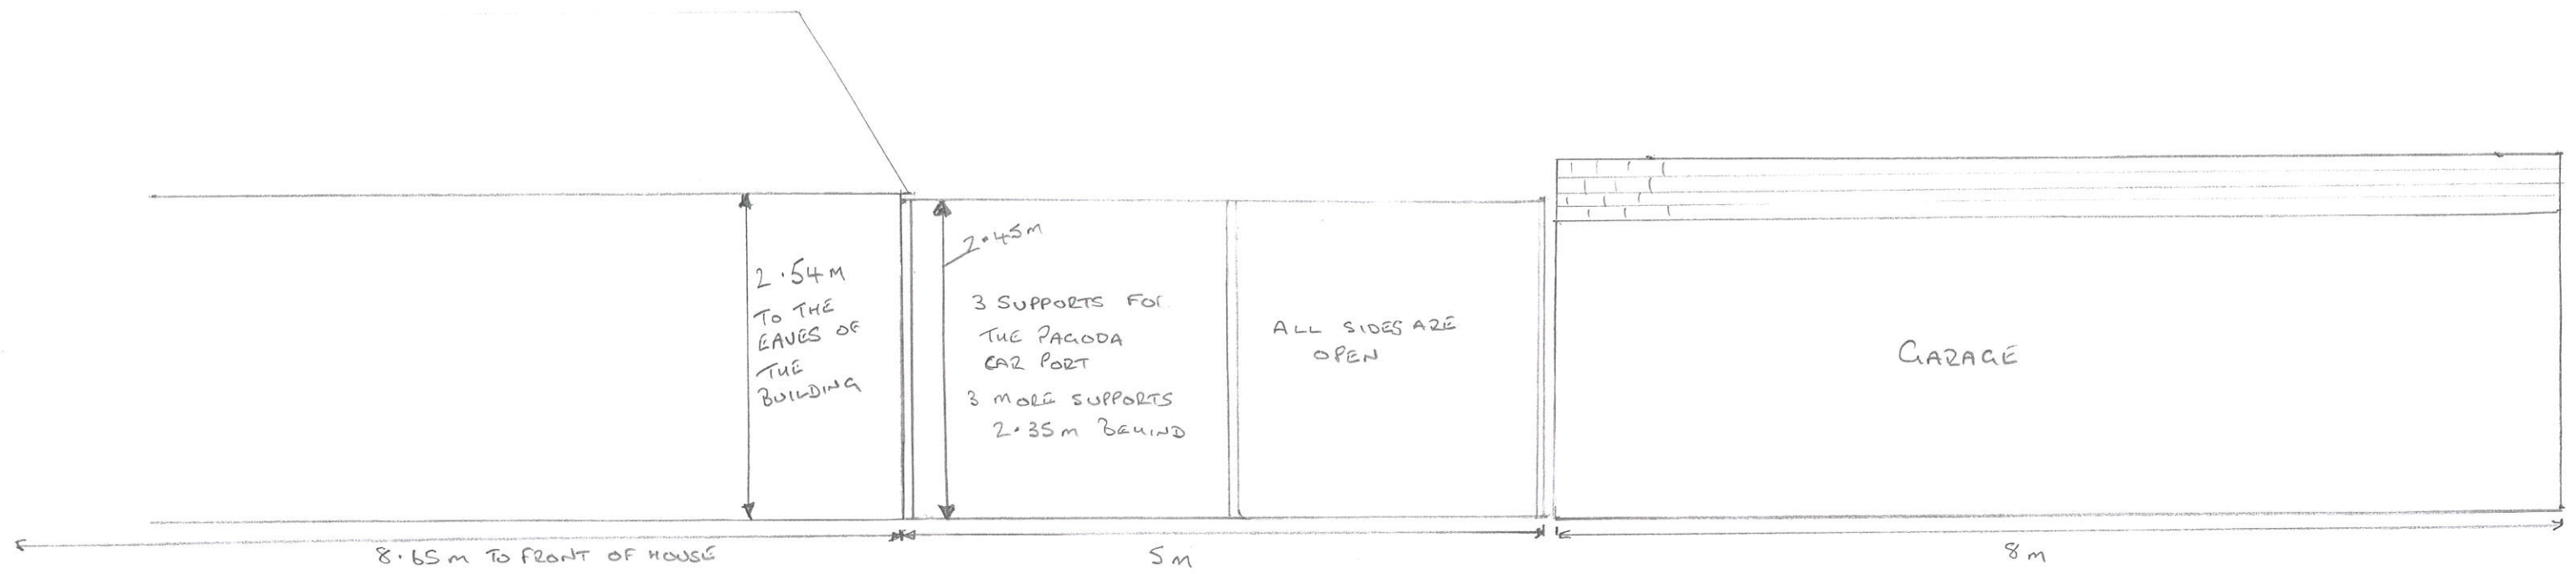

DRAWN TO 1:50 SCALE

SIDE ELEVATION