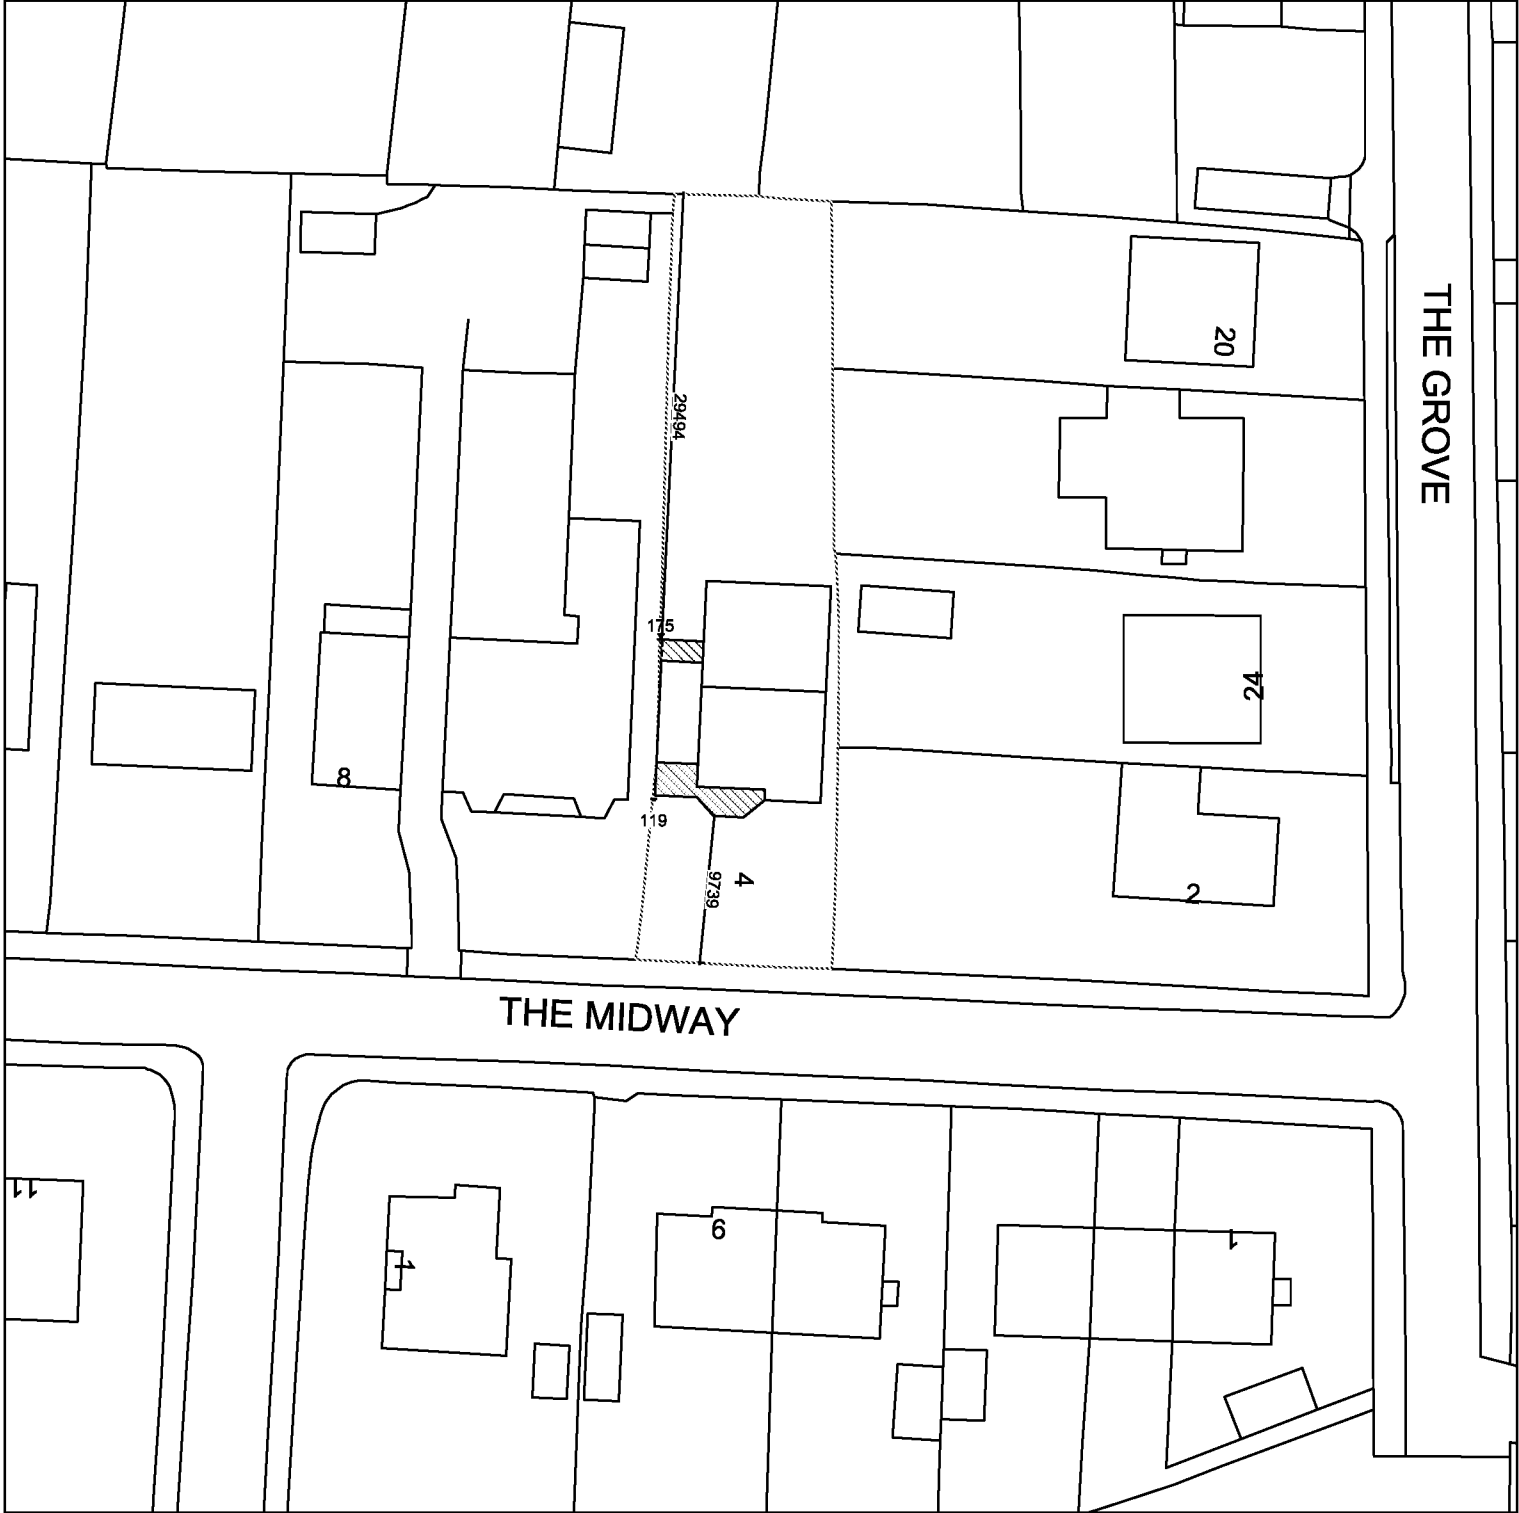


Your Home Plans Ltd
Drop Anchor, Drift Lane,
Bosham, West Sussex, PO18 8PP
Tel: 01243 572414
june@yourhomeplans.co.uk

**4 THE MIDWAY
FELPHAM
BOGNOR REGIS
WEST SUSSEX
PO22 7EZ**

Block Plan

Project Number:	4THE-15REVA
Date:	5TH MAY 2015
Drawn By:	Your Home Plans Ltd
Checked By:	JEG

Drawing No:
01

Scale: 1:500 A3