


 PROPOSED
 EXISTING

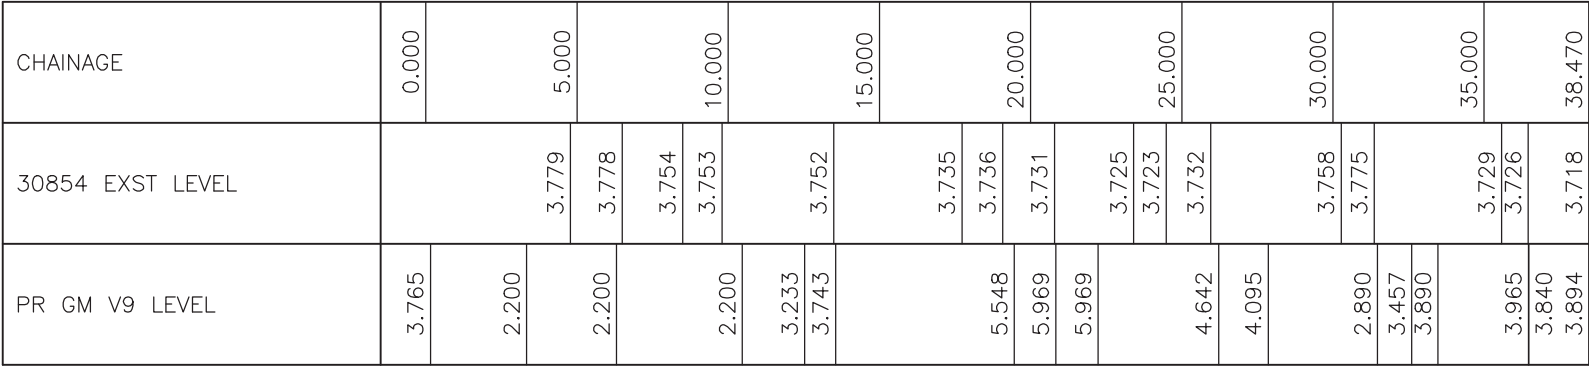

B	05/10/11	JH	ACOUSTIC FENCING ADDED	JWD	SJ
A	19/01/11	JH	INITIAL ISSUE	JWD	SJ
REV	DATE	BY	DESCRIPTION	CHK	APD
DRAWING STATUS:					
FOR INFORMATION ONLY					



BARRATT SOUTHAMPTON

PROJECT:

BOGNOR NORTHERN RELIEF ROAD
PHASE 1

SECTIONS

CH3
CHAINAGE 20

V 1:125 H 1:250

11030854-SEC-04

11030854

JWD

JWD

H

SEC-04/20

J



J

JANUARY 2011

B

© WSP Group plc

DO NOT SCALE

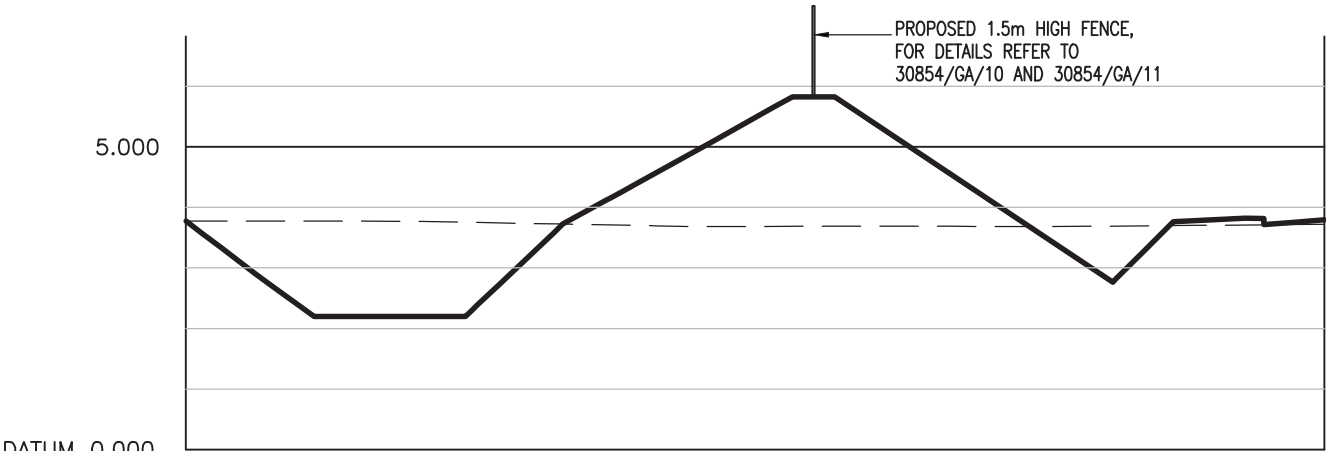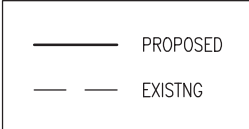

CHAINAGE	0.000			5.000				10.000				15.000				20.000				25.000				30.000				35.000		37.658																	
30854 EXST LEVEL	3.777			3.773				3.771		3.751		3.725		3.697		3.684		3.686		3.691		3.688		3.684				3.699		3.713		3.721															
PR GM V9 LEVEL	3.777	2.200				2.200		2.200				2.200				3.725				5.104				5.828		5.828				4.548				2.765				3.765				3.817		3.715		3.795	

ALIGNMENT CH3
CHAINAGE 40.000

B	05/10/11	JH	ACOUSTIC FENCING ADDED	JWD	SJ
A	19/01/11	JH	INITIAL ISSUE	JWD	SJ
REV	DATE	BY	DESCRIPTION	CHK	APD
DRAWING STATUS: FOR INFORMATION ONLY					





Keble House, Southernhay Gardens, Southernhay East, Exeter, EX1 1NT
Tel: +44 (0)1392 267500 Fax: +44 (0)1392 267599
<http://www.wspgroup.com>

CLIENT: BARRATT SOUTHAMPTON
ARCHITECT:

PROJECT: BOGNOR NORTHERN RELIEF ROAD PHASE 1
TITLE: SECTIONS CH3 CHAINAGE 40

SCALE @ A3: V 1:125 H 1:250	CHECKED: JWD	APPROVED: SJ
CAD FILE: 11030854-SEC-04	DESIGN-DRAWN: JH	DATE: JANUARY 2011
PROJECT No: 11030854	DRAWING No: SEC-04/40	REV: B
© WSP Group plc		

DO NOT SCALE

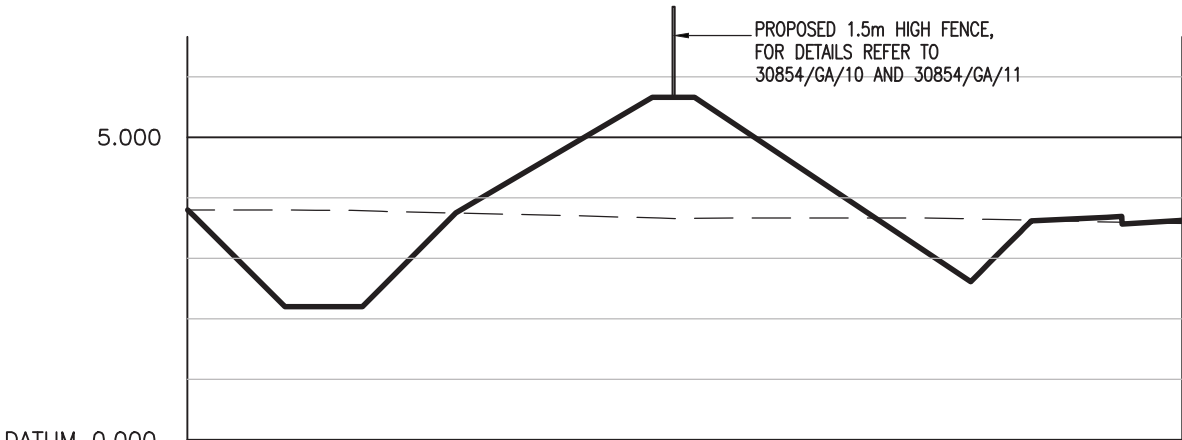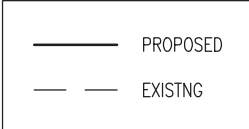

CHAINAGE	0.000	5.000			10.000		15.000		20.000		25.000		30.000		32.892		
30854 EXST LEVEL	3.800	3.798	3.795	3.795	3.776	3.747	3.724	3.705	3.664	3.664	3.667	3.667	3.654	3.644	3.621	3.574	
PR GM V9 LEVEL	3.800	2.200	2.200		3.748		4.934	5.659	5.659	4.302		2.615	3.615		3.690	3.565	3.629

ALIGNMENT CH3
CHAINAGE 60.000

B	05/10/11	JH	ACOUSTIC FENCING ADDED	JWD	SJ
A	19/01/11	JH	INITIAL ISSUE	JWD	SJ
REV	DATE	BY	DESCRIPTION	CHK	APD
DRAWING STATUS: FOR INFORMATION ONLY					




Keble House, Southernhay Gardens, Southernhay East, Exeter, EX1 1NT
Tel: +44 (0)1392 267500 Fax: +44 (0)1392 267599
<http://www.wspgroup.com>

CLIENT:	BARRATT SOUTHAMPTON
ARCHITECT:	

PROJECT:	BOGNOR NORTHERN RELIEF ROAD PHASE 1
TITLE:	SECTIONS CH3 CHAINAGE 60

SCALE @ A3: V 1:125 H 1:250	CHECKED: JWD	APPROVED: SJ
CAD FILE: 11030854-SEC-04	DESIGN-DRAWN: JH	DATE: JANUARY 2011
PROJECT No: 11030854	DRAWING No: SEC-04/60	REV: B
© WSP Group plc		

DO NOT SCALE

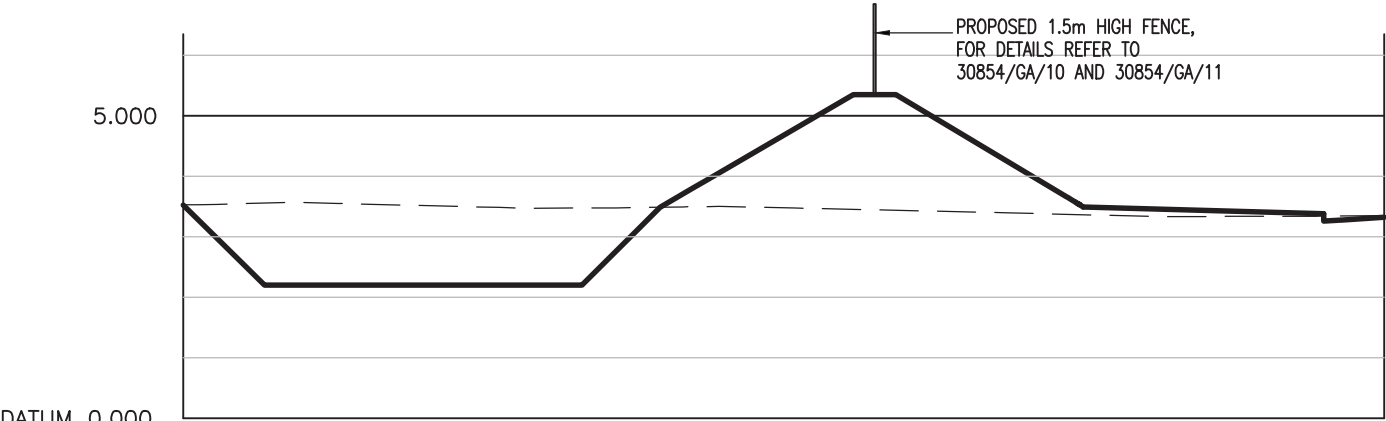

CHAINAGE			0.000				5.000				10.000				15.000				20.000				25.000				30.000				35.000				39.713			
30854 EXST LEVEL	3.528		3.549		3.571		3.552			3.499		3.486		3.474		3.478		3.495		3.504		3.476		3.446		3.418		3.404		3.378		3.334		3.339		3.342		3.351
PR GM V9 LEVEL	3.526		2.200			2.200				2.200				2.200			3.489				5.348		5.348				3.493							3.383		3.258		3.321

ALIGNMENT CH3
CHAINAGE 80.000

B	05/10/11	JH	ACOUSTIC FENCING ADDED	JWD	SJ
A	19/01/11	JH	INITIAL ISSUE	JWD	SJ
REV	DATE	BY	DESCRIPTION	CHK	APD
DRAWING STATUS: FOR INFORMATION ONLY					



WSP


Keble House, Southernhay Gardens, Southernhay East, Exeter, EX1 1NT
Tel: +44 (0)1392 267500 Fax: +44 (0)1392 267599
<http://www.wspgroup.com>

CLIENT: BARRATT SOUTHAMPTON	ARCHITECT:
------------------------------------	------------

PROJECT: BOGNOR NORTHERN RELIEF ROAD PHASE 1	TITLE: SECTIONS CH3 CHAINAGE 80
--	--

SCALE @ A3: V 1:125 H 1:250	CHECKED: JWD	APPROVED: SJ
CAD FILE: 11030854-SEC-04	DESIGN-DRAWN: JH	DATE: JANUARY 2011
PROJECT No: 11030854	DRAWING No: SEC-04/80	REV: B
© WSP Group plc		

 PROPOSED
 EXISTING

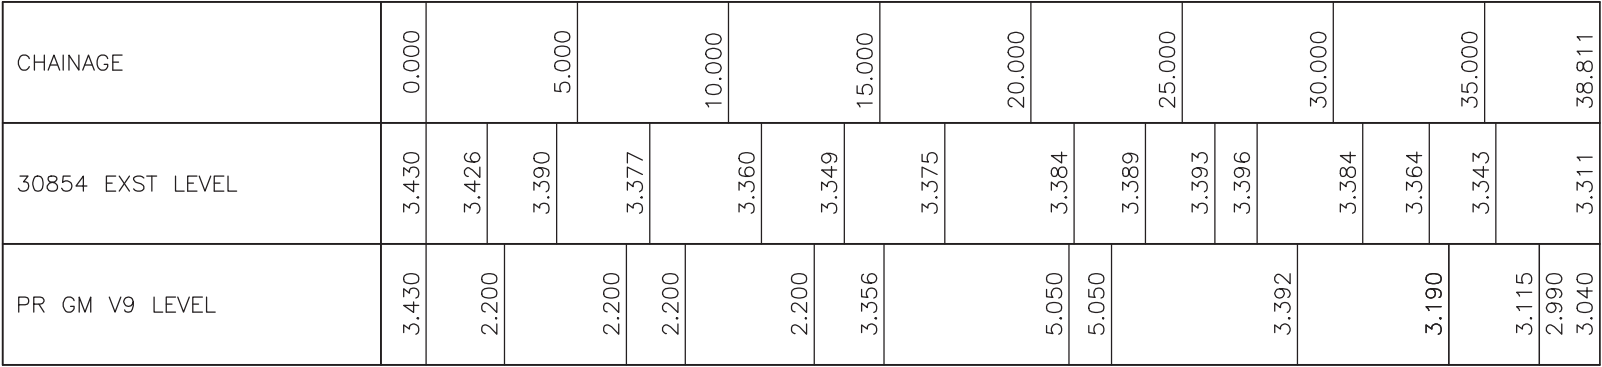

B	05/10/11	JH	ACOUSTIC FENCING ADDED	JWD	SJ
A	19/01/11	JH	INITIAL ISSUE	JWD	SJ
REV	DATE	BY	DESCRIPTION	CHK	APD
DRAWING STATUS:					
FOR INFORMATION ONLY					



BARRATT SOUTHAMPTON

PROJECT:

BOGNOR NORTHERN RELIEF ROAD
PHASE 1

SECTIONS
CH3
CHAINAGE 98.703

V 1:125 H 1:250

11030854-SEC-04

11030854

JWD

JH

SEC-04/98.703

J

JANUARY 2011

3

© WSP Group plc