


DO NOT SCALE

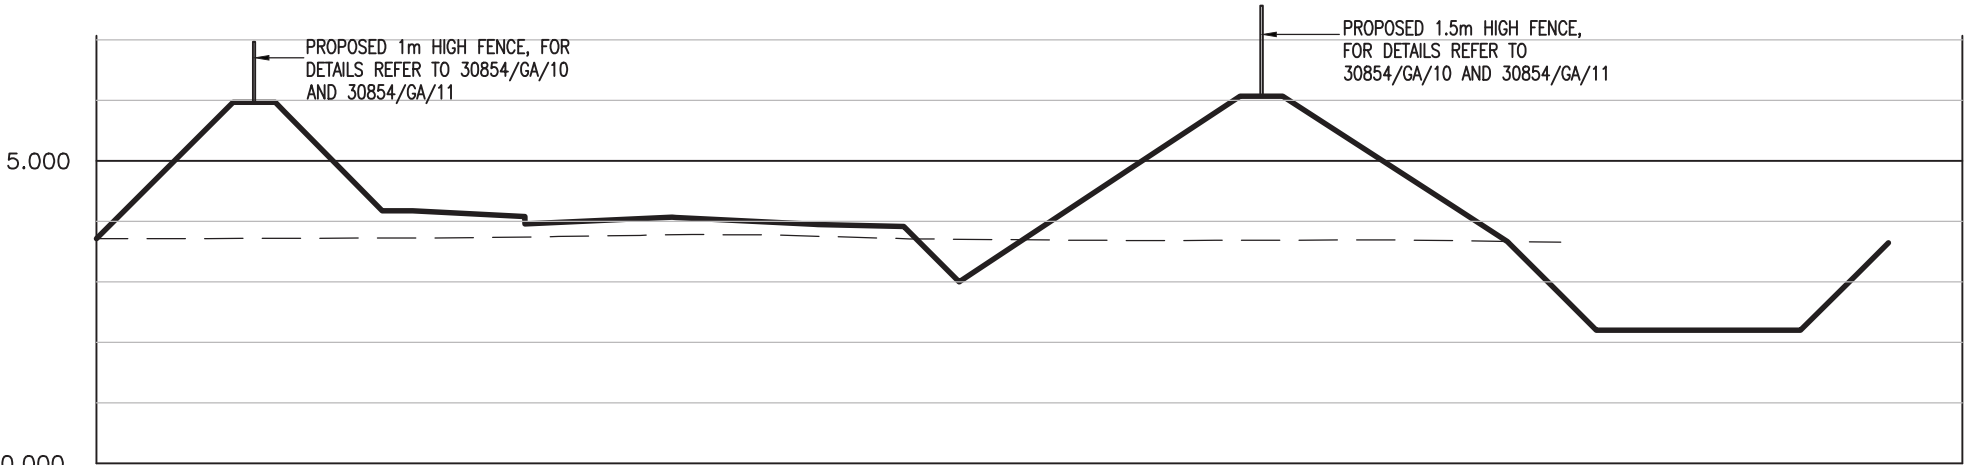

CHAINAGE	0.000		5.000		10.000		15.000		20.000		25.000		30.000		35.000		40.000		45.000		48.424	50.000		55.000		59.262	60.000	61.699
30854 EXST LEVEL	3.716	3.718	3.722	3.727	3.730	3.751	3.771	3.784	3.777	3.776	3.712	3.689	3.684	3.688	3.693	3.695	3.667	3.658										
PR GM V9 LEVEL	3.716	5.970	5.970	4.176	4.301	4.011	3.957	4.070	3.948	3.917	3.001	4.841	6.070	6.070	4.264	3.670	2.758	2.200	2.200	2.200	3.127	3.646						

ALIGNMENT ROAD3
CHAINAGE 70.000

E	05/10/11	JH	ACOUSTIC FENCING ADDED	JWD	SJ
D	11/01/11	JH	SECTIONS AMENDED TO REFLECT REVISED NOISE BUND REQUIREMENTS	JWD	SJ
C	18/02/09	JH	SECTIONS AMENDED TO REFLECT REVISED VERTICAL ALIGNMENT	JWD	SJ
REV	DATE	BY	DESCRIPTION	CHK	APD

DRAWING STATUS:
FOR TECHNICAL APPROVAL



Keble House, Southernhay Gardens, Southernhay East, Exeter, EX1 1NT
Tel: +44 (0)1392 267500 Fax: +44 (0)1392 267599
<http://www.wspgroup.com>

CLIENT:
BARRATT SOUTHAMPTON

ARCHITECT:

PROJECT:
BOGNOR NORTHERN RELIEF ROAD
PHASE 1

TITLE:
SECTIONS
ROAD 3
CHAINAGE 70

SCALE @ A3:
V 1:125 H 1:250

CHECKED:
JWD

APPROVED:
SJ

CAD FILE:
11030854-SEC-01

DESIGN-DRAWN:
JH

DATE:
JANUARY 2008



PROJECT No:
11030854

DRAWING No:
SEC-01/70

REV:
E

© WSP Group plc

DO NOT SCALE

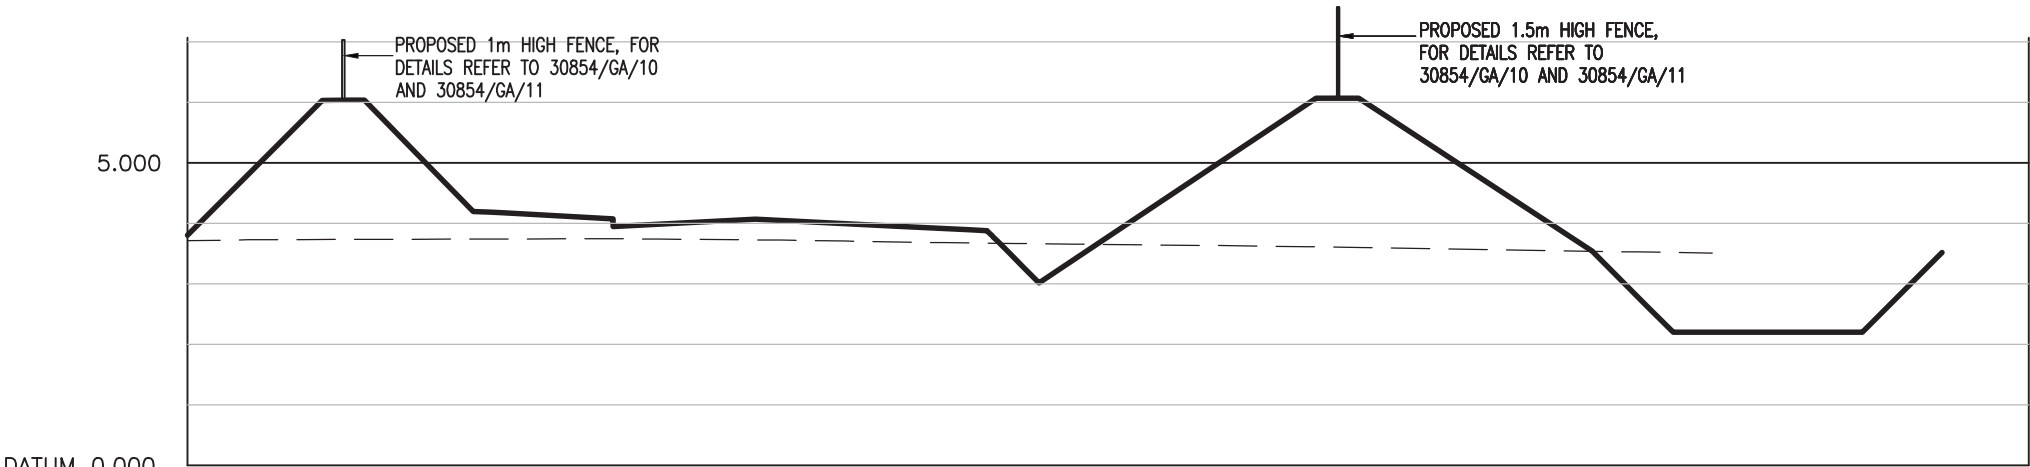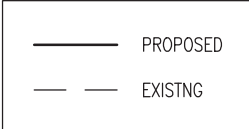

CHAINAGE	0.000		5.000		10.000		15.000		20.000		25.000		30.000		35.000		40.000		45.000		50.000		55.000		58.028	60.000	60.892
30854 EXST LEVEL	3.716	3.730	3.732	3.737	3.741	3.747	3.741	3.730	3.724	3.708	3.682	3.682	3.669	3.659	3.638	3.631	3.626	3.615	3.604	3.567	3.541	3.529	3.511				
PR GM V9 LEVEL	3.804	6.036	6.036	5.165	4.196	4.178	4.076	3.951	4.072	3.956	3.896	3.881	3.018	4.683	6.072	6.072	5.583	3.540	2.628	2.200	2.200	2.200	2.200	2.200	3.048	3.518	

ALIGNMENT ROAD3
CHAINAGE 80.000

E	05/10/11	JH	ACOUSTIC FENCING ADDED	JWD	SJ
D	11/01/11	JH	SECTIONS AMENDED TO REFLECT REVISED NOISE BUND REQUIREMENTS	JWD	SJ
C	18/02/09	JH	SECTIONS AMENDED TO REFLECT REVISED VERTICAL ALIGNMENT	JWD	SJ
REV	DATE	BY	DESCRIPTION	CHK	APD

DRAWING STATUS:
FOR TECHNICAL APPROVAL



Keble House, Southernhay Gardens, Southernhay East, Exeter, EX1 1NT
Tel: +44 (0)1392 267500 Fax: +44 (0)1392 267599
<http://www.wspgroup.com>

CLIENT:
BARRATT SOUTHAMPTON

ARCHITECT:

PROJECT:
BOGNOR NORTHERN RELIEF ROAD
PHASE 1

TITLE:
SECTIONS
ROAD 3
CHAINAGE 80

SCALE @ A3:
V 1:125 H 1:250

CHECKED:
JWD

APPROVED:
SJ

CAD FILE:
11030854-SEC-01-80

DESIGN-DRAWN:
JH

DATE:
JANUARY 2008


PROJECT No:
11030854

DRAWING No:
SEC-01/80

REV:
E

© WSP Group plc

DO NOT SCALE

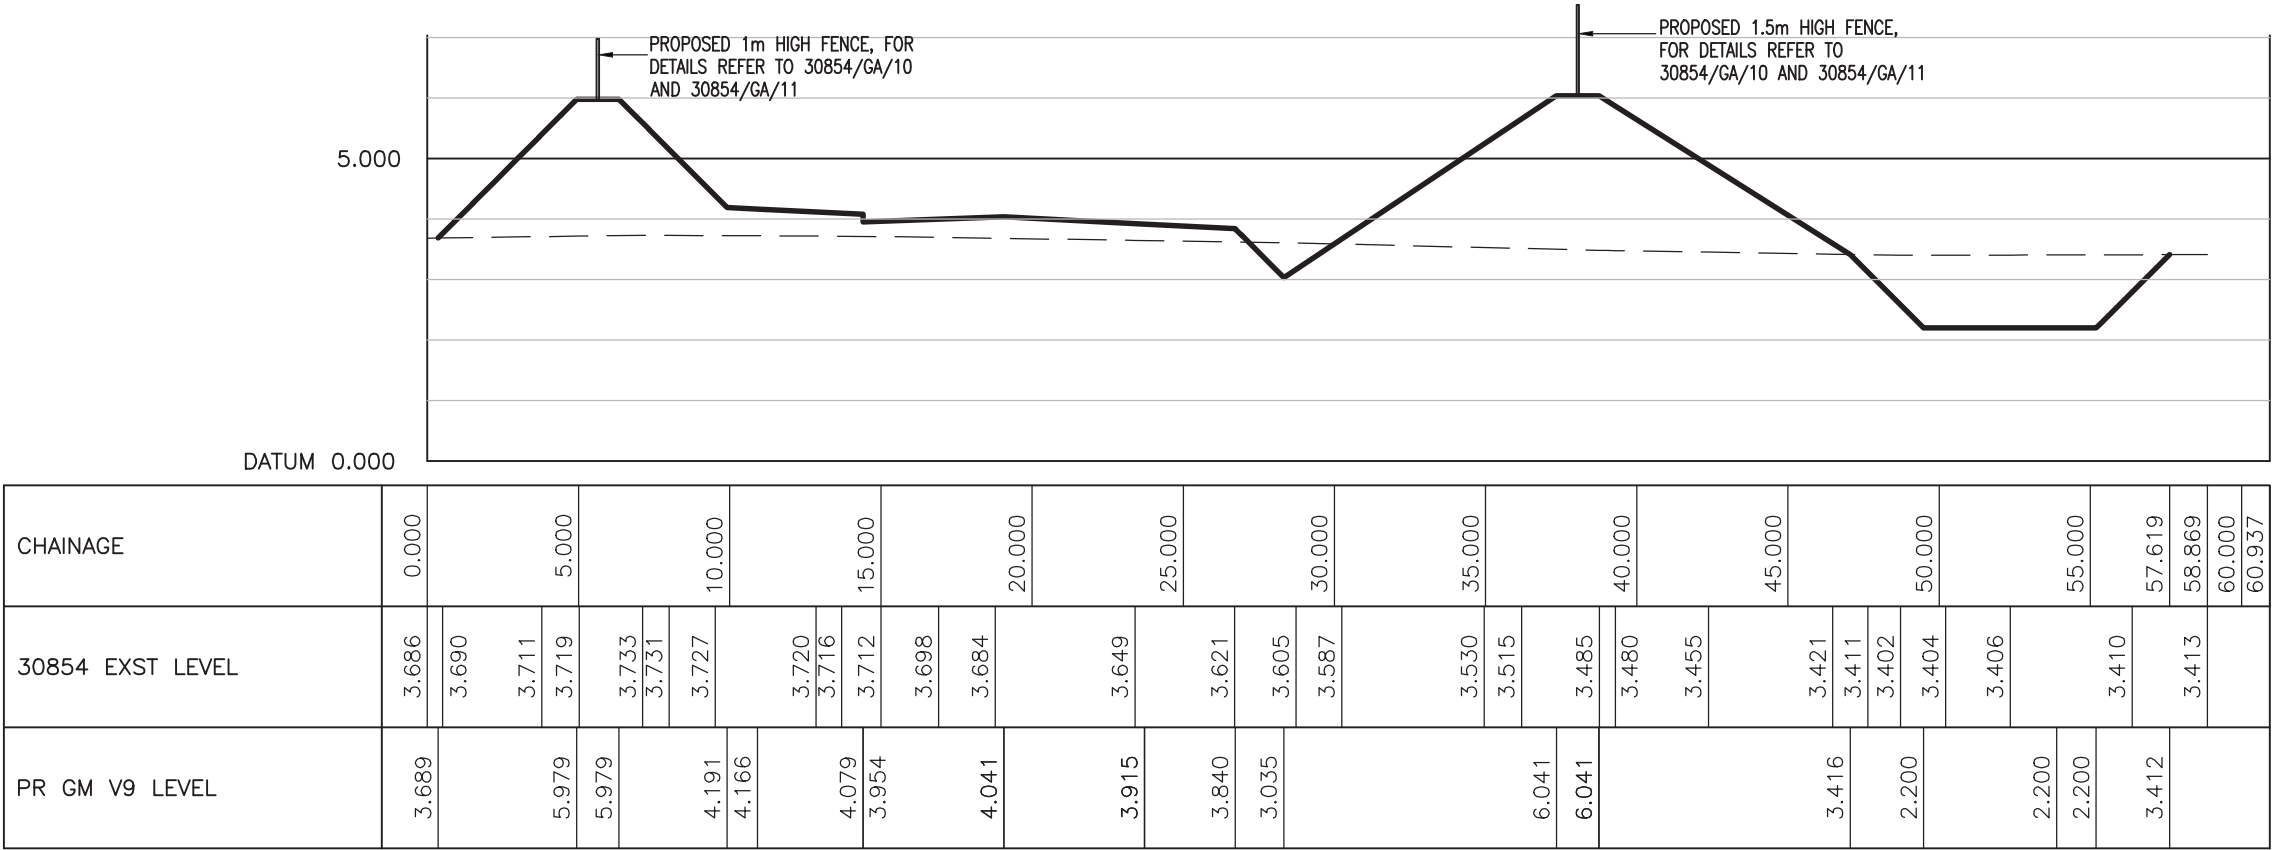

ALIGNMENT ROAD3
CHAINAGE 90.000


E	05/10/11	JH	ACOUSTIC FENCING ADDED	JWD	SJ
D	11/01/11	JH	SECTIONS AMENDED TO REFLECT REVISED NOISE BUND REQUIREMENTS	JWD	SJ
C	18/02/09	JH	SECTIONS AMENDED TO REFLECT REVISED VERTICAL ALIGNMENT	JWD	SJ
REV	DATE	BY	DESCRIPTION	CHK	APD
DRAWING STATUS: FOR TECHNICAL APPROVAL					



Keble House, Southernhay Gardens, Southernhay East, Exeter, EX1 1NT
Tel: +44 (0)1392 267500 Fax: +44 (0)1392 267599
<http://www.wspgroup.com>

CLIENT: BARRATT SOUTHAMPTON	PROJECT: BOGNOR NORTHERN RELIEF ROAD PHASE 1	SCALE @ A3: V 1:125 H 1:250	CHECKED: JWD	APPROVED: SJ
ARCHITECT:	TITLE: SECTIONS ROAD 3 CHAINAGE 90	CAD FILE: 11030854-SEC-01-90	DESIGN-DRAWN: JH	DATE: JANUARY 2008
		PROJECT No: 11030854	DRAWING No: SEC-01/90	REV: E
© WSP Group plc				

DO NOT SCALE

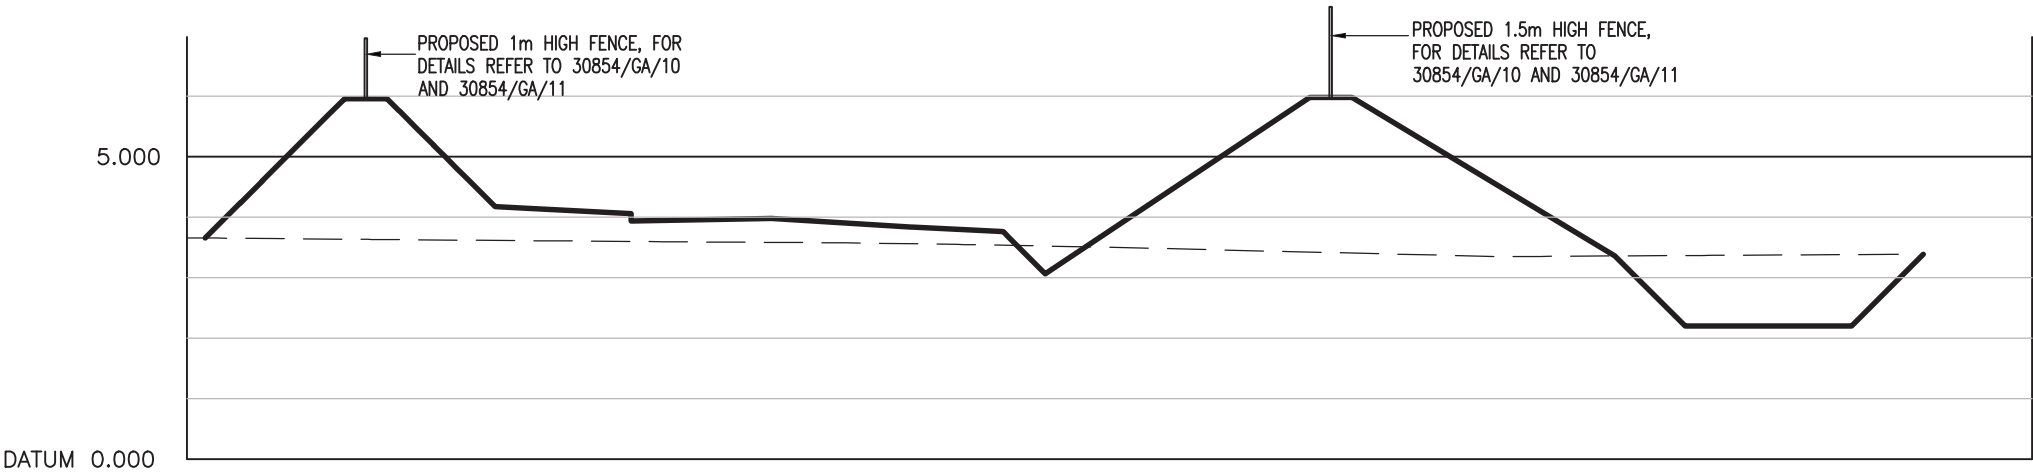

CHAINAGE	0.000		5.000		10.000		15.000		20.000		25.000		30.000		35.000		40.000		45.000		50.000		55.000		56.592	57.427	60.000		61.018						
30854 EXST LEVEL	3.659	3.653	3.634		3.632	3.620	3.606		3.594	3.577		3.571	3.554		3.548	3.528		3.506	3.482		3.470	3.430		3.388		3.348		3.352	3.368		3.369	3.385			
PR GM V9 LEVEL	3.656	5.960		5.960	4.172		4.147	4.060		3.935	3.977		3.836		3.760		3.063	5.977		5.977	4.668		3.359		3.055	2.200		2.200	2.200		2.200		3.388		

ALIGNMENT ROAD3
CHAINAGE 100.000

E	05/10/11	JH	ACOUSTIC FENCING ADDED	JWD	SJ
D	11/01/11	JH	SECTIONS AMENDED TO REFLECT REVISED NOISE BUND REQUIREMENTS	JWD	SJ
C	18/02/09	JH	SECTIONS AMENDED TO REFLECT REVISED VERTICAL ALIGNMENT	JWD	SJ
REV	DATE	BY	DESCRIPTION	CHK	APD

DRAWING STATUS:
FOR TECHNICAL APPROVAL



Keble House, Southernhay Gardens, Southernhay East, Exeter, EX1 1NT
Tel: +44 (0)1392 267500 Fax: +44 (0)1392 267599
<http://www.wspgroup.com>

CLIENT:
BARRATT SOUTHAMPTON

ARCHITECT:

PROJECT:
BOGNOR NORTHERN RELIEF ROAD
PHASE 1

TITLE:
SECTIONS
ROAD 3
CHAINAGE 100

SCALE @ A3:
V 1:125 H 1:250

CAD FILE:
11030854-SEC-01-100

PROJECT No:
11030854

CHECKED:
JWD

DESIGN-DRAWN:
JH

DRAWING No:
SEC-01/100



APPROVED:
SJ

DATE:
JANUARY 2008


REV:
E

© WSP Group plc

DO NOT SCALE

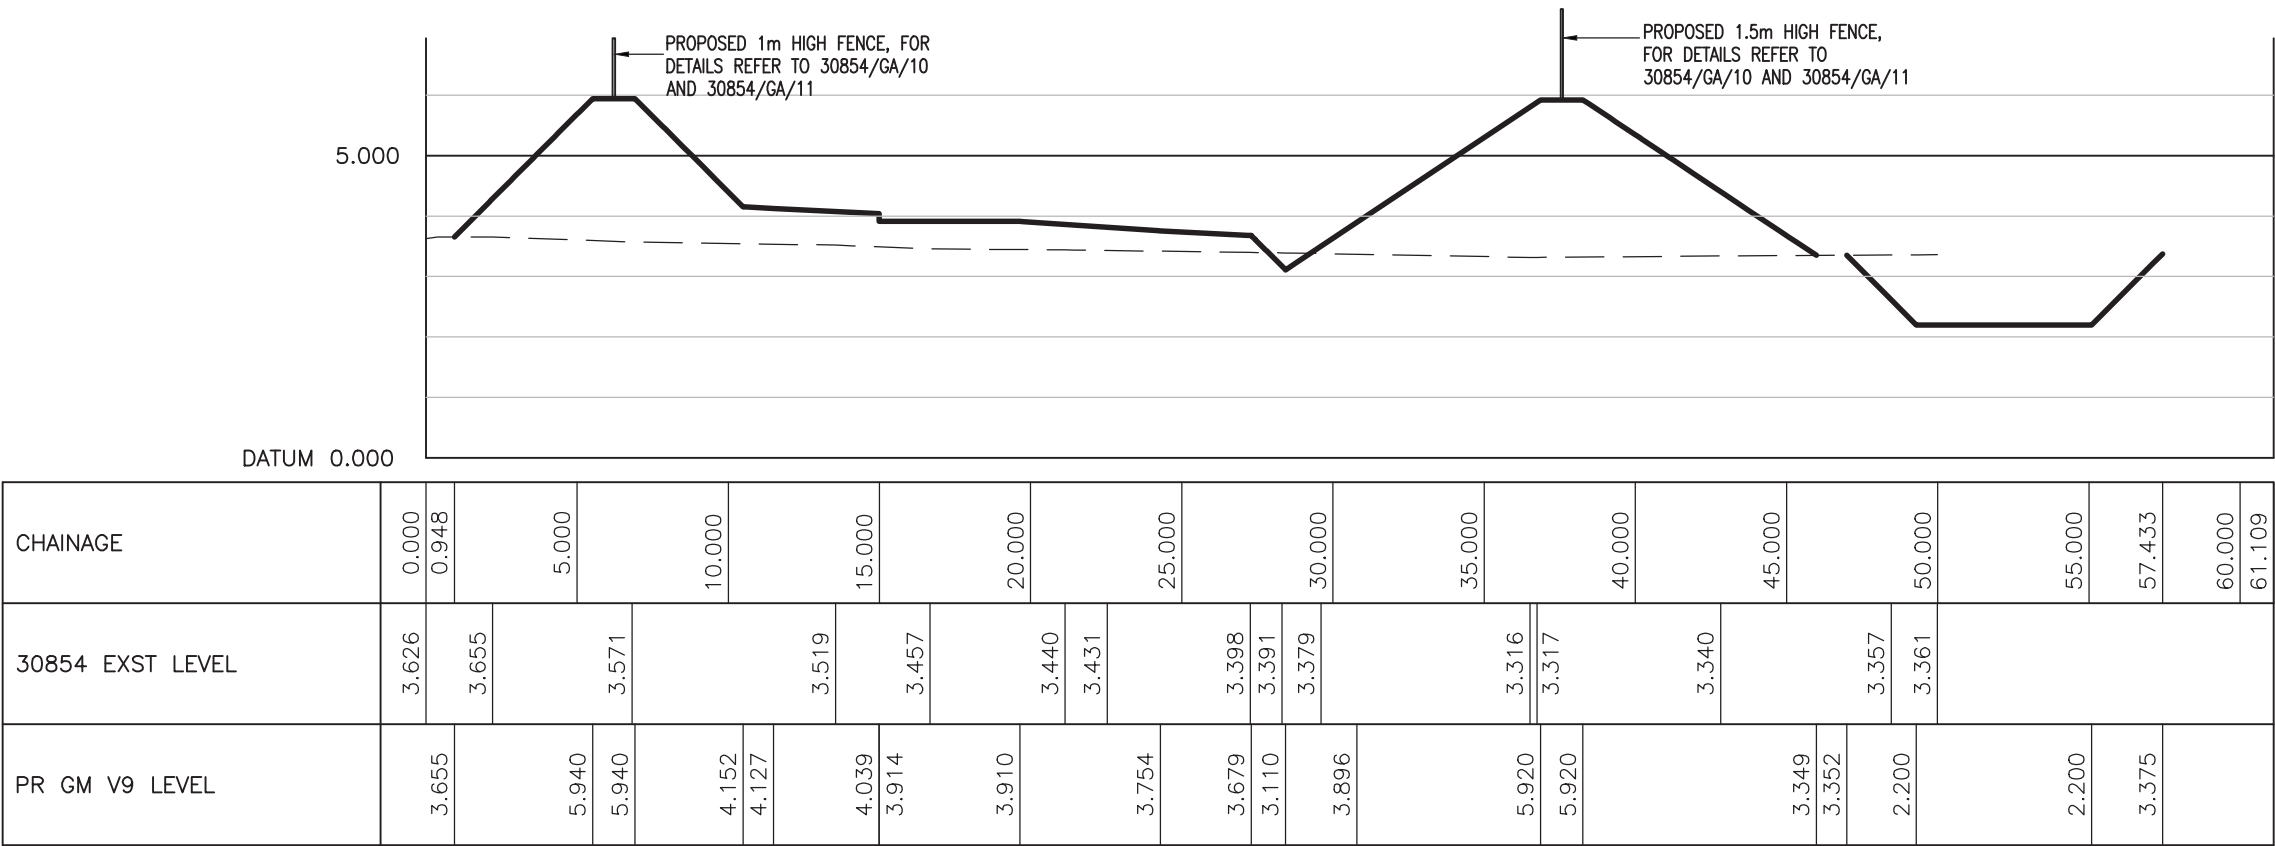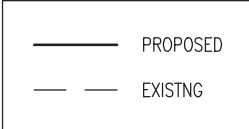

DO NOT SCALE

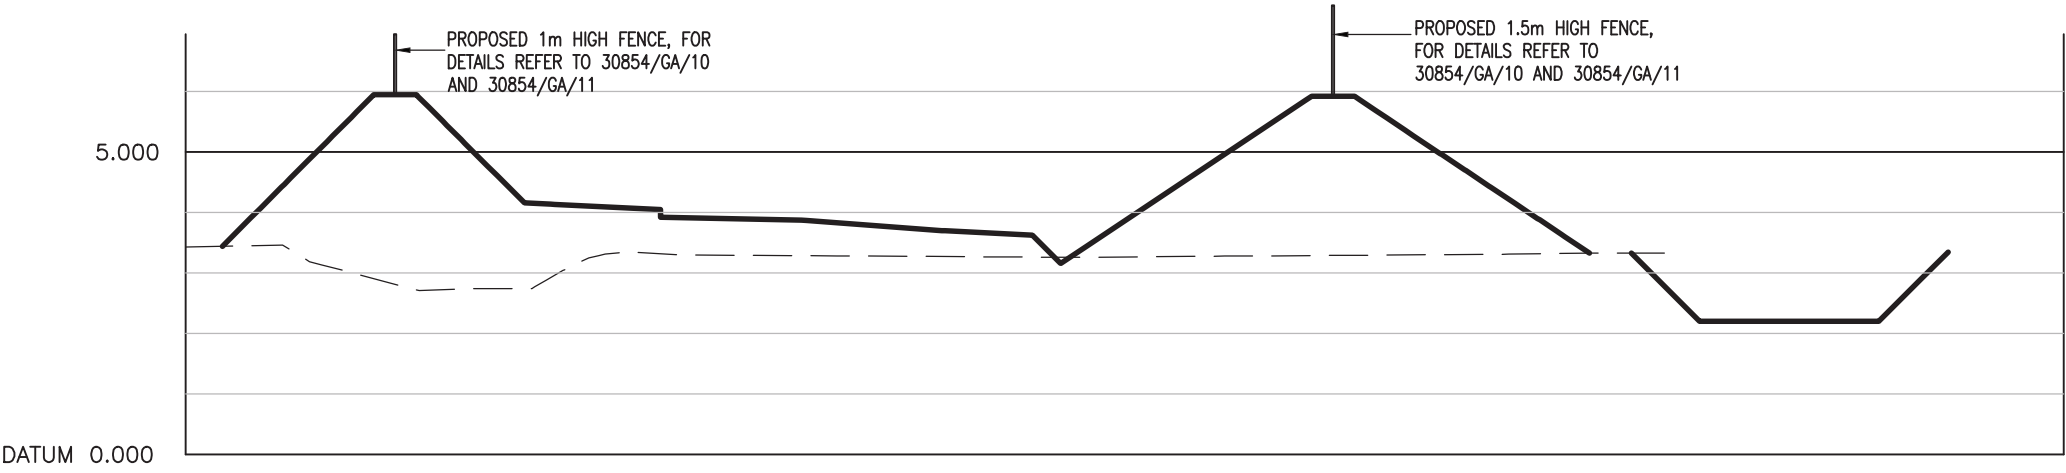

CHAINAGE	0.000	1.213		5.000		10.000		15.000		20.000		25.000		30.000		35.000		40.000		45.000		48.902	50.000		55.000		58.288	60.000	62.107			
30854 EXST LEVEL	3.428		3.463	3.135	3.003	2.707	2.741	2.743	3.041	3.288	3.348	3.297	3.291	3.283		3.266	3.258		3.278	3.282		3.294		3.306	3.311	3.327	3.327		3.327			
PR GM V9 LEVEL	3.441			5.948	5.948			4.160	4.135		4.047	3.922		3.873		3.701	3.626	3.157		5.923	5.923	5.564	5.024	4.437		3.327	3.327	2.200		2.200	2.200	3.346

ALIGNMENT ROAD3
CHAINAGE 120.000

E	05/10/11	JH	ACOUSTIC FENCING ADDED	JWD	SJ
D	11/01/11	JH	SECTIONS AMENDED TO REFLECT REVISED NOISE BUND REQUIREMENTS	JWD	SJ
C	18/02/09	JH	SECTIONS AMENDED TO REFLECT REVISED VERTICAL ALIGNMENT	JWD	SJ
REV	DATE	BY	DESCRIPTION	CHK	APD

DRAWING STATUS:
FOR TECHNICAL APPROVAL



Keble House, Southernhay Gardens, Southernhay East, Exeter, EX1 1NT
Tel: +44 (0)1392 267500 Fax: +44 (0)1392 267599
<http://www.wspgroup.com>

CLIENT:
BARRATT SOUTHAMPTON


ARCHITECT:

PROJECT:
BOGNOR NORTHERN RELIEF ROAD
PHASE 1

TITLE:
SECTIONS
ROAD 3
CHAINAGE 120

SCALE @ A3: V 1:125 H 1:250	CHECKED: JWD	APPROVED: SJ
CAD FILE: 11030854-SEC-01-120	DESIGN-DRAWN: JH	DATE: JANUARY 2008
PROJECT No: 11030854	DRAWING No: SEC-01/120	REV: E
© WSP Group plc		

 PROPOSED
 EXISTING

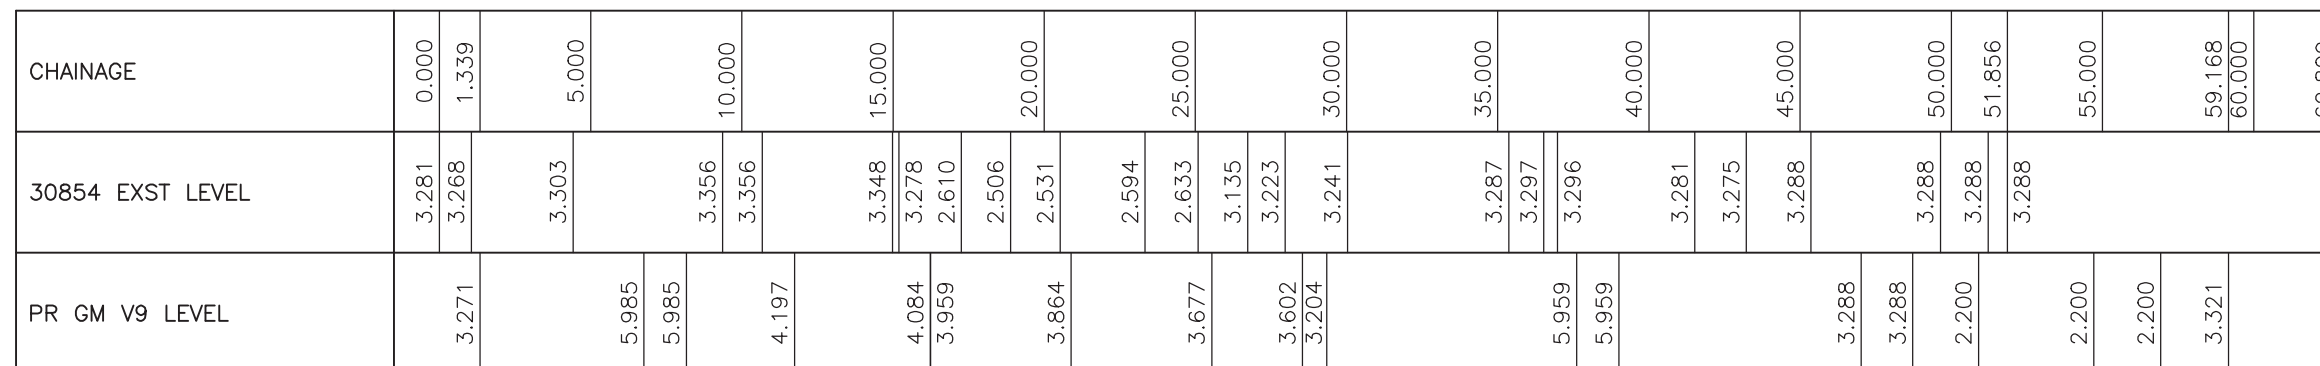

E	05/10/11	JH	ACOUSTIC FENCING ADDED	JWD	SJ
D	11/01/11	JH	SECTIONS AMENDED TO REFLECT REVISED NOISE BUND REQUIREMENTS	JWD	SJ
C	18/02/09	JH	SECTIONS AMENDED TO REFLECT REVISED VERTICAL ALIGNMENT	JWD	SJ
REV	DATE	BY	DESCRIPTION	CHK	APD

CLIENT:


BARRATT SOUTHAMPTON

ARCHITECT:

SCALE @ A3: V 1:125 H 1:250	CHECKED: JWD	APPROVED: SJ
CAD FILE: 11030854-SEC-01-130	DESIGN-DRAWN: JH	DATE: JANUARY 2008
PROJECT No: 11030854	DRAWING No: SEC-01/130	REV: E

© WSP Group plc

DO NOT SCALE

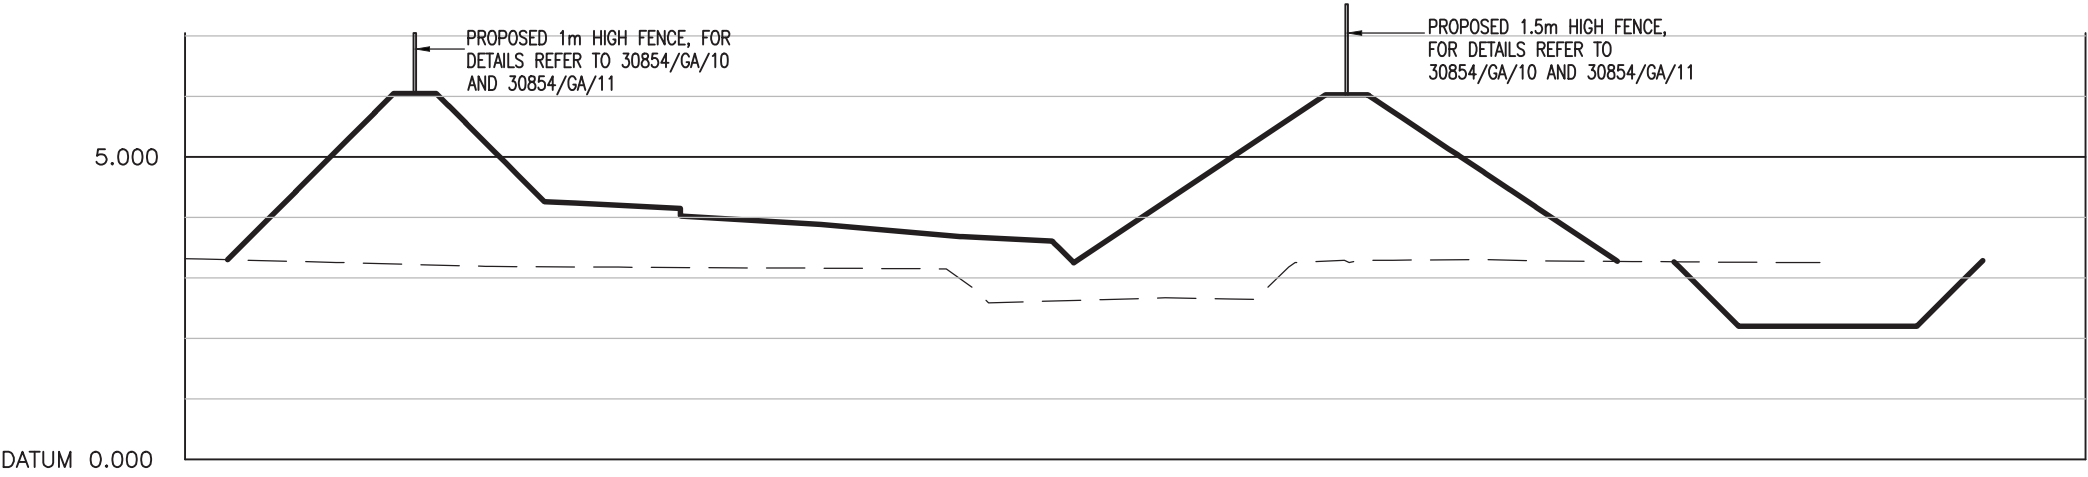

CHAINAGE	0.000	1.409	5.000	10.000	15.000	20.000	25.000	30.000	35.000	40.000	45.000	50.000	54.069	55.000	60.000	62.854						
30854 EXST LEVEL	3.320	3.255	3.191	3.178	3.172	3.164	3.152	3.121	2.587	2.641	2.670	2.656	2.727	3.255	3.291	3.294	3.302	3.283	3.272	3.266	3.253	
PR GM V9 LEVEL	3.301	6.050	6.050	4.262	4.149	4.024	3.883	3.684	3.606	3.252	6.024	6.024	3.273	3.270	3.267	2.200	2.200	2.200	3.288			

ALIGNMENT ROAD3
CHAINAGE 140.000

E	05/10/11	JH	ACOUSTIC FENCING ADDED	JWD	SJ
D	11/01/11	JH	SECTIONS AMENDED TO REFLECT REVISED NOISE BUND REQUIREMENTS	JWD	SJ
C	18/02/09	JH	SECTIONS AMENDED TO REFLECT REVISED VERTICAL ALIGNMENT	JWD	SJ
REV	DATE	BY	DESCRIPTION	CHK	APD

DRAWING STATUS:
FOR TECHNICAL APPROVAL



Keble House, Southernhay Gardens, Southernhay East, Exeter, EX1 1NT
Tel: +44 (0)1392 267500 Fax: +44 (0)1392 267599
<http://www.wspgroup.com>

CLIENT:
BARRATT SOUTHAMPTON

ARCHITECT:

PROJECT:
BOGNOR NORTHERN RELIEF ROAD
PHASE 1

TITLE:
SECTIONS
ROAD 3
CHAINAGE 140

SCALE @ A3:
V 1:125 H 1:250

CAD FILE:
11030854-SEC-01-140

PROJECT No:
11030854

CHECKED:
JWD

DESIGN-DRAWN:
JH

DRAWING No:
SEC-01/140


APPROVED:
SJ

DATE:
JANUARY 2008

REV:
E

© WSP Group plc

DO NOT SCALE

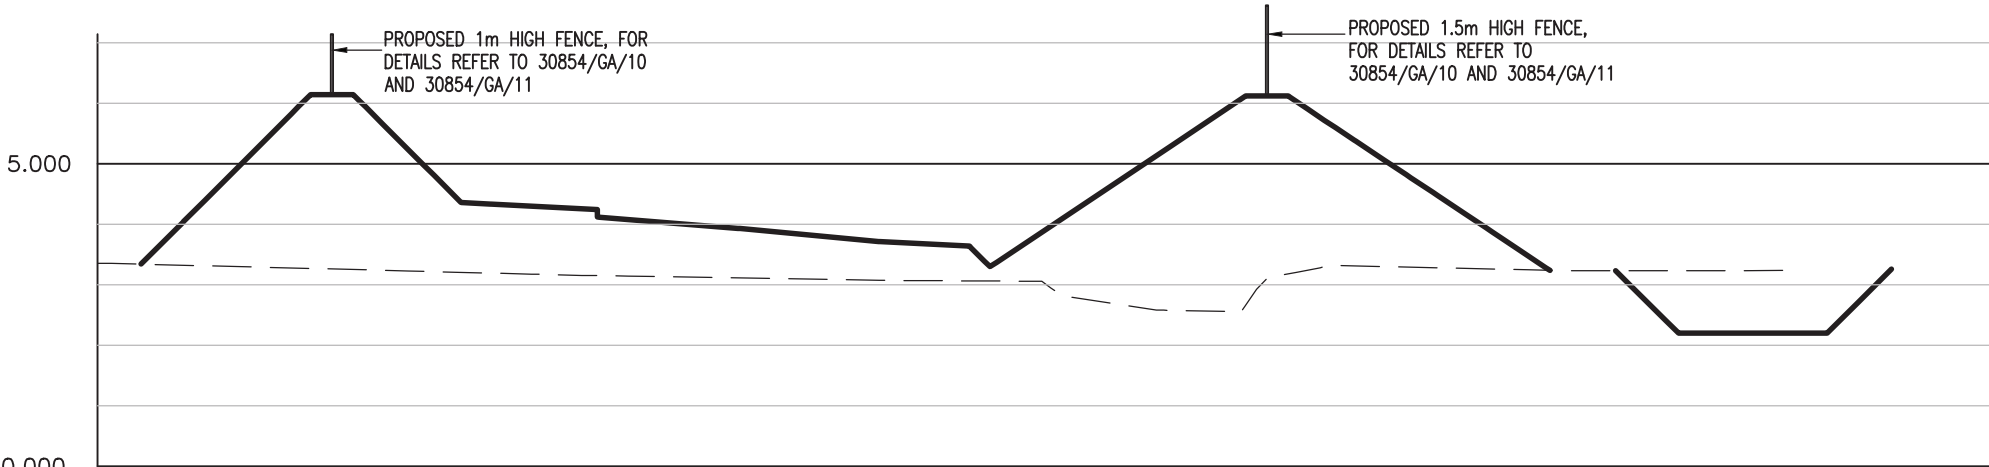

CHAINAGE	0.000	1.445	5.000	10.000	15.000	20.000	25.000	30.000	35.000	40.000	45.000	50.000	55.000	59.325	62.588									
30854 EXST LEVEL	3.354	3.341	3.299	3.245	3.227	3.207	3.175	3.154	3.141	3.097	3.072	3.069	3.064	2.816	2.572	2.926	3.205	3.316	3.273	3.246	3.229	3.231	3.233	3.234
PR GM V9 LEVEL	3.339	6.144	6.143	4.356	4.243	4.118	3.931	3.928	3.714	3.713	3.639	3.297	6.118	6.118	3.237	3.230	2.200	2.200	2.200	3.258				

ALIGNMENT ROAD3
CHAINAGE 150.000

E	05/10/11	JH	ACOUSTIC FENCING ADDED	JWD	SJ
D	11/01/11	JH	SECTIONS AMENDED TO REFLECT REVISED NOISE BUND REQUIREMENTS	JWD	SJ
C	18/02/09	JH	SECTIONS AMENDED TO REFLECT REVISED VERTICAL ALIGNMENT	JWD	SJ
REV	DATE	BY	DESCRIPTION	CHK	APD

DRAWING STATUS: FOR TECHNICAL APPROVAL



Keble House, Southernhay Gardens, Southernhay East, Exeter, EX1 1NT
Tel: +44 (0)1392 267500 Fax: +44 (0)1392 267599
<http://www.wspgroup.com>

CLIENT:
BARRATT SOUTHAMPTON

ARCHITECT:

PROJECT:
BOGNOR NORTHERN RELIEF ROAD
PHASE 1

TITLE:
SECTIONS
ROAD 3
CHAINAGE 150

SCALE @ A3:
V 1:125 H 1:250

CAD FILE:
11030854-SEC-01-150

PROJECT No:
11030854

CHECKED:
JWD

DESIGN-DRAWN:
JH

DRAWING No:
SEC-01/150



APPROVED:
SJ

DATE:
JANUARY 2008

REV:
E

© WSP Group plc

DO NOT SCALE

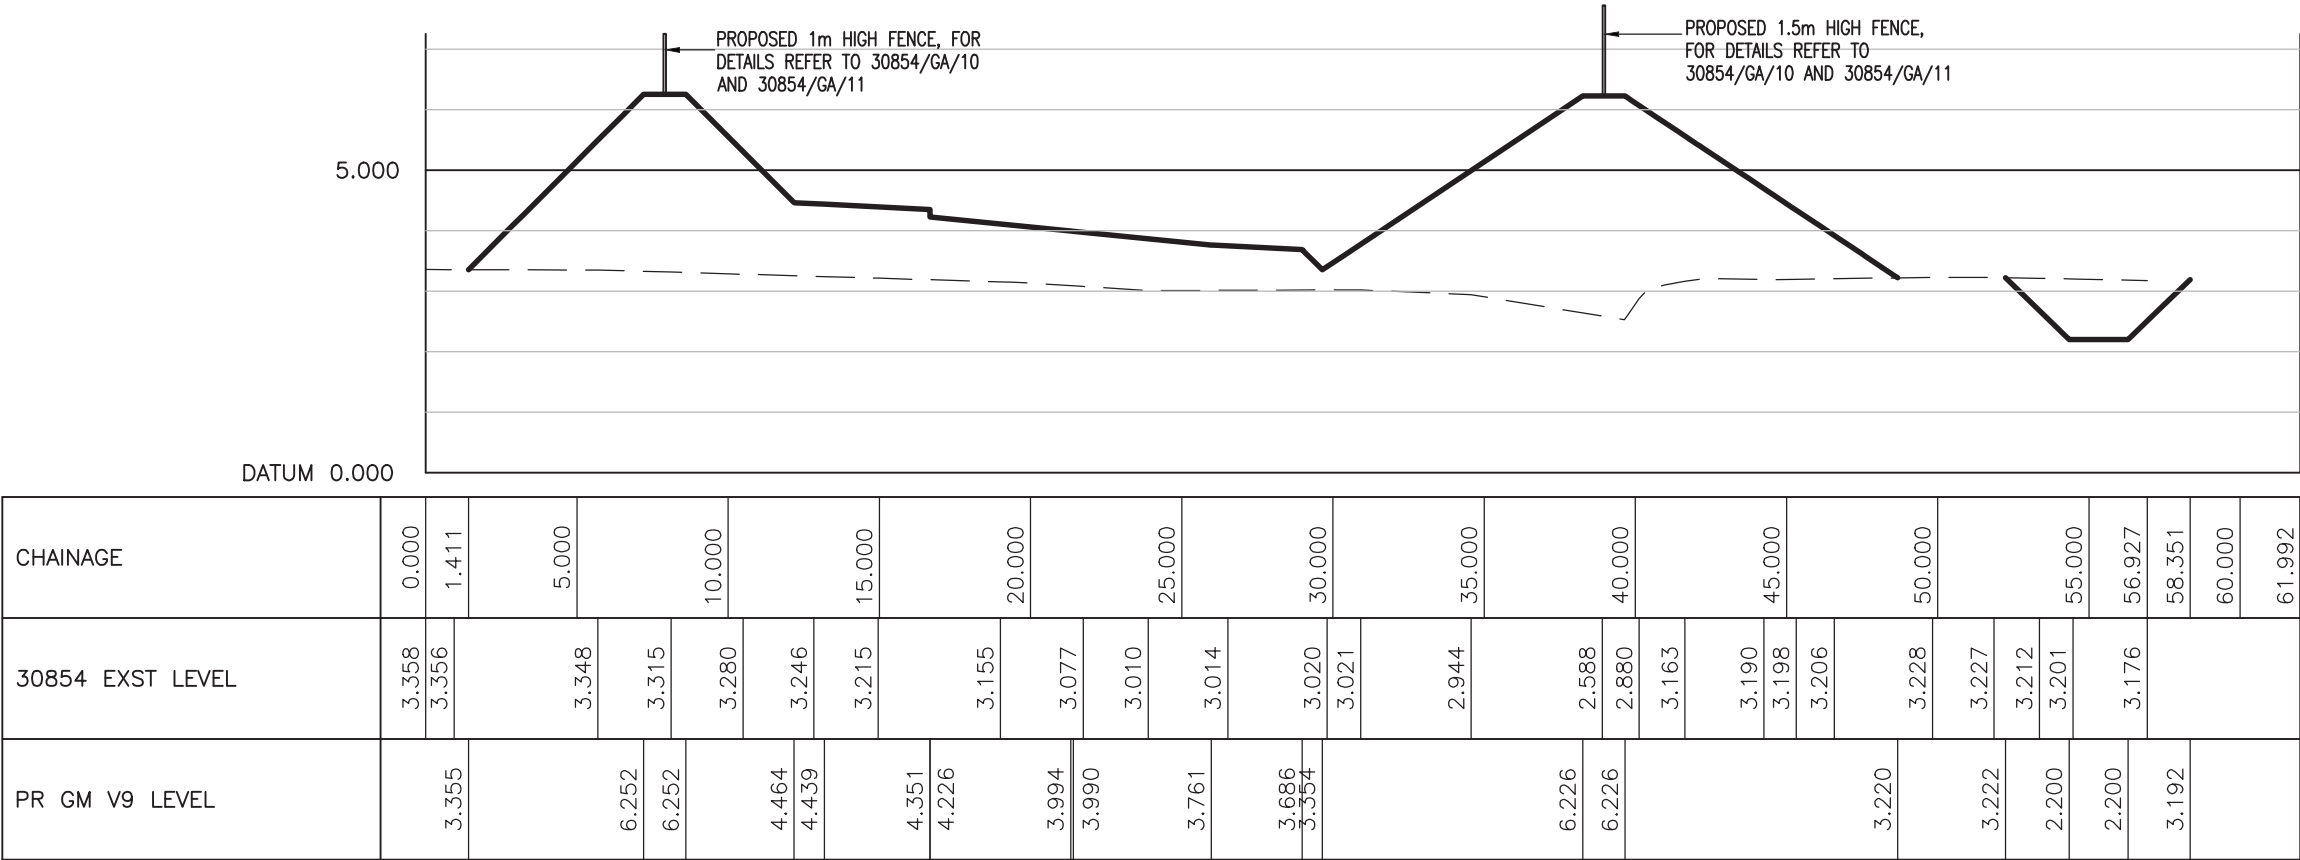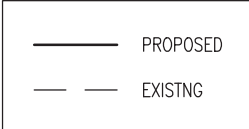

ALIGNMENT ROAD3
CHAINAGE 160.000

E	05/10/11	JH	ACOUSTIC FENCING ADDED	JWD	SJ
D	11/01/11	JH	SECTIONS AMENDED TO REFLECT REVISED NOISE BUND REQUIREMENTS	JWD	SJ
C	18/02/09	JH	SECTIONS AMENDED TO REFLECT REVISED VERTICAL ALIGNMENT	JWD	SJ
REV	DATE	BY	DESCRIPTION	CHK	APD

DRAWING STATUS: FOR TECHNICAL APPROVAL



Keble House, Southernhay Gardens, Southernhay East, Exeter, EX1 1NT
Tel: +44 (0)1392 267500 Fax: +44 (0)1392 267599
<http://www.wspgroup.com>

CLIENT:
BARRATT SOUTHAMPTON

ARCHITECT:

PROJECT:
BOGNOR NORTHERN RELIEF ROAD
PHASE 1

TITLE:
SECTIONS
ROAD 3
CHAINAGE 160

SCALE @ A3:
V 1:125 H 1:250

CAD FILE:
11030854-SEC-160

PROJECT No:
11030854

CHECKED:
JWD

DESIGN-DRAWN:
JH

DRAWING No:
SEC-01/160


APPROVED:
SJ

DATE:
JANUARY 2008

REV:
E

© WSP Group plc

DO NOT SCALE

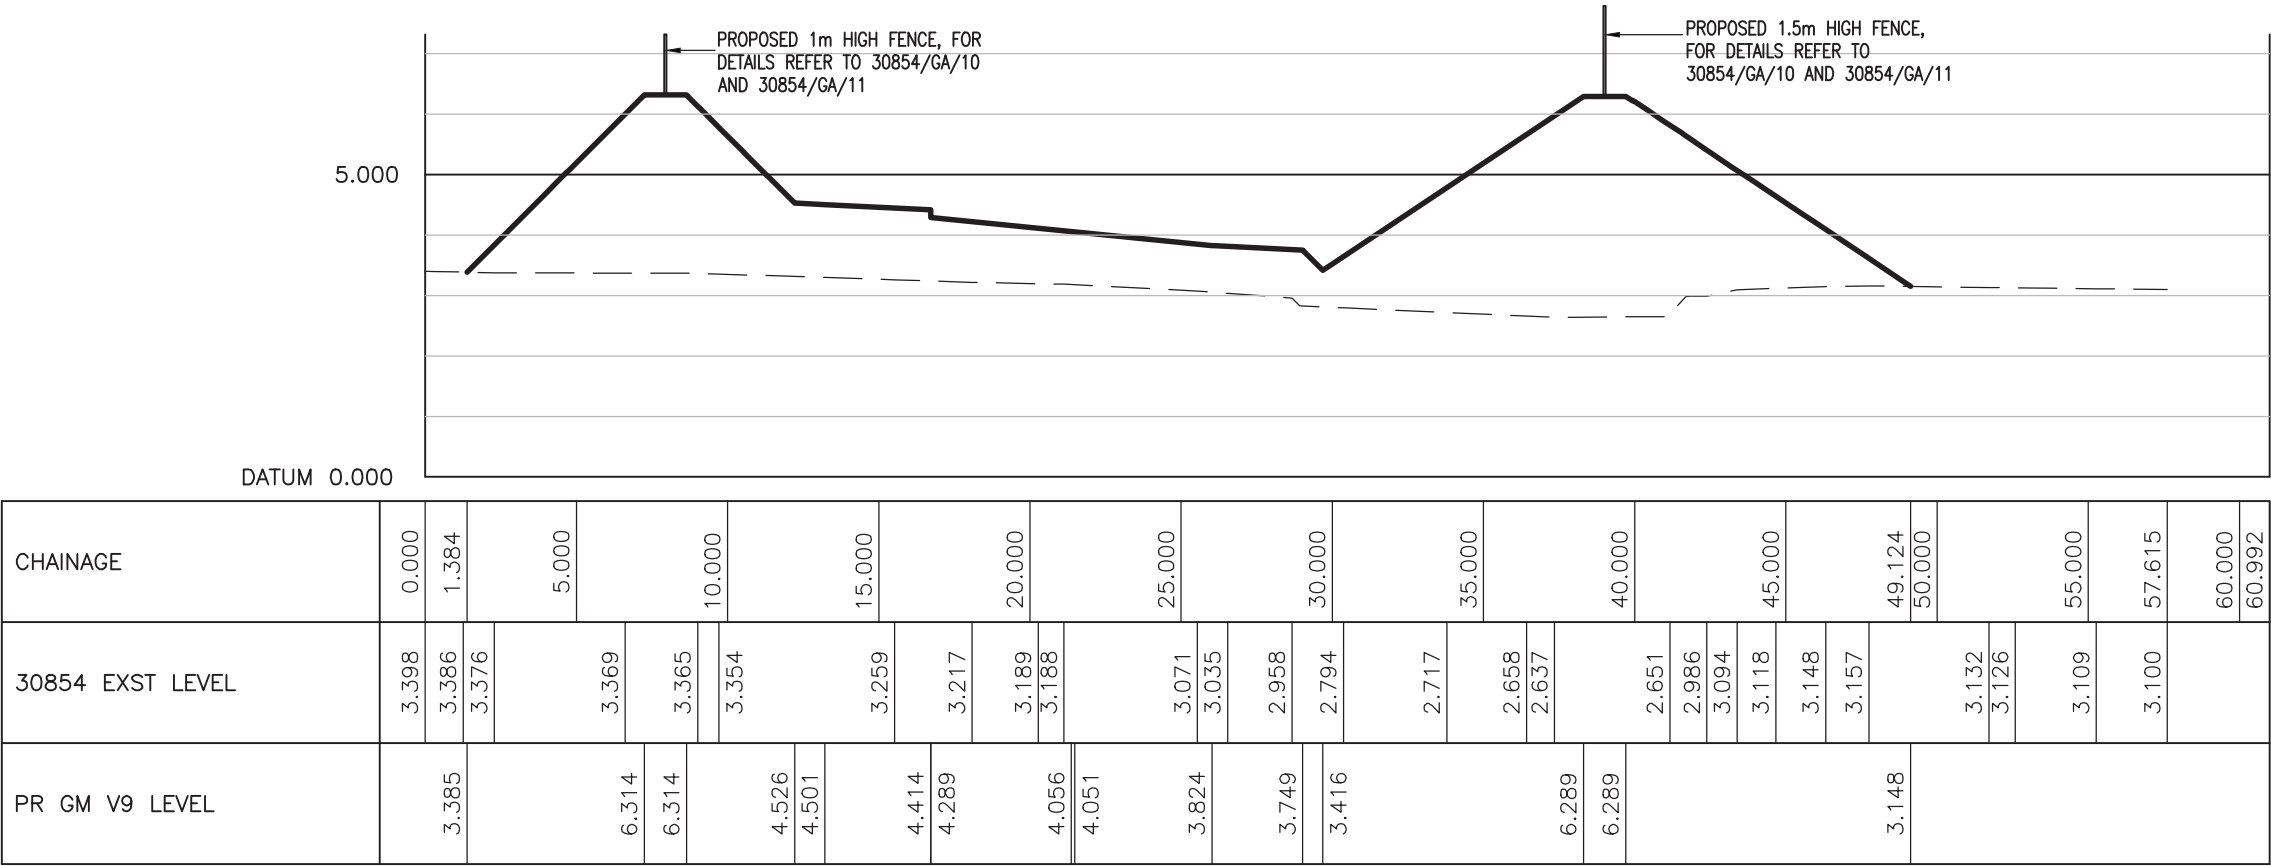

ALIGNMENT ROAD3
CHAINAGE 170.000

E	05/10/11	JH	ACOUSTIC FENCING ADDED	JWD	SJ
D	11/01/11	JH	SECTIONS AMENDED TO REFLECT REVISED NOISE BUND REQUIREMENTS	JWD	SJ
C	18/02/09	JH	SECTIONS AMENDED TO REFLECT REVISED VERTICAL ALIGNMENT	JWD	SJ
REV	DATE	BY	DESCRIPTION	CHK	APD



Keble House, Southernhay Gardens, Southernhay East, Exeter, EX1 1NT
Tel: +44 (0)1392 267500 Fax: +44 (0)1392 267599
<http://www.wspgroup.com>

CLIENT:
BARRATT SOUTHAMPTON

ARCHITECT:

PROJECT:
BOGNOR NORTHERN RELIEF ROAD
PHASE 1

TITLE:
SECTIONS
ROAD 3
CHAINAGE 170

SCALE @ A3:
V 1:125 H 1:250

CHECKED:
JWD

APPROVED:
SJ

CAD FILE:
11030854-SEC-01-170

DESIGN-DRAWN:
JH

DATE:
JANUARY 2008

PROJECT No:
11030854


DRAWING No:
SEC-01/170

REV:
E

© WSP Group plc

FOR TECHNICAL APPROVAL

DO NOT SCALE

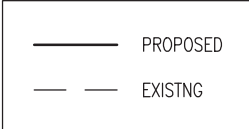

CHAINAGE	0.000	1.379	5.000	10.000	15.000	20.000	25.000	30.000	35.000	40.000	45.000	49.121	50.000	55.000	60.000	61.064											
30854 EXST LEVEL	3.556	3.549	3.507	3.475	3.405	3.383	3.347	3.333	3.229	3.211	3.145	2.692	2.718	2.738	2.766	2.796	2.726	3.078	3.082	3.094	3.157	3.151	3.115	3.110	3.099	3.123	3.135
PR GM V9 LEVEL	3.541	6.377	6.377	4.589	4.564	4.476	4.351	4.125	4.119	3.886	3.811	3.479	6.351	6.351	3.147	3.116	2.178	2.178	3.103								

ALIGNMENT ROAD3
CHAINAGE 180.000

E	05/10/11	JH	ACOUSTIC FENCING ADDED	JWD	SJ
D	11/01/11	JH	SECTIONS AMENDED TO REFLECT REVISED NOISE BUND REQUIREMENTS	JWD	SJ
C	18/02/09	JH	SECTIONS AMENDED TO REFLECT REVISED VERTICAL ALIGNMENT	JWD	SJ
REV	DATE	BY	DESCRIPTION	CHK	APD

DRAWING STATUS:
FOR TECHNICAL APPROVAL



Keble House, Southernhay Gardens, Southernhay East, Exeter, EX1 1NT
Tel: +44 (0)1392 267500 Fax: +44 (0)1392 267599
<http://www.wspgroup.com>

CLIENT:

BARRATT SOUTHAMPTON

ARCHITECT:

PROJECT:

BOGNOR NORTHERN RELIEF ROAD
PHASE 1

TITLE:

SECTIONS
ROAD 3
CHAINAGE 180

SCALE @ A3:

V 1:125 H 1:250

CAD FILE:

11030854-SEC-01-180

PROJECT No:

11030854

CHECKED:

JWD

DESIGN-DRAWN:

JH

DRAWING No:

SEC-01/180

APPROVED:

SJ

DATE:


JANUARY 2008

REV:

E

© WSP Group plc

DO NOT SCALE

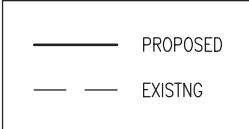

CHAINAGE	</
----------	--	--	----

ALIGNMENT ROAD3
CHAINAGE 190.000

E	05/10/11	JH	ACOUSTIC FENCING ADDED	JWD	SJ
D	11/01/11	JH	SECTIONS AMENDED TO REFLECT REVISED NOISE BUND REQUIREMENTS	JWD	SJ
C	18/02/09	JH	SECTIONS AMENDED TO REFLECT REVISED VERTICAL ALIGNMENT	JWD	SJ
REV	DATE	BY	DESCRIPTION	CHK	APD

DRAWING STATUS:
FOR TECHNICAL APPROVAL



Keble House, Southernhay Gardens, Southernhay East, Exeter, EX1 1NT
Tel: +44 (0)1392 267500 Fax: +44 (0)1392 267599
<http://www.wspgroup.com>

CLIENT:

BARRATT SOUTHAMPTON

ARCHITECT:

PROJECT:

BOGNOR NORTHERN RELIEF ROAD
PHASE 1

TITLE:

SECTIONS
ROAD 3
CHAINAGE 190

SCALE @ A3:

V 1:125 H 1:250

CAD FILE:

11030854-SEC-01-190

PROJECT No:

11030854

CHECKED:

JWD

DESIGN-DRAWN:

JH

DRAWING No:

SEC-01/190

APPROVED:

SJ

DATE:



JANUARY 2008

REV:

E

© WSP Group plc

DO NOT SCALE

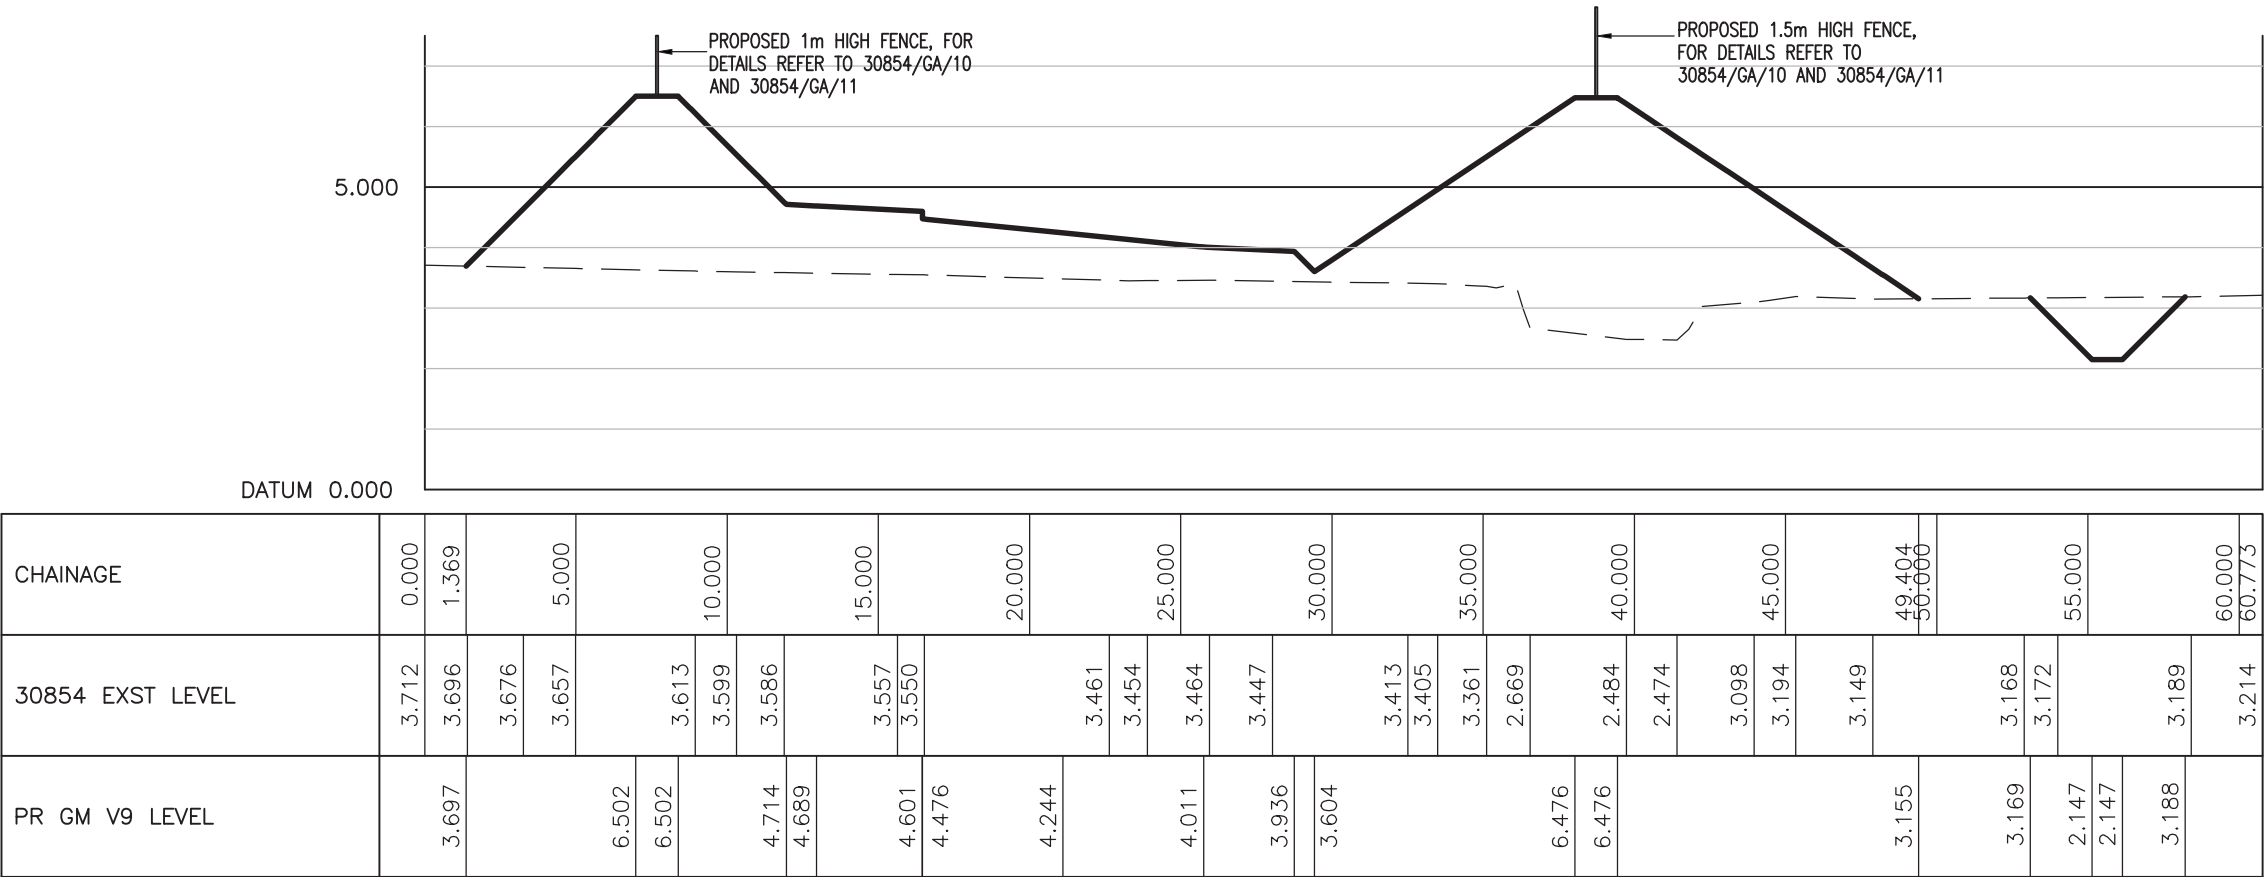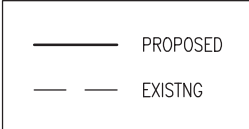

ALIGNMENT ROAD3
CHAINAGE 200.000

E	05/10/11	JH	ACOUSTIC FENCING ADDED	JWD	SJ
D	11/01/11	JH	SECTIONS AMENDED TO REFLECT REVISED NOISE BUND REQUIREMENTS	JWD	SJ
C	18/02/09	JH	SECTIONS AMENDED TO REFLECT REVISED VERTICAL ALIGNMENT	JWD	SJ
REV	DATE	BY	DESCRIPTION	CHK	APD

DRAWING STATUS:
FOR TECHNICAL APPROVAL



Keble House, Southernhay Gardens, Southernhay East, Exeter, EX1 1NT
Tel: +44 (0)1392 267500 Fax: +44 (0)1392 267599
<http://www.wspgroup.com>

CLIENT:

BARRATT SOUTHAMPTON

ARCHITECT:

PROJECT:

BOGNOR NORTHERN RELIEF ROAD
PHASE 1

TITLE:

SECTIONS
ROAD 3
CHAINAGE 200

SCALE @ A3:

V 1:125 H 1:250

CAD FILE:

11030854-SEC-01-200

PROJECT No:

11030854

CHECKED:

JWD

DESIGN-DRAWN:

JH

DRAWING No:

SEC-01/200

APPROVED:

SJ

DATE:



JANUARY 2008

REV:

E

© WSP Group plc

DO NOT SCALE

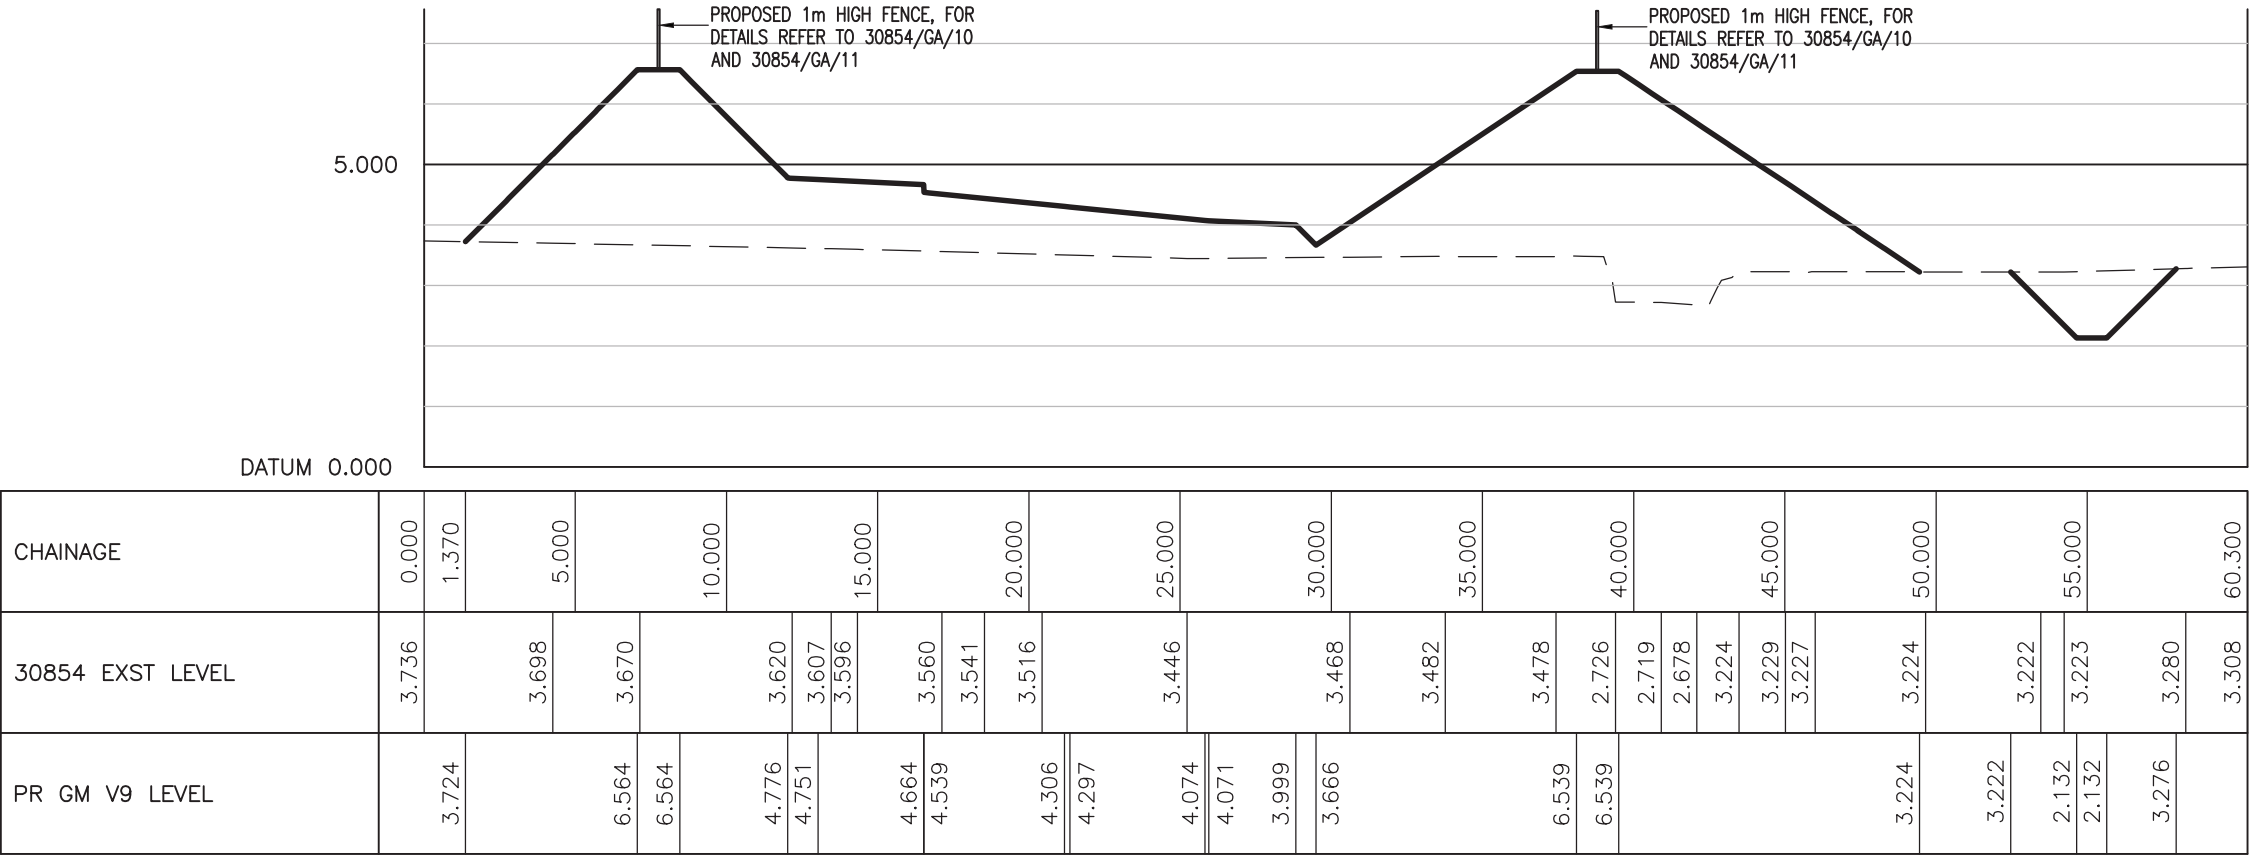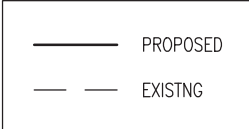

ALIGNMENT

CHAINAGE

ROAD3

210.000

E	05/10/11	JH	ACOUSTIC FENCING ADDED	JWD	SJ
D	11/01/11	JH	SECTIONS AMENDED TO REFLECT REVISED NOISE BUND REQUIREMENTS	JWD	SJ
C	18/02/09	JH	SECTIONS AMENDED TO REFLECT REVISED VERTICAL ALIGNMENT	JWD	SJ
REV	DATE	BY	DESCRIPTION	CHK	APD

DRAWING STATUS:

FOR TECHNICAL APPROVAL



Keble House, Southernhay Gardens, Southernhay East, Exeter, EX1 1NT
Tel: +44 (0)1392 267500 Fax: +44 (0)1392 267599
<http://www.wspgroup.com>

CLIENT:

BARRATT SOUTHAMPTON

ARCHITECT:

PROJECT:

BOGNOR NORTHERN RELIEF ROAD
PHASE 1

TITLE:

SECTIONS
ROAD 3
CHAINAGE 210

SCALE @ A3:

V 1:125 H 1:250

CAD FILE:

11030854-SEC-01-210

PROJECT No:

11030854

CHECKED:

JWD

DESIGN-DRAWN:

JH

DRAWING No:

SEC-01/210

APPROVED:

SJ

DATE:


JANUARY 2008

REV:

E

© WSP Group plc

DO NOT SCALE

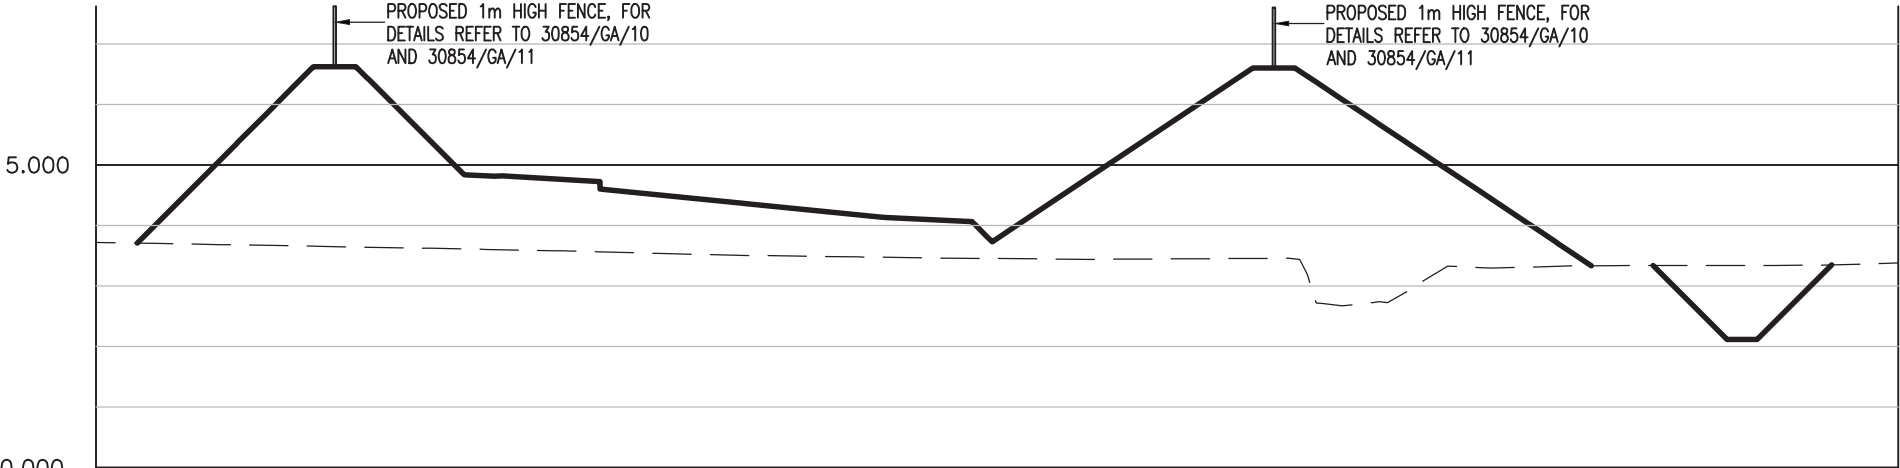

CHAINAGE	0.000	1.365	5.000	10.000	15.000	20.000	25.000	30.000	35.000	40.000	45.000	50.000	55.000	59.610												
30854 EXST LEVEL	3.721	3.702	3.685	3.656	3.623	3.606	3.584	3.540	3.511	3.479	3.469	3.455	3.439	3.447	3.454	3.455	2.670	2.727	3.329	3.294	3.333	3.336	3.338	3.341	3.342	3.380
PR GM V9 LEVEL	3.709	6.627	6.627	4.839	4.814	4.726	4.601	4.369	4.359	4.136	4.061	3.729	6.601	6.601	3.336	3.337	2.115	2.115	3.349							

ALIGNMENT ROAD3
CHAINAGE 220.000

E	05/10/11	JH	ACOUSTIC FENCING ADDED	JWD	SJ
D	11/01/11	JH	SECTIONS AMENDED TO REFLECT REVISED NOISE BUND REQUIREMENTS	JWD	SJ
C	18/02/09	JH	SECTIONS AMENDED TO REFLECT REVISED VERTICAL ALIGNMENT	JWD	SJ
REV	DATE	BY	DESCRIPTION	CHK	APD

DRAWING STATUS: FOR TECHNICAL APPROVAL



Keble House, Southernhay Gardens, Southernhay East, Exeter, EX1 1NT
Tel: +44 (0)1392 267500 Fax: +44 (0)1392 267599
<http://www.wspgroup.com>

CLIENT:
BARRATT SOUTHAMPTON

ARCHITECT:

PROJECT:
BOGNOR NORTHERN RELIEF ROAD
PHASE 1

TITLE:
SECTIONS
ROAD 3
CHAINAGE 220

SCALE @ A3:
V 1:125 H 1:250

CAD FILE:
11030854-SEC-01-220

PROJECT No:
11030854

CHECKED:
JWD

DESIGN-DRAWN:
JH

DRAWING No:
SEC-01/220


APPROVED:
SJ

DATE:
JANUARY 2008

REV:
E

© WSP Group plc

DO NOT SCALE

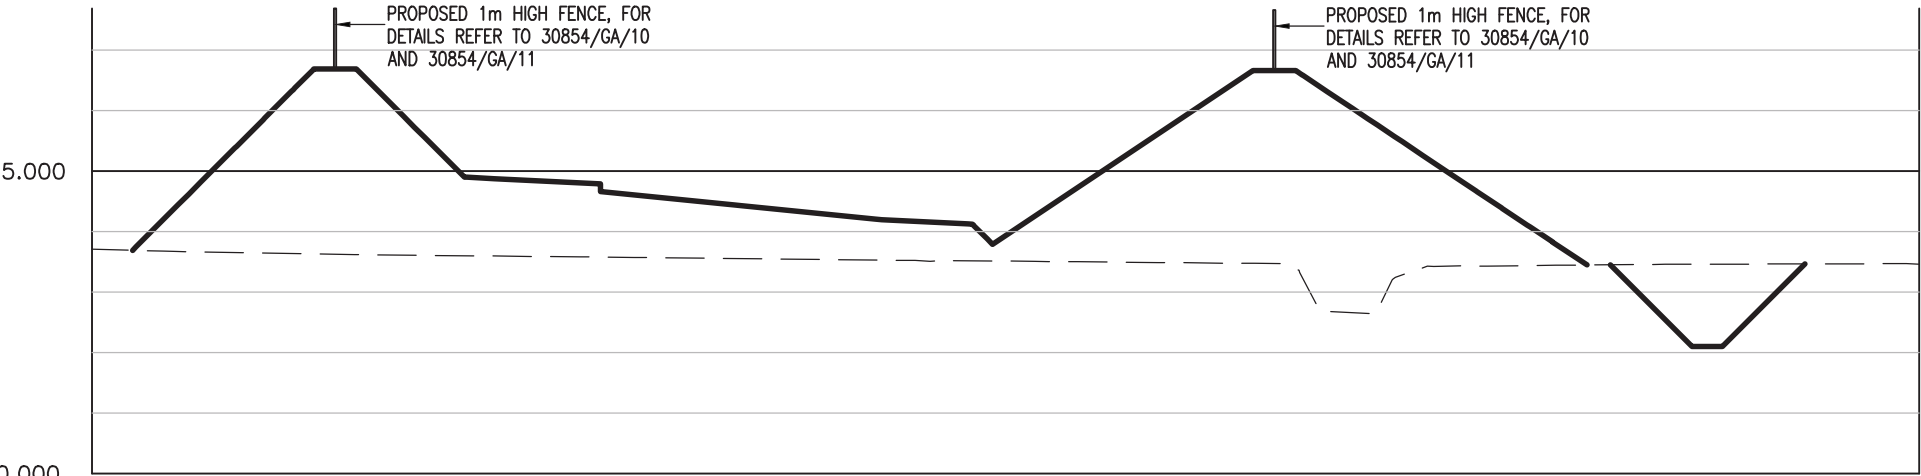

CHAINAGE	0.000	1.347		5.000		10.000		15.000		20.000		25.000		30.000		35.000		40.000		45.000		49.446	50.000		55.000		60.000						
30854 EXST LEVEL	3.710	3.690	3.677	3.651	3.620	3.616	3.583	3.573	3.548	3.528	3.522	3.508	3.502	3.489	3.475	3.470	2.685	2.644	3.244	3.428	3.447	3.460	3.464	3.466	3.467	3.463							
PR GM V9 LEVEL	3.691			6.689	6.689		4.901	4.876		4.789	4.664		4.442	4.431		4.199		4.124		3.791		6.664	6.664			3.449	3.453		2.100	2.100		3.466	

ALIGNMENT ROAD3
CHAINAGE 230.000

E	05/10/11	JH	ACOUSTIC FENCING ADDED	JWD	SJ
D	11/01/11	JH	SECTIONS AMENDED TO REFLECT REVISED NOISE BUND REQUIREMENTS	JWD	SJ
C	18/02/09	JH	SECTIONS AMENDED TO REFLECT REVISED VERTICAL ALIGNMENT	JWD	SJ
REV	DATE	BY	DESCRIPTION	CHK	APD

DRAWING STATUS:
FOR TECHNICAL APPROVAL



Keble House, Southernhay Gardens, Southernhay East, Exeter, EX1 1NT
Tel: +44 (0)1392 267500 Fax: +44 (0)1392 267599
<http://www.wspgroup.com>

CLIENT:
BARRATT SOUTHAMPTON

ARCHITECT:

PROJECT:
BOGNOR NORTHERN RELIEF ROAD
PHASE 1

TITLE:
SECTIONS
ROAD 3
CHAINAGE 230

SCALE @ A3:
V 1:125 H 1:250

CAD FILE:
11030854-SEC-01-230

PROJECT No:
11030854

CHECKED:
JWD

DESIGN-DRAWN:
JH

DRAWING No:
SEC-01/230


APPROVED:
SJ

DATE:
JANUARY 2008

REV:
E

© WSP Group plc

DO NOT SCALE

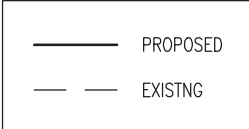

CHAINAGE	0.000	1.354	5.000	10.000	15.000	20.000	25.000	30.000	35.000	40.000	45.000	50.000	55.000	60.000	62.263											
30854 EXST LEVEL	3.751	3.739	3.691	3.677	3.649	3.616	3.600	3.596	3.582	3.570	3.536	3.524	3.447	3.384	3.297	3.302	3.447	3.557	3.612	3.596	3.564	3.579	3.556	3.561	3.042	3.041
PR GM V9 LEVEL	3.738	6.752	6.752	4.964	4.851	4.726	4.494	4.261	4.186	3.854	6.726	6.726	3.578													

ALIGNMENT ROAD3
CHAINAGE 240.000

E	05/10/11	JH	ACOUSTIC FENCING ADDED	JWD	SJ
D	11/01/11	JH	SECTIONS AMENDED TO REFLECT REVISED NOISE BUND REQUIREMENTS	JWD	SJ
C	18/02/09	JH	SECTIONS AMENDED TO REFLECT REVISED VERTICAL ALIGNMENT	JWD	SJ
REV	DATE	BY	DESCRIPTION	CHK	APD

DRAWING STATUS:
FOR TECHNICAL APPROVAL



Keble House, Southernhay Gardens, Southernhay East, Exeter, EX1 1NT
Tel: +44 (0)1392 267500 Fax: +44 (0)1392 267599
<http://www.wspgroup.com>

CLIENT:

BARRATT SOUTHAMPTON

ARCHITECT:

PROJECT:

BOGNOR NORTHERN RELIEF ROAD
PHASE 1

TITLE:

SECTIONS
ROAD 3
CHAINAGE 240

SCALE @ A3:

V 1:125 H 1:250

CAD FILE:

11030854-SEC-01-240

PROJECT No:

11030854

CHECKED:

JWD

DESIGN-DRAWN:

JH

DRAWING No:

SEC-01/240

APPROVED:

SJ

DATE:


JANUARY 2008

REV:

E

© WSP Group plc

DO NOT SCALE

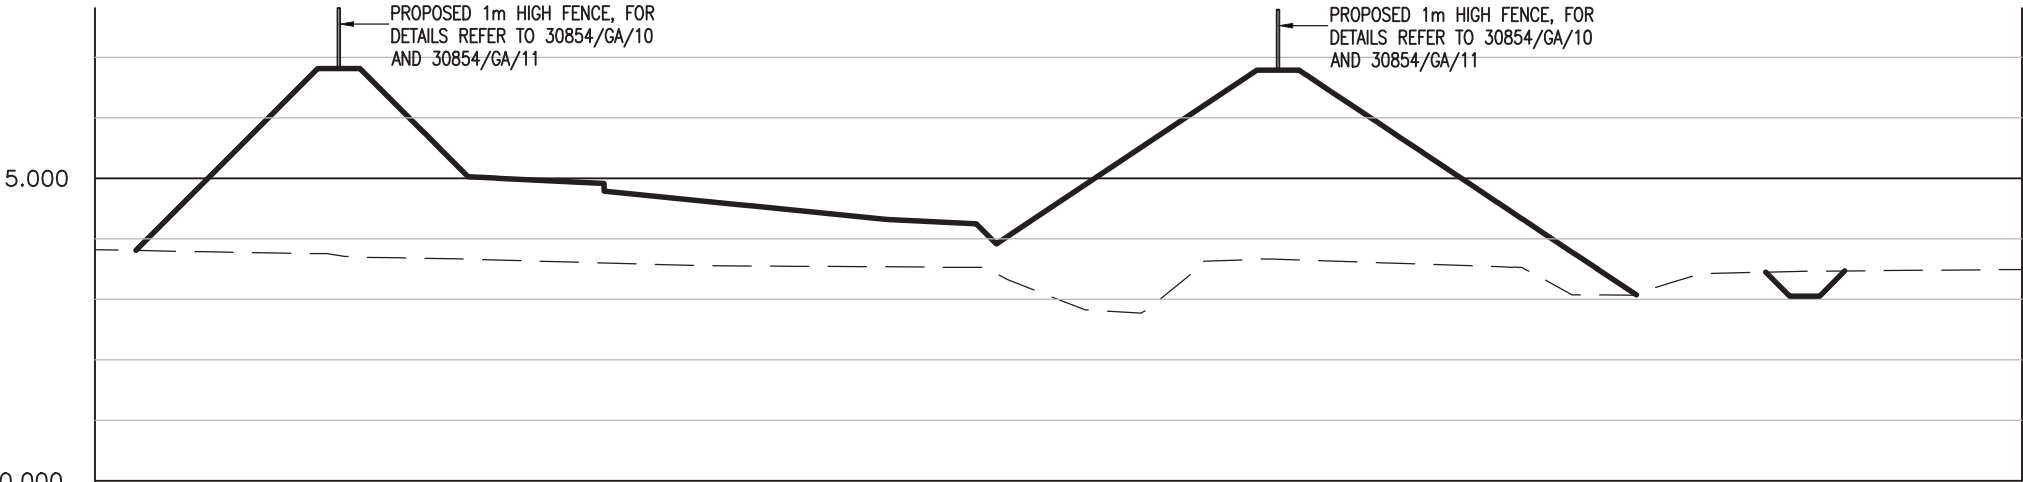

CHAINAGE	0.000	1.350		5.000		10.000		15.000		20.000		25.000		30.000		35.000		40.000		45.000		50.000	50.974		55.000		60.000	63.732				
30854 EXST LEVEL	3.820		3.787		3.710	3.686	3.672		3.605	3.557	3.547		3.529	3.332	3.123	2.809	2.832	3.630	3.668		3.605		3.533	3.075	3.069	3.284	3.422		3.462	3.471	3.480	3.494
PR GM V9 LEVEL	3.807			6.814	6.814		5.026		4.914	4.789		4.324		4.248	3.916			6.789	6.789		3.072				3.449	3.055	3.055	3.469				

ALIGNMENT ROAD3
CHAINAGE 250.000

E	05/10/11	JH	ACOUSTIC FENCING ADDED	JWD	SJ
D	11/01/11	JH	SECTIONS AMENDED TO REFLECT REVISED NOISE BUND REQUIREMENTS	JWD	SJ
C	18/02/09	JH	SECTIONS AMENDED TO REFLECT REVISED VERTICAL ALIGNMENT	JWD	SJ
REV	DATE	BY	DESCRIPTION	CHK	APD

DRAWING STATUS:
FOR TECHNICAL APPROVAL



Keble House, Southernhay Gardens, Southernhay East, Exeter, EX1 1NT
Tel: +44 (0)1392 267500 Fax: +44 (0)1392 267599
<http://www.wspgroup.com>

CLIENT:

BARRATT SOUTHAMPTON

ARCHITECT:

PROJECT:

BOGNOR NORTHERN RELIEF ROAD
PHASE 1

TITLE:

SECTIONS
ROAD 3
CHAINAGE 250

SCALE @ A3:

V 1:125 H 1:250

CAD FILE:

11030854-SEC-01-250

PROJECT No:

11030854

CHECKED:

JWD

DESIGN-DRAWN:

JH

DRAWING No:

SEC-01/250

APPROVED:

SJ

DATE:


JANUARY 2008

REV:

E

© WSP Group plc

DO NOT SCALE

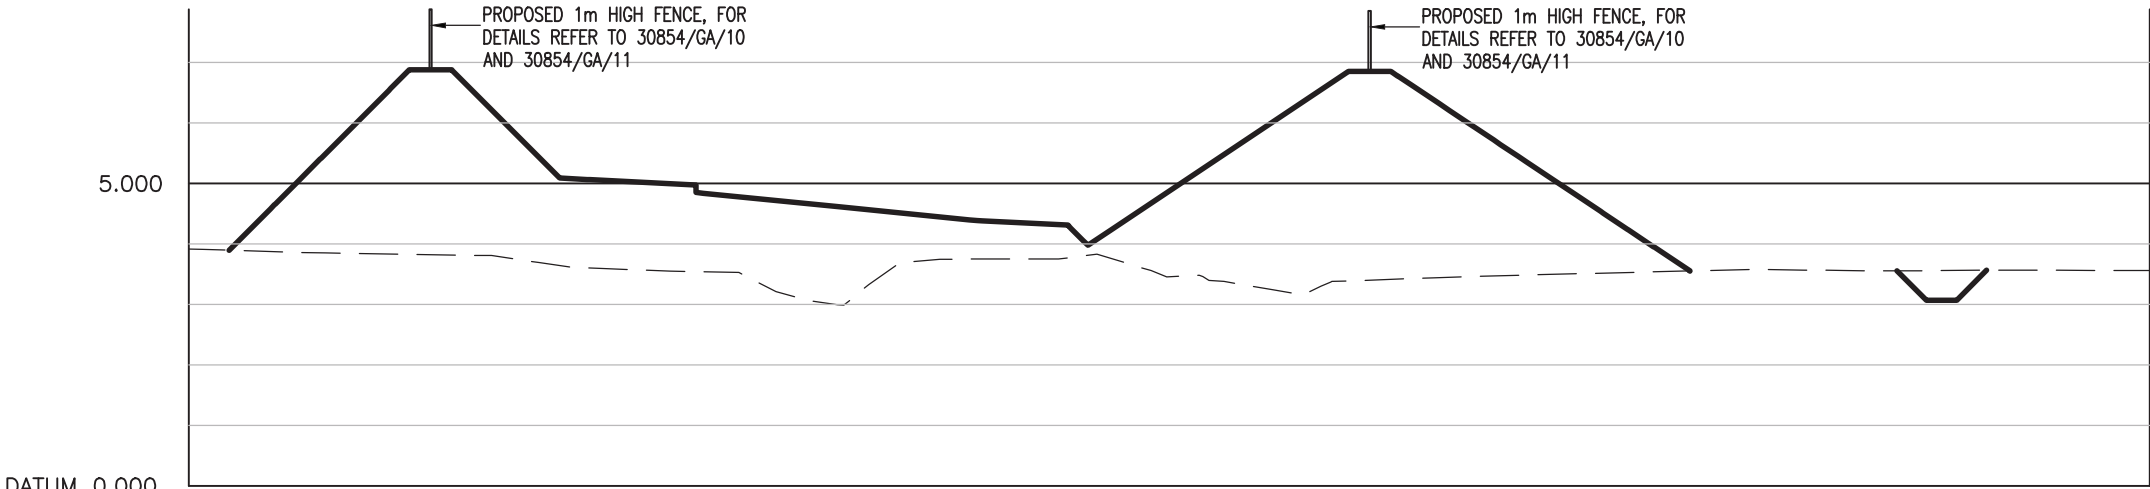

CHAINAGE	0.000	1.329	5.000	10.000	15.000	20.000	25.000	30.000	35.000	40.000	45.000	50.000	55.000	60.000	64.847	
30854 EXST LEVEL	3.916	3.862 3.854	3.808	3.694 3.612 3.592	3.550	3.532 3.211 3.068	2.989	3.690 3.749	3.750	3.751 3.830	3.559 3.465 3.400	3.242 3.159 3.381	3.439 3.467 3.487	3.537 3.560	3.579 3.569 3.561 3.554	3.567 3.563 3.562
PR GM V9 LEVEL	3.896	6.877 6.877	5.089	4.976 4.851	4.619	4.386	4.311	3.979	6.851 6.851	3.555	3.556 3.069 3.069 3.565					

ALIGNMENT ROAD3
CHAINAGE 260.000

E	05/10/11	JH	ACOUSTIC FENCING ADDED	JWD	SJ
D	11/01/11	JH	SECTIONS AMENDED TO REFLECT REVISED NOISE BUND REQUIREMENTS	JWD	SJ
C	18/02/09	JH	SECTIONS AMENDED TO REFLECT REVISED VERTICAL ALIGNMENT	JWD	SJ
REV	DATE	BY	DESCRIPTION	CHK	APD

DRAWING STATUS:
FOR TECHNICAL APPROVAL



Keble House, Southernhay Gardens, Southernhay East, Exeter, EX1 1NT
Tel: +44 (0)1392 267500 Fax: +44 (0)1392 267599
<http://www.wspgroup.com>

CLIENT:

BARRATT SOUTHAMPTON

ARCHITECT:

PROJECT:

BOGNOR NORTHERN RELIEF ROAD
PHASE 1

TITLE:

SECTIONS
ROAD 3
CHAINAGE 260

SCALE @ A3:

V 1:125 H 1:250

CAD FILE:

11030854-SEC-01-260

PROJECT No:

11030854

CHECKED:

JWD

DESIGN-DRAWN:

JH

DRAWING No:

SEC-01/260

APPROVED:

SJ

DATE:


JANUARY 2008

REV:

E

© WSP Group plc

DO NOT SCALE

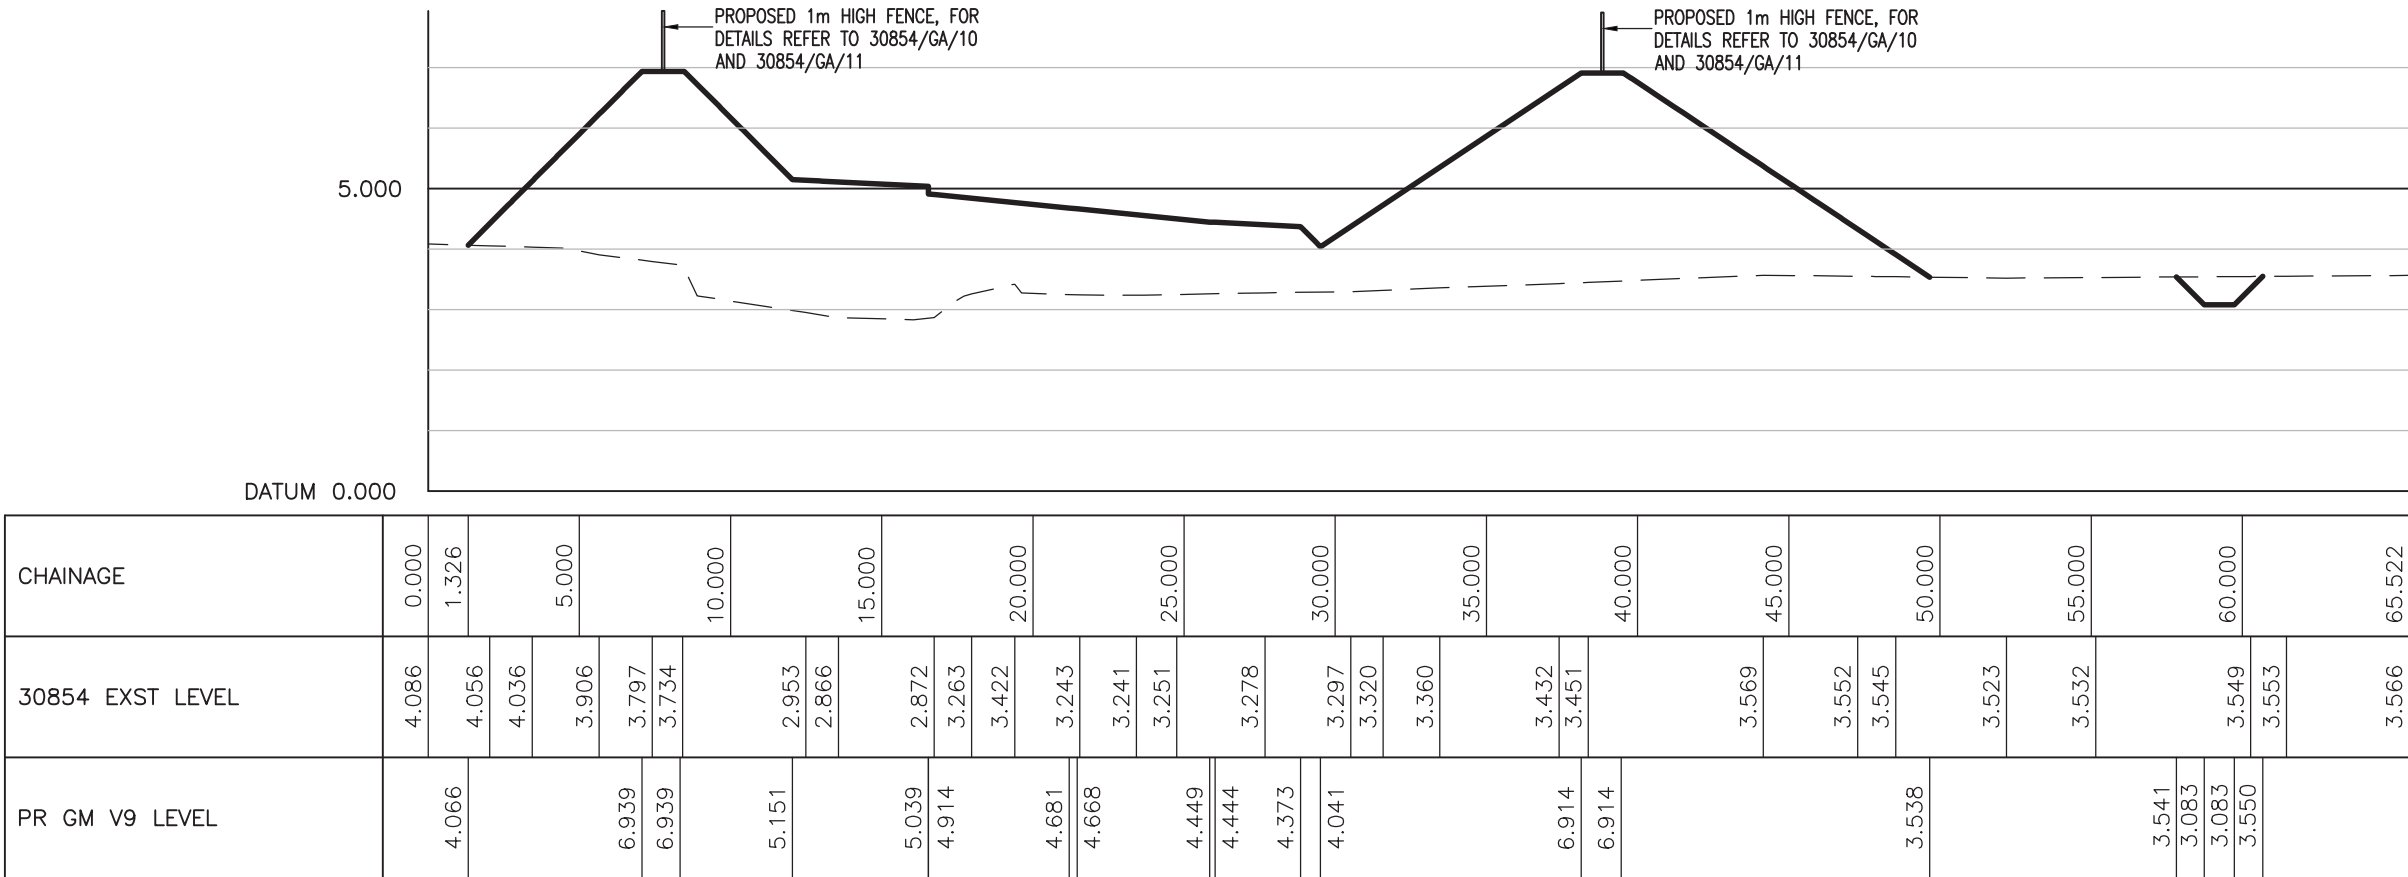

ALIGNMENT ROAD3
CHAINAGE 270.000

E	05/10/11	JH	ACOUSTIC FENCING ADDED	JWD	SJ
D	11/01/11	JH	SECTIONS AMENDED TO REFLECT REVISED NOISE BUND REQUIREMENTS	JWD	SJ
C	18/02/09	JH	SECTIONS AMENDED TO REFLECT REVISED VERTICAL ALIGNMENT	JWD	SJ
REV	DATE	BY	DESCRIPTION	CHK	APD

DRAWING STATUS:
FOR TECHNICAL APPROVAL



Keble House, Southernhay Gardens, Southernhay East, Exeter, EX1 1NT
Tel: +44 (0)1392 267500 Fax: +44 (0)1392 267599
<http://www.wspgroup.com>

CLIENT:

BARRATT SOUTHAMPTON

ARCHITECT:

PROJECT:

BOGNOR NORTHERN RELIEF ROAD
PHASE 1

TITLE:

SECTIONS
ROAD 3
CHAINAGE 270

SCALE @ A3:

V 1:125 H 1:250

CAD FILE:

11030854-SEC-01-270

PROJECT No:

11030854

CHECKED:

JWD

DESIGN-DRAWN:

JH

DRAWING No:

SEC-01/270

APPROVED:

SJ

DATE:



JANUARY 2008

REV:

E

© WSP Group plc

DO NOT SCALE

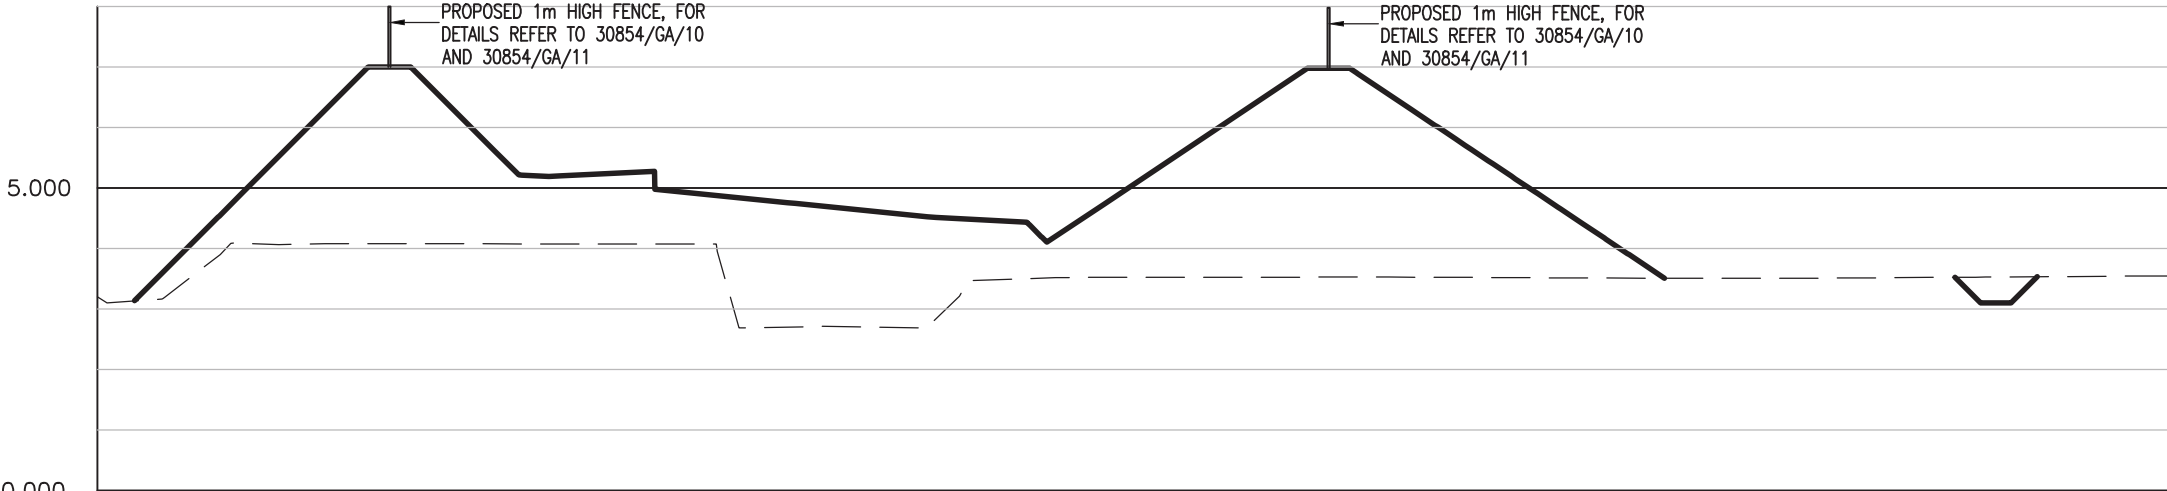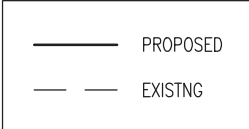

CHAINAGE	0.000	1.225		5.000		10.000		15.000		20.000		25.000		30.000		35.000		40.000		45.000		50.000	51.827	55.000		60.000		65.000	68.478		
30854 EXST LEVEL	3.202	3.165	3.900	4.062	4.076	4.076	4.076	4.076	4.076	2.685	2.711	2.695	2.682	3.470	3.501	3.520	3.522	3.525	3.525	3.527	3.524	3.516	3.507	3.507		3.525	3.528		3.547		
PR GM V9 LEVEL	3.134				7.002	7.002		5.214		5.101	4.976		4.511		4.436		4.104		6.976	6.976			3.507				3.523	3.097	3.097	3.532	

ALIGNMENT ROAD3
CHAINAGE 280.000

E	05/10/11	JH	ACOUSTIC FENCING ADDED	JWD	SJ
D	11/01/11	JH	SECTIONS AMENDED TO REFLECT REVISED NOISE BUND REQUIREMENTS	JWD	SJ
C	18/02/09	JH	SECTIONS AMENDED TO REFLECT REVISED VERTICAL ALIGNMENT	JWD	SJ
REV	DATE	BY	DESCRIPTION	CHK	APD

DRAWING STATUS:
FOR TECHNICAL APPROVAL



Keble House, Southernhay Gardens, Southernhay East, Exeter, EX1 1NT
Tel: +44 (0)1392 267500 Fax: +44 (0)1392 267599
<http://www.wspgroup.com>

CLIENT:
BARRATT SOUTHAMPTON

ARCHITECT:

PROJECT:
BOGNOR NORTHERN RELIEF ROAD
PHASE 1

TITLE:
SECTIONS
ROAD 3
CHAINAGE 280

SCALE @ A3:
V 1:125 H 1:250

CHECKED:
JWD

APPROVED:
SJ

CAD FILE:
11030854-SEC-01-280

DESIGN-DRAWN:
JH

DATE:
JANUARY 2008



PROJECT No:
11030854

DRAWING No:
SEC-01/280

REV:
E

© WSP Group plc

DO NOT SCALE

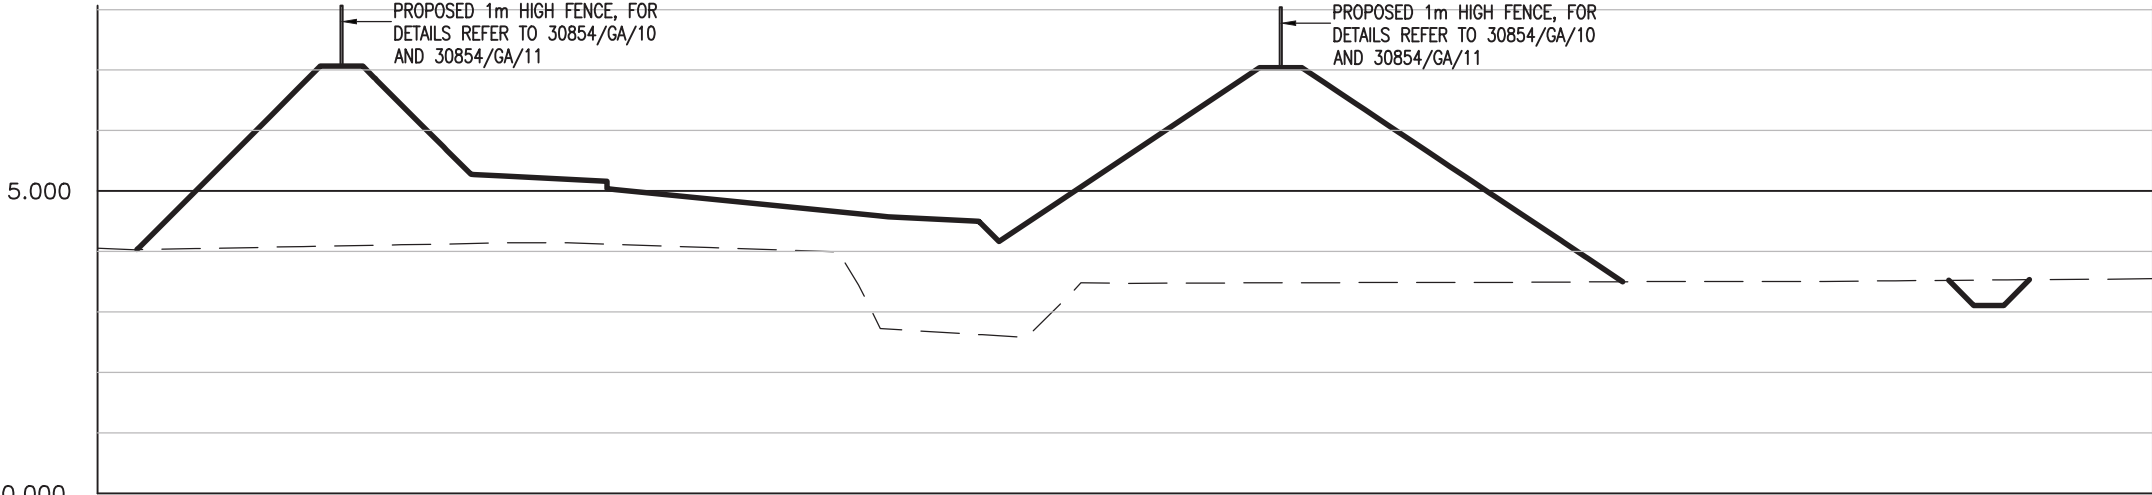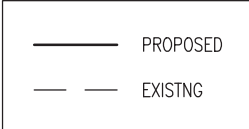

CHAINAGE	0.000	1.304	5.000	10.000	15.000	20.000	25.000	30.000	35.000	40.000	45.000	50.000	55.000	60.000	65.000	67.971														
30854 EXST LEVEL	4.057	4.031	4.049	4.082	4.111	4.124	4.144	4.144	4.091	4.064	3.993	2.728	2.700	2.625	2.581	3.109	3.476	3.482	3.488	3.489	3.492	3.502	3.503	3.505	3.505	3.516	3.522	3.532	3.544	3.550
PR GM V9 LEVEL	4.032	7.064	7.064	5.273	5.164	5.039	4.806	4.588	4.499	4.166	7.039	7.039	3.502	3.524	3.111	3.111	3.534													

ALIGNMENT ROAD3
CHAINAGE 290.000

E	05/10/11	JH	ACOUSTIC FENCING ADDED	JWD	SJ
D	11/01/11	JH	SECTIONS AMENDED TO REFLECT REVISED NOISE BUND REQUIREMENTS	JWD	SJ
C	18/02/09	JH	SECTIONS AMENDED TO REFLECT REVISED VERTICAL ALIGNMENT	JWD	SJ
REV	DATE	BY	DESCRIPTION	CHK	APD

DRAWING STATUS:
FOR TECHNICAL APPROVAL



Keble House, Southernhay Gardens, Southernhay East, Exeter, EX1 1NT
Tel: +44 (0)1392 267500 Fax: +44 (0)1392 267599
<http://www.wspgroup.com>

CLIENT:
BARRATT SOUTHAMPTON

ARCHITECT:

PROJECT:
BOGNOR NORTHERN RELIEF ROAD
PHASE 1

TITLE:
SECTIONS
ROAD 3
CHAINAGE 290

SCALE @ A3:
V 1:125 H 1:250

CAD FILE:
11030854-SEC-01-290

PROJECT No:
11030854

CHECKED:
JWD

DESIGN-DRAWN:
JH

DRAWING No:
SEC-01/290


APPROVED:
SJ

DATE:
JANUARY 2008

REV:
E

© WSP Group plc

DO NOT SCALE

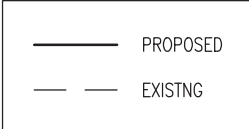

CHAINAGE	0.000	1.330	5.000	10.000	15.000	20.000	25.000	30.000	35.000	40.000	45.000	50.000	55.000	60.000	65.000	68.964										
30854 EXST LEVEL	4.018	3.992	4.027	4.014	3.967	3.959	3.926	3.882	3.858	3.798	2.757	2.822	2.836	2.870	3.392	3.393	3.423	3.464	3.472	3.481	3.504	3.505	3.526	3.536	3.551	3.552
PR GM V9 LEVEL	4.008	7.127	7.127	5.339	5.226	5.101	4.636	4.561	4.229	7.101	7.101	3.476	3.538	3.125	3.125	3.549										

ALIGNMENT ROAD3
CHAINAGE 300.000

E	05/10/11	JH	ACOUSTIC FENCING ADDED	JWD	SJ
D	11/01/11	JH	SECTIONS AMENDED TO REFLECT REVISED NOISE BUND REQUIREMENTS	JWD	SJ
C	18/02/09	JH	SECTIONS AMENDED TO REFLECT REVISED VERTICAL ALIGNMENT	JWD	SJ
REV	DATE	BY	DESCRIPTION	CHK	APD

DRAWING STATUS:
FOR TECHNICAL APPROVAL



Keble House, Southernhay Gardens, Southernhay East, Exeter, EX1 1NT
Tel: +44 (0)1392 267500 Fax: +44 (0)1392 267599
<http://www.wspgroup.com>

CLIENT:

BARRATT SOUTHAMPTON

ARCHITECT:

PROJECT:

BOGNOR NORTHERN RELIEF ROAD
PHASE 1

TITLE:

SECTIONS
ROAD 3
CHAINAGE 300

SCALE @ A3:

V 1:125 H 1:250

CAD FILE:

11030854-SEC-01-300

PROJECT No:

11030854

CHECKED:

JWD

DESIGN-DRAWN:

JH

DRAWING No:

SEC-01/300

APPROVED:

SJ

DATE:



JANUARY 2008

REV:

E

© WSP Group plc

DO NOT SCALE

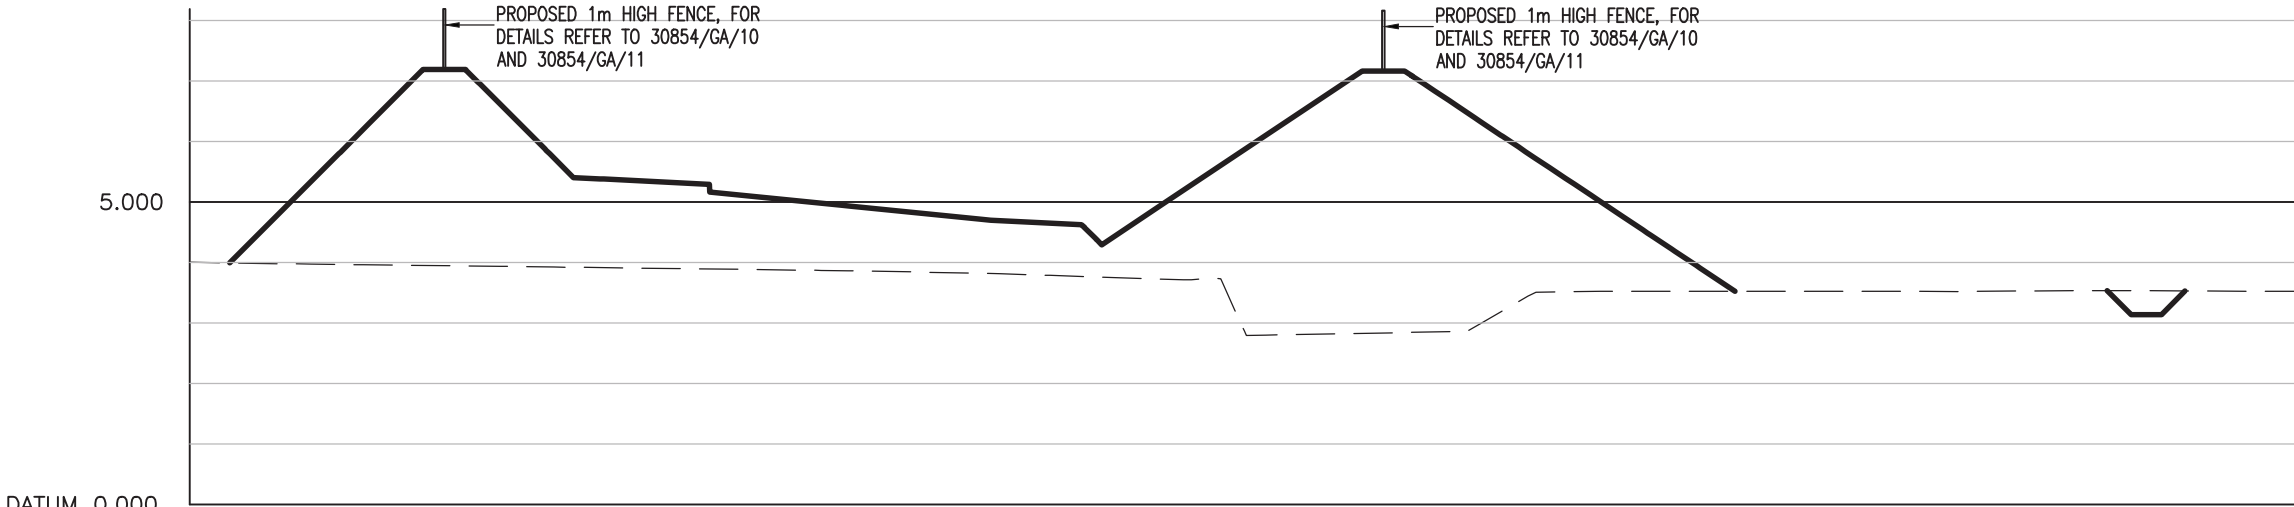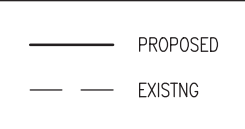

CHAINAGE	0.000	1.323	5.000	10.000	15.000	20.000	25.000	30.000	35.000	40.000	45.000	50.000	51.102	55.000	60.000	65.000	69.627								
30854 EXST LEVEL	4.002	3.970	3.961	3.943	3.934	3.923	3.898	3.872	3.863	3.814	3.786	3.731	3.712	3.738	2.798	2.842	3.507	3.524	3.523	3.522	3.521	3.519	3.519	3.535	3.520
PR GM V9 LEVEL	3.992	7.189	7.189	5.401	5.289	5.164	4.699	4.624	4.291	7.164	7.164	3.522	3.532	2.137	3.137	3.527									

E	05/10/11	JH	ACOUSTIC FENCING ADDED	JWD	SJ
D	11/01/11	JH	SECTIONS AMENDED TO REFLECT REVISED NOISE BUND REQUIREMENTS	JWD	SJ
C	18/02/09	JH	SECTIONS AMENDED TO REFLECT REVISED VERTICAL ALIGNMENT	JWD	SJ
REV	DATE	BY	DESCRIPTION	CHK	APD

DRAWING STATUS: FOR TECHNICAL APPROVAL



Keble House, Southernhay Gardens, Southernhay East, Exeter, EX1 1NT
Tel: +44 (0)1392 267500 Fax: +44 (0)1392 267599
<http://www.wspgroup.com>

CLIENT:
BARRATT SOUTHAMPTON

ARCHITECT:

PROJECT:
BOGNOR NORTHERN RELIEF ROAD
PHASE 1

TITLE:
SECTIONS
ROAD 3
CHAINAGE 310

SCALE @ A3:
V 1:125 H 1:250

CHECKED:
JWD

APPROVED:
SJ

CAD FILE:
11030854-SEC-01-310

DESIGN-DRAWN:
JH

DATE:
JANUARY 2008



PROJECT No:
11030854

DRAWING No:
SEC-01/310

REV:
E

© WSP Group plc

DO NOT SCALE

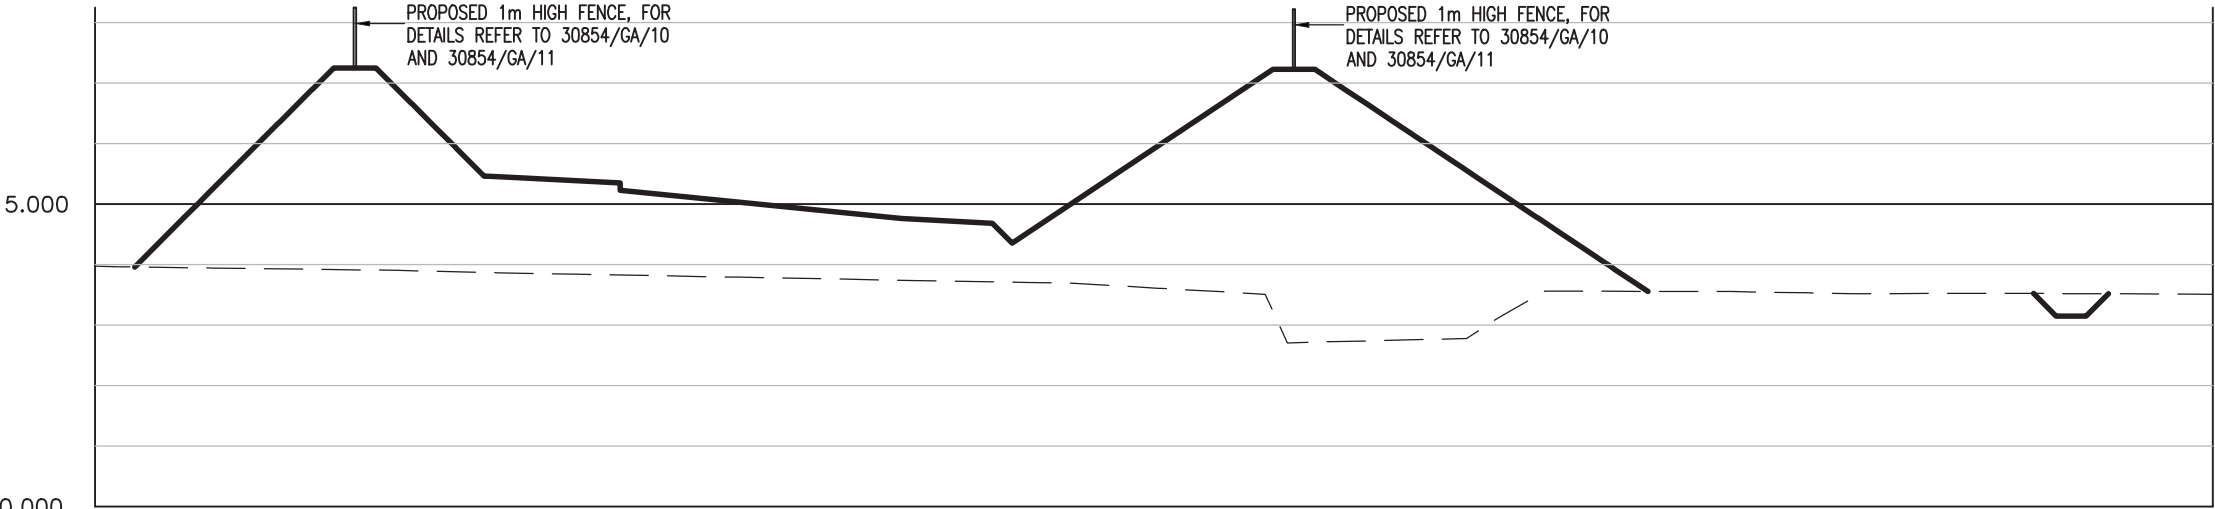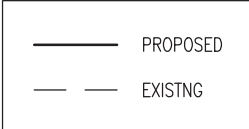

CHAINAGE	0.000	1.310		5.000		10.000		15.000		20.000		25.000		30.000		35.000		40.000		45.000		50.000	51.355		55.000		60.000		65.000		70.032											
30854 EXST LEVEL	3.975		3.944		3.911	3.905		3.866		3.842		3.811	3.792	3.781		3.749	3.738		3.704	3.693		3.612		3.516	2.707		2.767	2.778	3.129	3.561		3.558	3.556	3.555		3.533	3.520	3.521		3.526		3.511
PR GM V9 LEVEL	3.961				7.252	7.252		5.464			5.351	5.226		5.009	4.994		4.777	4.761		4.686		4.354		7.226	7.226			3.558								3.523	3.152	3.152	3.518			

ALIGNMENT ROAD3
CHAINAGE 320.000

E	05/10/11	JH	ACOUSTIC FENCING ADDED	JWD	SJ
D	11/01/11	JH	SECTIONS AMENDED TO REFLECT REVISED NOISE BUND REQUIREMENTS	JWD	SJ
C	18/02/09	JH	SECTIONS AMENDED TO REFLECT REVISED VERTICAL ALIGNMENT	JWD	SJ
REV	DATE	BY	DESCRIPTION	CHK	APD

DRAWING STATUS:
FOR TECHNICAL APPROVAL



Keble House, Southernhay Gardens, Southernhay East, Exeter, EX1 1NT
Tel: +44 (0)1392 267500 Fax: +44 (0)1392 267599
<http://www.wspgroup.com>

CLIENT:

BARRATT SOUTHAMPTON

ARCHITECT:

PROJECT:

BOGNOR NORTHERN RELIEF ROAD
PHASE 1

TITLE:

SECTIONS
ROAD 3
CHAINAGE 320

SCALE @ A3:

V 1:125 H 1:250

CAD FILE:

11030854-SEC-01-320

PROJECT No:

11030854

CHECKED:

JWD

DESIGN-DRAWN:

JH

DRAWING No:

SEC-01/320

APPROVED:

SJ

DATE:


JANUARY 2008

REV:

E

© WSP Group plc

DO NOT SCALE

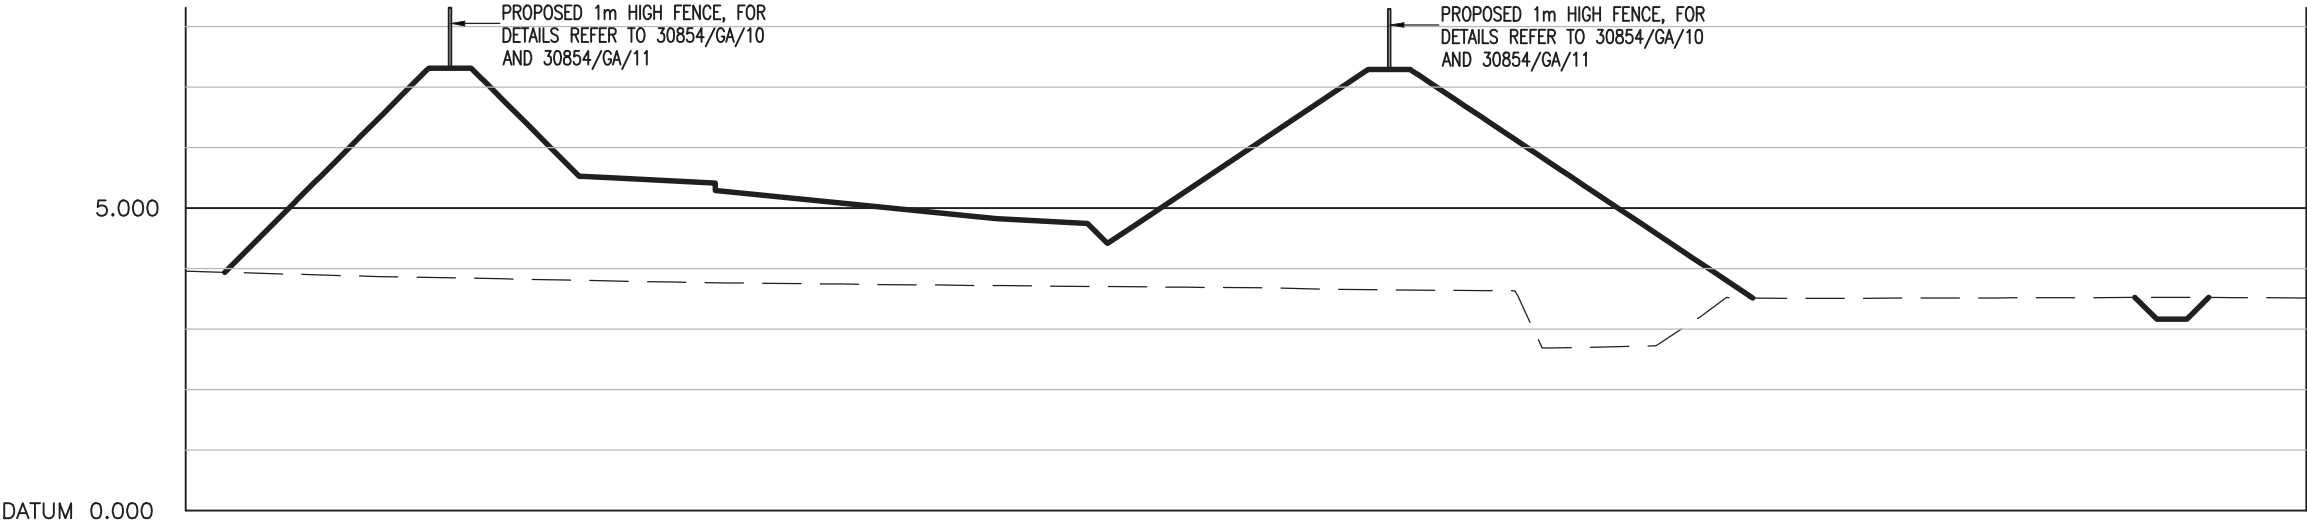

CHAINAGE	0.000	1.297		5.000		10.000		15.000		20.000		25.000		30.000		35.000		40.000		45.000		50.000	51.826	55.000		60.000		65.000		70.137															
30854 EXST LEVEL	3.957	3.934		3.881	3.871		3.830	3.808		3.776	3.765		3.749	3.745		3.721		3.697	3.693		3.681	3.661		3.651	3.646	3.640	3.636	2.688		2.716	3.125	3.523	3.506	3.509	3.512		3.517		3.521	3.524	3.525		3.521	3.518	3.514
PR GM V9 LEVEL	3.939				7.314	7.314		5.526			5.414	5.289			4.824		4.749		4.416			7.289	7.289					3.515										3.524	3.163	3.163	3.523				

ALIGNMENT ROAD3
CHAINAGE 330.000

E	05/10/11	JH	ACOUSTIC FENCING ADDED	JWD	SJ
D	11/01/11	JH	SECTIONS AMENDED TO REFLECT REVISED NOISE BUND REQUIREMENTS	JWD	SJ
C	18/02/09	JH	SECTIONS AMENDED TO REFLECT REVISED VERTICAL ALIGNMENT	JWD	SJ
REV	DATE	BY	DESCRIPTION	CHK	APD

DRAWING STATUS:
FOR TECHNICAL APPROVAL



Keble House, Southernhay Gardens, Southernhay East, Exeter, EX1 1NT
Tel: +44 (0)1392 267500 Fax: +44 (0)1392 267599
<http://www.wspgroup.com>

CLIENT:
BARRATT SOUTHAMPTON

ARCHITECT:

PROJECT:
BOGNOR NORTHERN RELIEF ROAD
PHASE 1

TITLE:
SECTIONS
ROAD 3
CHAINAGE 330

SCALE @ A3:
V 1:125 H 1:250

CAD FILE:
11030854-SEC-01-330

PROJECT No:
11030854

CHECKED:
JWD

DESIGN-DRAWN:
JH

DRAWING No:
SEC-01/330


APPROVED:
SJ

DATE:
JANUARY 2008

REV:
E

© WSP Group plc

DO NOT SCALE

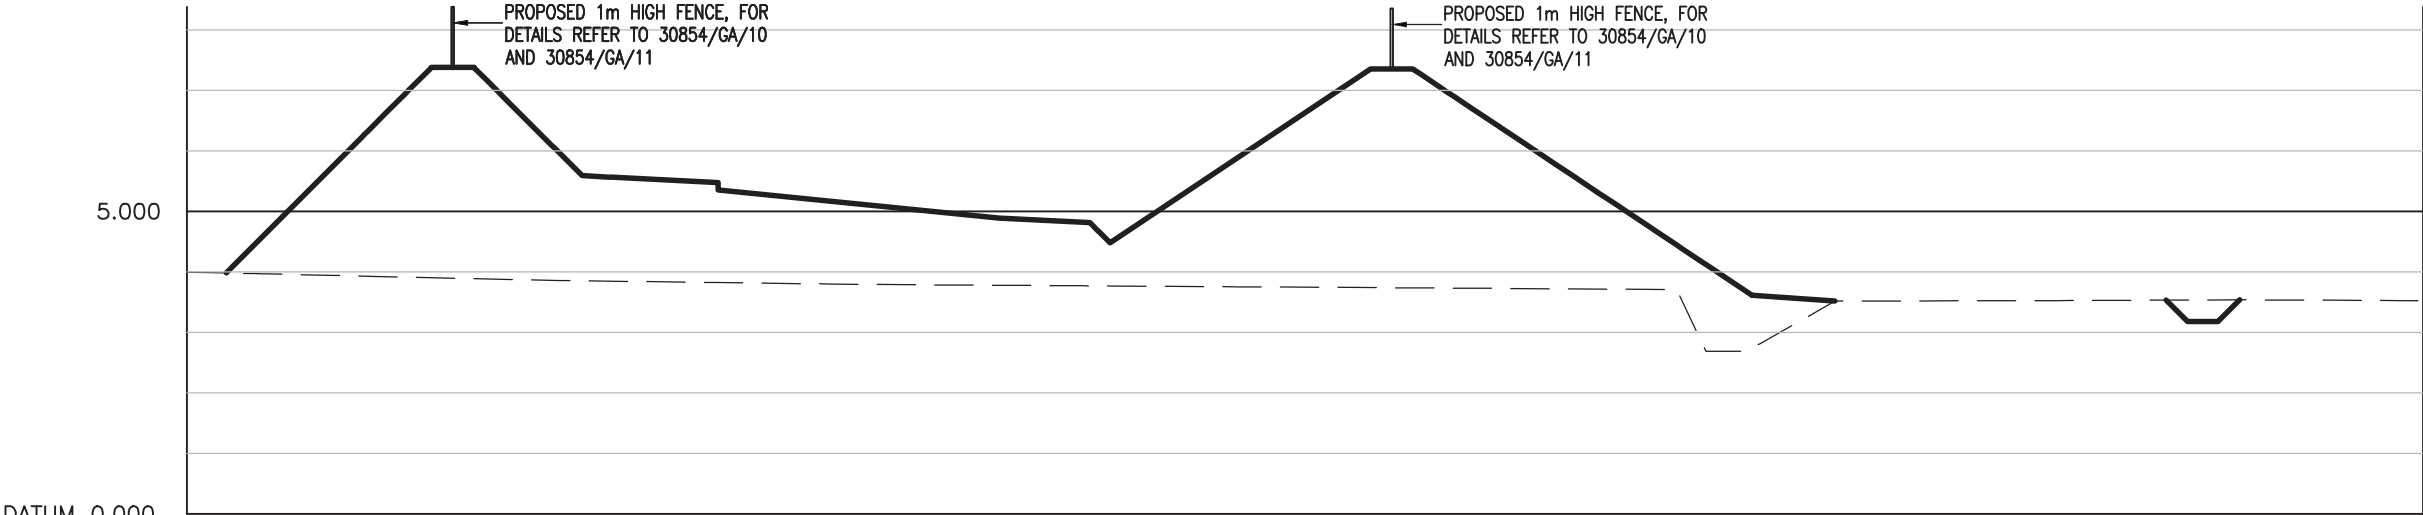

CHAINAGE		0.000	1.297		5.000		10.000		15.000		20.000		25.000		30.000		35.000		40.000		45.000		50.000		53.178	55.000		60.000		65.000		70.000	73.956
30854 EXST LEVEL		3.995	3.970		3.940	3.913		3.865 3.857		3.823		3.798 3.790		3.776	3.769	3.761	3.753	3.744	3.738	3.732	3.720		3.709 2.685	2.809	3.516		3.522 3.523	3.525		3.531	3.537	3.531	3.524
PR GM V9 LEVEL	3.980				7.377	7.377		5.589		5.476 5.351		4.886		4.811		4.479		7.351	7.351				3.611	3.516					3.532 3.178	3.178 3.537			

ALIGNMENT ROAD3
CHAINAGE 340.000

E	05/10/11	JH	ACOUSTIC FENCING ADDED	JWD	SJ
D	11/01/11	JH	SECTIONS AMENDED TO REFLECT REVISED NOISE BUND REQUIREMENTS	JWD	SJ
C	18/02/09	JH	SECTIONS AMENDED TO REFLECT REVISED VERTICAL ALIGNMENT	JWD	SJ
REV	DATE	BY	DESCRIPTION	CHK	APD

DRAWING STATUS:
FOR TECHNICAL APPROVAL



Keble House, Southernhay Gardens, Southernhay East, Exeter, EX1 1NT
Tel: +44 (0)1392 267500 Fax: +44 (0)1392 267599
<http://www.wspgroup.com>

CLIENT:
BARRATT SOUTHAMPTON

ARCHITECT:

PROJECT:
BOGNOR NORTHERN RELIEF ROAD
PHASE 1

TITLE:
SECTIONS
ROAD 3
CHAINAGE 340

SCALE @ A3:
V 1:125 H 1:250

CAD FILE:
11030854-SEC-01-340

PROJECT No:
11030854

CHECKED:
JWD

DESIGN-DRAWN:
JH

DRAWING No:
SEC-01/340



APPROVED:
SJ

DATE:
JANUARY 2008

REV:
E

© WSP Group plc

DO NOT SCALE

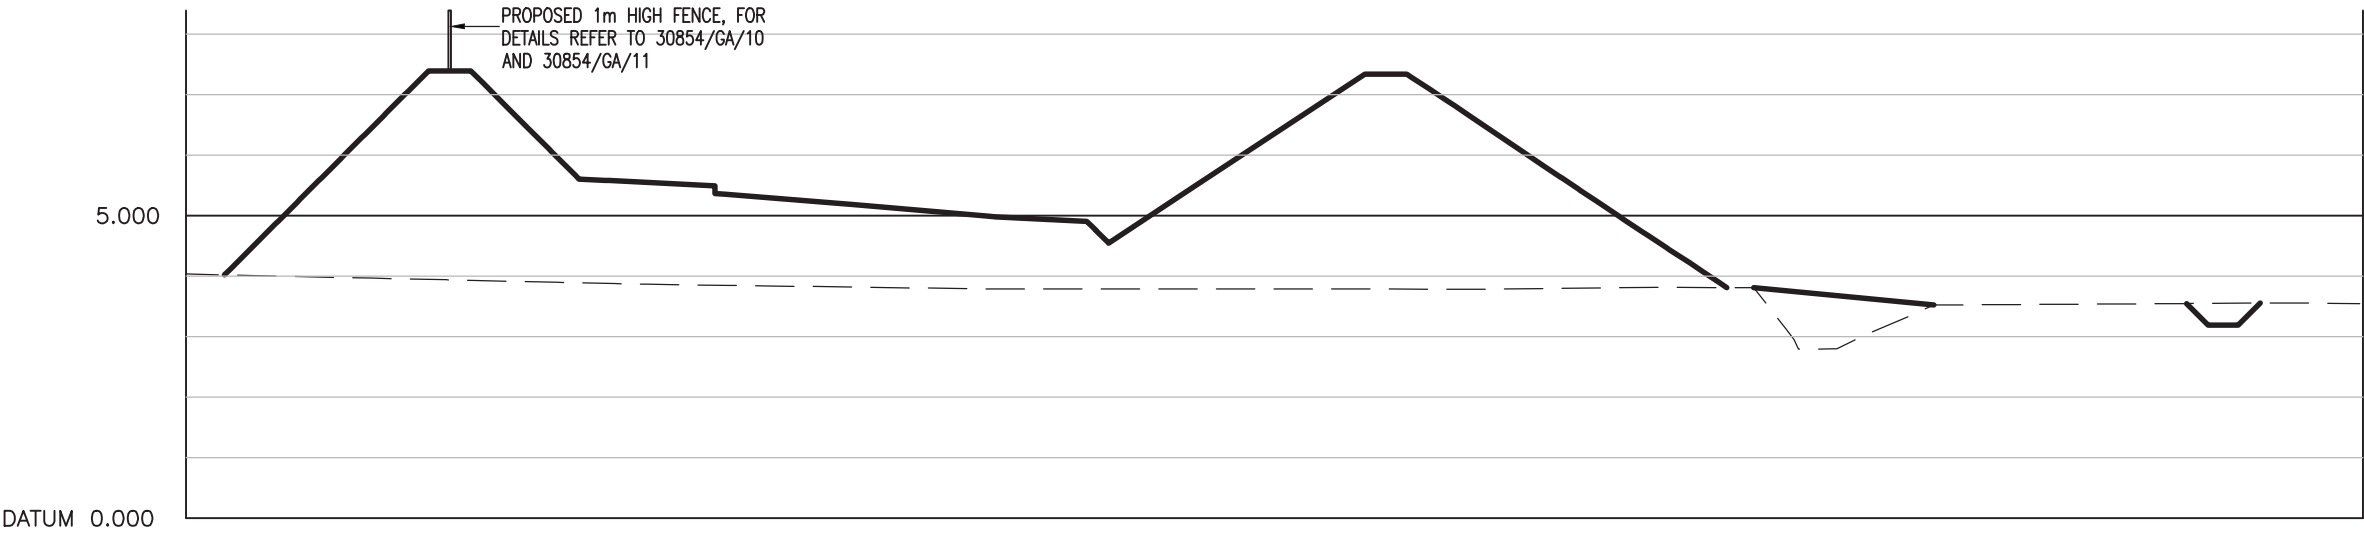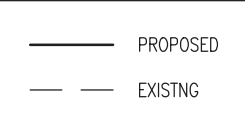

CHAINAGE	0.000	1.271	5.000			10.000	15.000		20.000		25.000		30.000		35.000		40.000		45.000		50.000		50.953	55.000		60.000		65.000		70.000		71.989											
30854 EXST LEVEL	4.035	4.017	4.007		3.966	3.956	3.939		3.899	3.878	3.866		3.847	3.837		3.805	3.791		3.788	3.787		3.786		3.785		3.805	3.816		3.809	3.126	2.799	3.007	3.327	3.523	3.527		3.536	3.543	3.547		3.556	3.546	
PR GM V9 LEVEL	4.021				7.392	7.392		5.604				5.667	5.492	5.181		4.979	4.904		4.546		7.336		7.337				3.811	3.809				3.523						3.547	3.192	3.192	3.554		

ALIGNMENT ROAD3
CHAINAGE 350.000

E	05/10/11	JH	ACOUSTIC FENCING ADDED	JWD	SJ
D	11/01/11	JH	SECTIONS AMENDED TO REFLECT REVISED NOISE BUND REQUIREMENTS	JWD	SJ
C	18/02/09	JH	SECTIONS AMENDED TO REFLECT REVISED VERTICAL ALIGNMENT	JWD	SJ
REV	DATE	BY	DESCRIPTION	CHK	APD

DRAWING STATUS:
FOR TECHNICAL APPROVAL



Keble House, Southernhay Gardens, Southernhay East, Exeter, EX1 1NT
Tel: +44 (0)1392 267500 Fax: +44 (0)1392 267599
<http://www.wspgroup.com>

CLIENT:

BARRATT SOUTHAMPTON

ARCHITECT:

PROJECT:

BOGNOR NORTHERN RELIEF ROAD
PHASE 1

TITLE:

SECTIONS
ROAD 3
CHAINAGE 350

SCALE @ A3:

V 1:125 H 1:250

CAD FILE:

11030854-SEC-01-350

PROJECT No:

11030854

CHECKED:

JWD

DESIGN-DRAWN:

JH

DRAWING No:

SEC-01/350

APPROVED:

SJ

DATE:


JANUARY 2008

REV:

E

© WSP Group plc

DO NOT SCALE

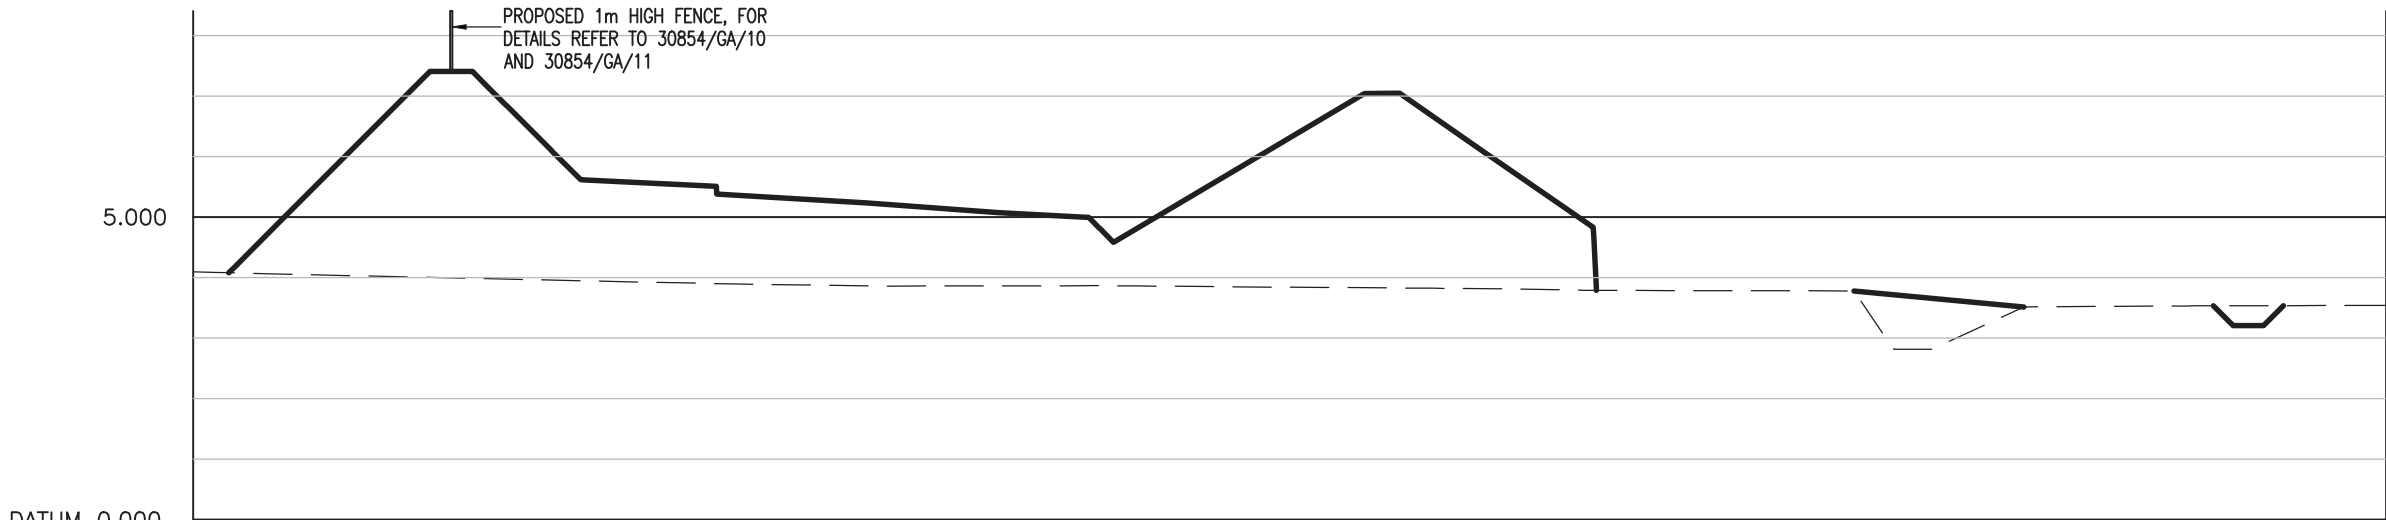

CHAINAGE	0.000	1.175		5.000		10.000		15.000		20.000		25.000		30.000		35.000		40.000		45.000		49.339	50.000		55.000		60.000		65.000		70.000	72.518						
30854 EXST LEVEL	4.098			4.034	4.006	3.986	3.964		3.928	3.908	3.893	3.879		3.860		3.866	3.867	3.861		3.842		3.827		3.816		3.790		3.782		3.781	2.992	2.874	3.517		3.532		3.541	
PR GM V9 LEVEL	4.080			7.408	7.408		5.620			5.508	5.383		5.244	5.231		5.072	4.997		4.584			7.044	7.045		4.831	3.790		3.781			3.517			3.534	3.205	3.205	3.537	

ALIGNMENT ROAD3
CHAINAGE 360.000

E	05/10/11	JH	ACOUSTIC FENCING ADDED	JWD	SJ
D	11/01/11	JH	SECTIONS AMENDED TO REFLECT REVISED NOISE BUND REQUIREMENTS	JWD	SJ
C	18/02/09	JH	SECTIONS AMENDED TO REFLECT REVISED VERTICAL ALIGNMENT	JWD	SJ
REV	DATE	BY	DESCRIPTION	CHK	APD

DRAWING STATUS:
FOR TECHNICAL APPROVAL



Keble House, Southernhay Gardens, Southernhay East, Exeter, EX1 1NT
Tel: +44 (0)1392 267500 Fax: +44 (0)1392 267599
<http://www.wspgroup.com>

CLIENT:

BARRATT SOUTHAMPTON

ARCHITECT:

PROJECT:

BOGNOR NORTHERN RELIEF ROAD
PHASE 1

TITLE:

SECTIONS
ROAD 3
CHAINAGE 360

SCALE @ A3:

V 1:125 H 1:250

CAD FILE:

11030854-SEC-01-360

PROJECT No:

11030854

CHECKED:

JWD

DESIGN-DRAWN:

JH

DRAWING No:

SEC-01/360

APPROVED:

SJ

DATE:


JANUARY 2008

REV:

E

© WSP Group plc

DO NOT SCALE

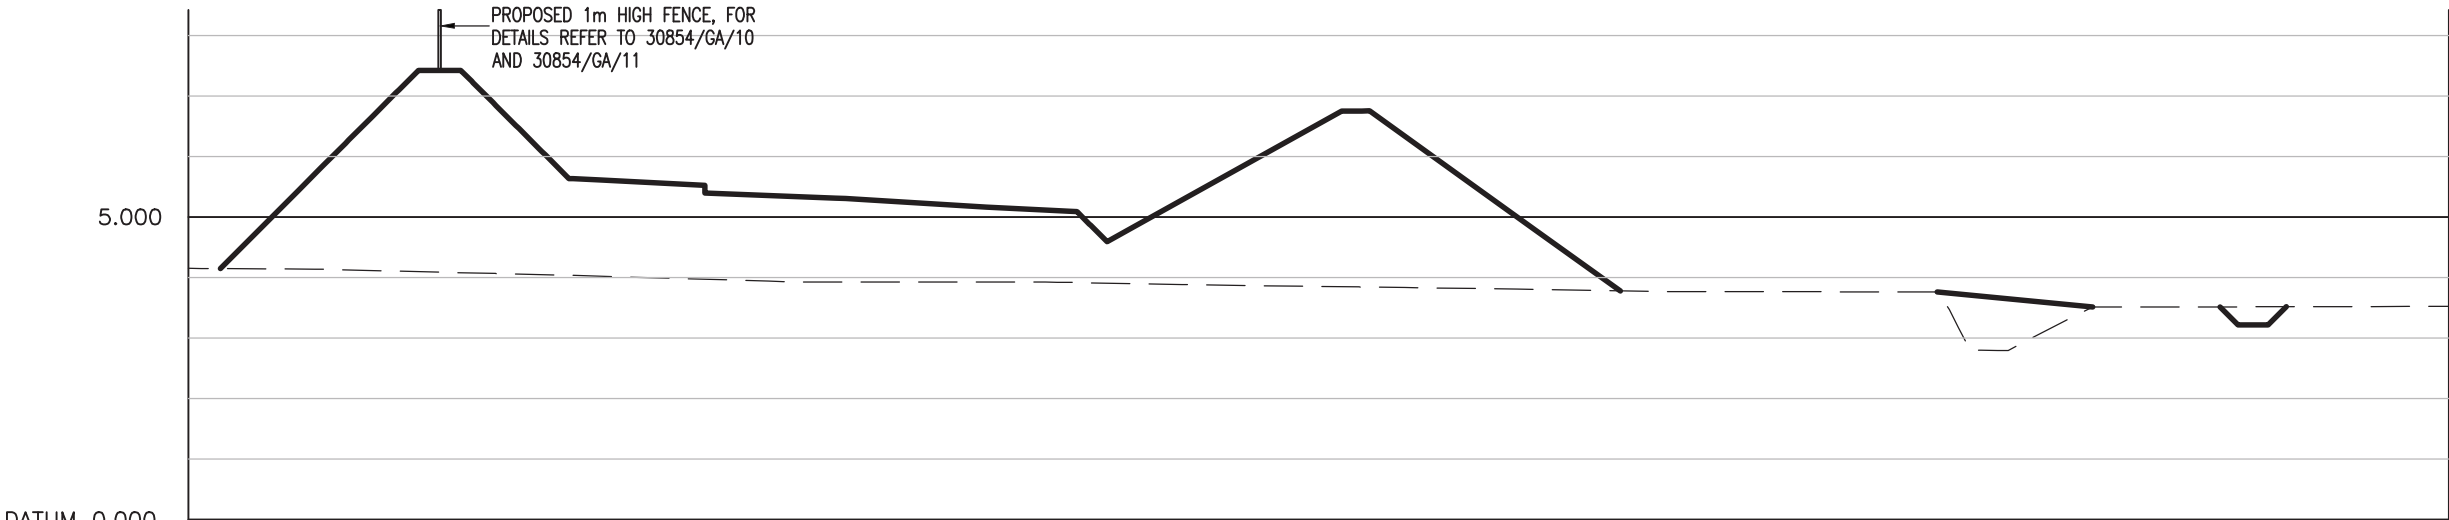

CHAINAGE	</
----------	--	--	----

ALIGNMENT ROAD3
CHAINAGE 370.000

E	05/10/11	JH	ACOUSTIC FENCING ADDED	JWD	SJ
D	11/01/11	JH	SECTIONS AMENDED TO REFLECT REVISED NOISE BUND REQUIREMENTS	JWD	SJ
C	18/02/09	JH	SECTIONS AMENDED TO REFLECT REVISED VERTICAL ALIGNMENT	JWD	SJ
REV	DATE	BY	DESCRIPTION	CHK	APD

DRAWING STATUS:
FOR TECHNICAL APPROVAL



Keble House, Southernhay Gardens, Southernhay East, Exeter, EX1 1NT
Tel: +44 (0)1392 267500 Fax: +44 (0)1392 267599
<http://www.wspgroup.com>

CLIENT:
BARRATT SOUTHAMPTON

ARCHITECT:

PROJECT:
BOGNOR NORTHERN RELIEF ROAD
PHASE 1

TITLE:
SECTIONS
ROAD 3
CHAINAGE 370

SCALE @ A3:
V 1:125 H 1:250

CAD FILE:
11030854-SEC-01-370

PROJECT No:
11030854

CHECKED:
JWD

DESIGN-DRAWN:
JH

DRAWING No:
SEC-01/370


APPROVED:
SJ

DATE:
JANUARY 2008

REV:
E

© WSP Group plc

DO NOT SCALE

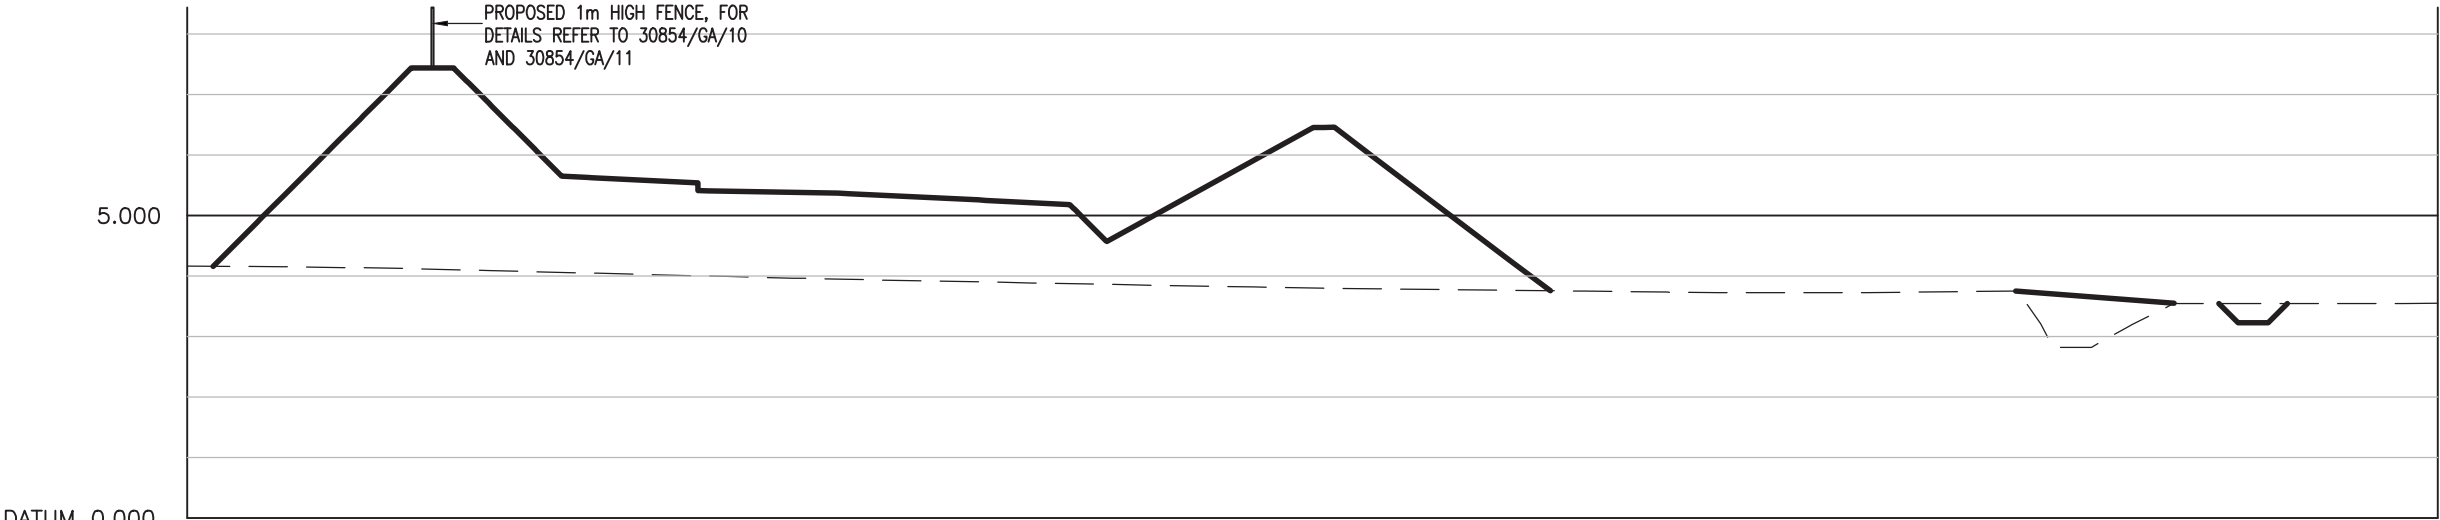

CHAINAGE	0.000	0.856		5.000		10.000		15.000		20.000		25.000		30.000		35.000		40.000		45.000		50.000		55.000		60.000		65.000		70.000		74.433
30854 EXST LEVEL	4.163	4.159	4.155	4.138	4.129	4.092	4.048	4.008	3.994	3.966	3.940	3.910	3.887	3.857	3.827	3.819	3.796	3.789	3.774	3.764	3.750	3.734	3.725	3.728	3.745	3.752	2.821	2.823	3.415	3.547	3.546	3.549
PR GM V9 LEVEL	4.161				7.438	7.439	5.651		5.713	5.414	5.369	5.360	5.258	5.252	5.183	4.570	6.457	6.459		3.756					3.752		3.549	3.548	3.532	3.532	3.547	

ALIGNMENT ROAD3
CHAINAGE 380.000

E	05/10/11	JH	ACOUSTIC FENCING ADDED	JWD	SJ
D	11/01/11	JH	SECTIONS AMENDED TO REFLECT REVISED NOISE BUND REQUIREMENTS	JWD	SJ
C	18/02/09	JH	SECTIONS AMENDED TO REFLECT REVISED VERTICAL ALIGNMENT	JWD	SJ
REV	DATE	BY	DESCRIPTION	CHK	APD

DRAWING STATUS:
FOR TECHNICAL APPROVAL



Keble House, Southernhay Gardens, Southernhay East, Exeter, EX1 1NT
Tel: +44 (0)1392 267500 Fax: +44 (0)1392 267599
<http://www.wspgroup.com>

CLIENT:
BARRATT SOUTHAMPTON


ARCHITECT:

PROJECT:
BOGNOR NORTHERN RELIEF ROAD
PHASE 1

TITLE:
SECTIONS
ROAD 3
CHAINAGE 380

SCALE @ A3: V 1:125 H 1:250	CHECKED: JWD	APPROVED: SJ
CAD FILE: 11030854-SEC-01-380	DESIGN-DRAWN: JH	DATE: JANUARY 2008
PROJECT No: 11030854	DRAWING No: SEC-01/380	REV: E
© WSP Group plc		

DO NOT SCALE

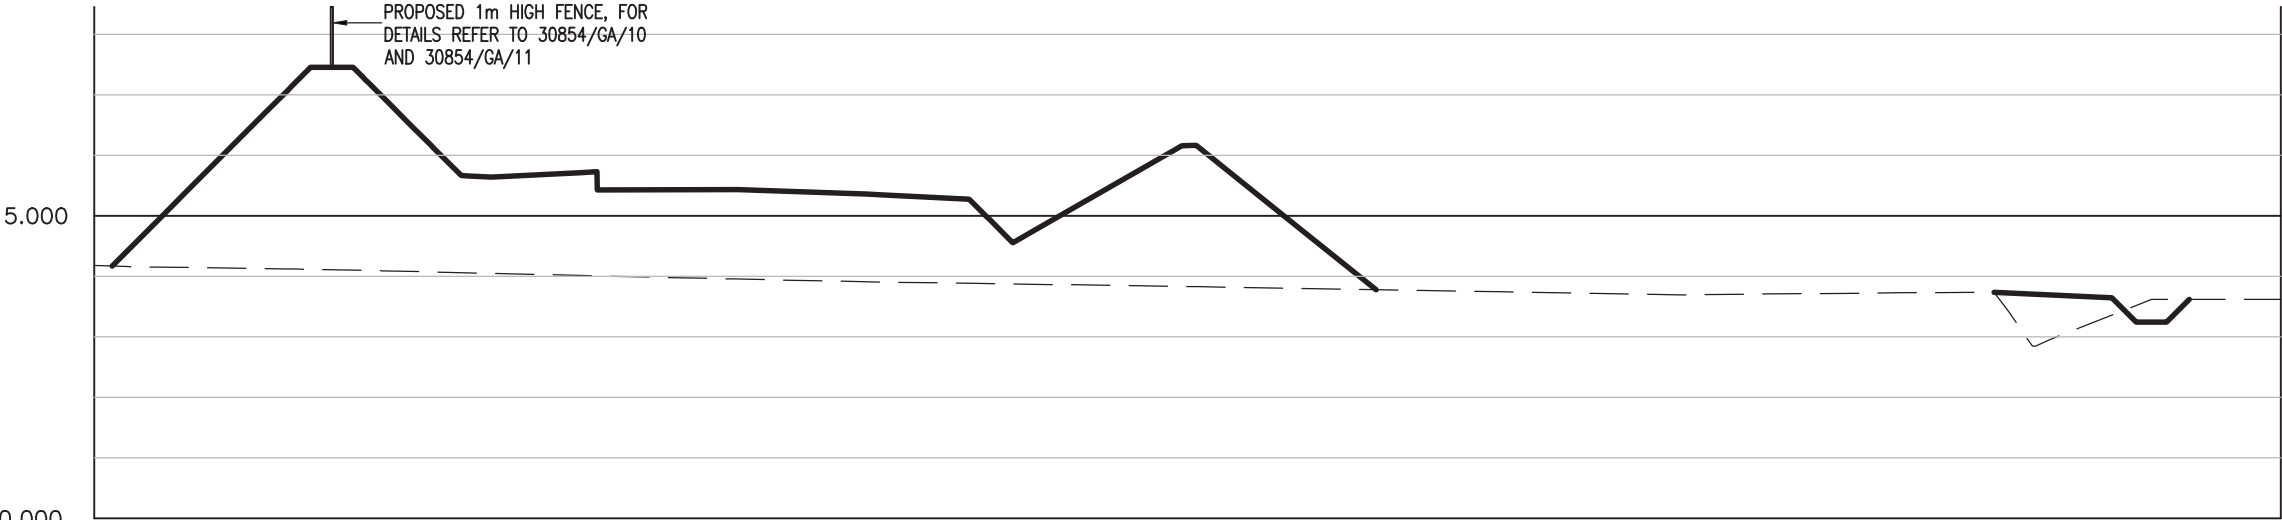

CHAINAGE	0.000	5.000		10.000		15.000		20.000		25.000		30.000		35.000		40.000		42.393	45.000		50.000		55.000		60.000		65.000		70.000		72.303
30854 EXST LEVEL	4.182	4.123		4.093	4.060	4.020	4.002	3.983	3.956	3.924	3.904	3.883	3.846		3.830	3.804	3.784	3.769	3.745	3.709	3.697	3.726		3.736		2.943	3.619	3.620	3.621		
PR GM V9 LEVEL	4.172	7.454		7.454	5.666	5.554	5.429	5.431		5.357		5.351	5.276	4.554	6.161		4.967	3.781	3.736		3.647		3.245	3.245	3.619						

ALIGNMENT ROAD3
CHAINAGE 390.000

E	05/10/11	JH	ACOUSTIC FENCING ADDED	JWD	SJ
D	11/01/11	JH	SECTIONS AMENDED TO REFLECT REVISED NOISE BUND REQUIREMENTS	JWD	SJ
C	18/02/09	JH	SECTIONS AMENDED TO REFLECT REVISED VERTICAL ALIGNMENT	JWD	SJ
REV	DATE	BY	DESCRIPTION	CHK	APD




Keble House, Southernhay Gardens, Southernhay East, Exeter, EX1 1NT
Tel: +44 (0)1392 267500 Fax: +44 (0)1392 267599
<http://www.wspgroup.com>

CLIENT:	BARRATT SOUTHAMPTON
ARCHITECT:	

PROJECT:	BOGNOR NORTHERN RELIEF ROAD PHASE 1
TITLE:	SECTIONS ROAD 3 CHAINAGE 390

SCALE @ A3:	V 1:125 H 1:250	CHECKED:	JWD	APPROVED:	SJ
CAD FILE:	11030854-SEC-01-390	DESIGN-DRAWN:	JH	DATE:	JANUARY 2008
PROJECT No:	11030854	DRAWING No:	SEC-01/390	REV:	E
© WSP Group plc					

DO NOT SCALE

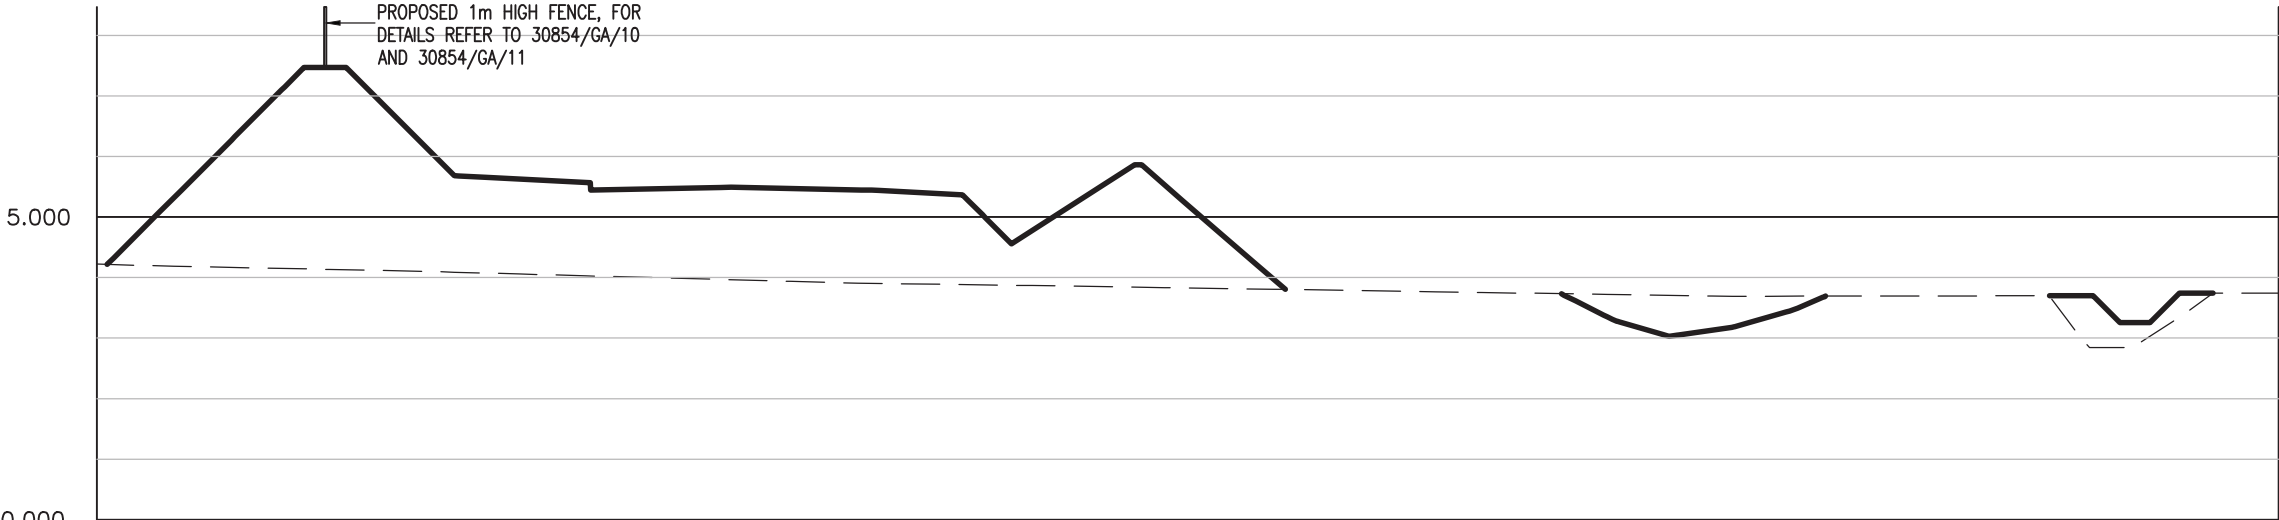

CHAINAGE	0.000			5.000			10.000			15.000			20.000			25.000			30.000			35.000			39.301 40.000			45.000			48.441	50.000			55.000			57.169			60.000			65.000			70.000	72.149
30854 EXST LEVEL	4.222	4.188	4.162	4.136	4.104	4.089	4.059	4.029 4.019	3.968	3.938	3.908	3.889	3.868	3.835	3.818	3.807	3.789	3.766	3.754	3.731	3.722	3.695	3.690	3.692		3.695	3.697		3.699	2.985	2.844	3.355	3.741	3.741														
PR GM V9 LEVEL	4.217	7.470		7.470	5.682			5.570 5.445	5.490	5.494	5.444	5.369	4.556	5.862	5.864	3.804	3.733		3.378	3.029	3.187	3.352	3.637	3.693			3.699	3.701	3.258	3.258	3.736	3.741																

ALIGNMENT ROAD3
CHAINAGE 400.000

E	05/10/11	JH	ACOUSTIC FENCING ADDED	JWD	SJ
D	11/01/11	JH	SECTIONS AMENDED TO REFLECT REVISED NOISE BUND REQUIREMENTS	JWD	SJ
C	18/02/09	JH	SECTIONS AMENDED TO REFLECT REVISED VERTICAL ALIGNMENT	JWD	SJ
REV	DATE	BY	DESCRIPTION	CHK	APD

DRAWING STATUS:
FOR TECHNICAL APPROVAL





Keble House, Southernhay Gardens, Southernhay East, Exeter, EX1 1NT
Tel: +44 (0)1392 267500 Fax: +44 (0)1392 267599
<http://www.wspgroup.com>

CLIENT: BARRATT SOUTHAMPTON	PROJECT: BOGNOR NORTHERN RELIEF ROAD PHASE 1	SCALE @ A3: V 1:125 H 1:250	CHECKED: JWD	APPROVED: SJ
ARCHITECT:	TITLE: SECTIONS ROAD 3 CHAINAGE 400	CAD FILE: 11030854-SEC-01-400	DESIGN-DRAWN: JH	DATE: JANUARY 2008
		PROJECT No: 11030854	DRAWING No: SEC-01/400	REV: E

© WSP Group plc

DO NOT SCALE

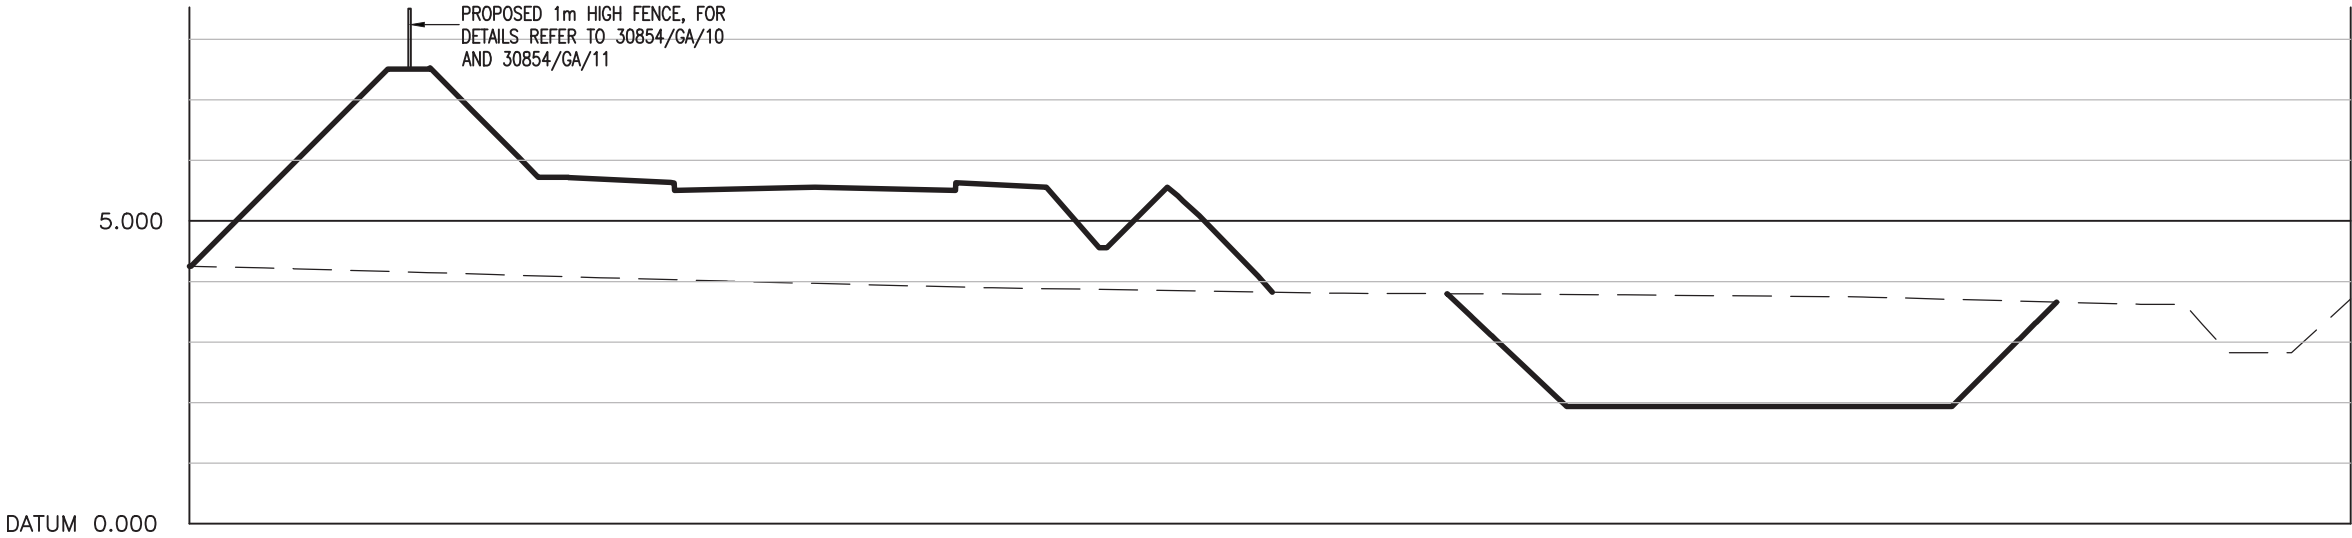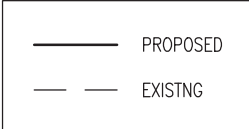

CHAINAGE	0.000		5.000		10.000		15.000		20.000		25.000		30.000		35.000		38.764	40.000	41.594		45.000		50.000		55.000		60.000	61.751		65.000		70.000	71.478		
30854 EXST LEVEL	4.253	4.224		4.147	4.114	4.063		4.006	3.969		3.905			3.839	3.824	3.805		3.799		3.793		3.781	3.773		3.755	3.745	3.726		3.659	3.623	3.624	2.821	2.823	2.824	3.712
PR GM V9 LEVEL	4.253		7.507	7.508		5.721		5.632	5.507	5.551	5.556	5.507	5.632	5.557	4.557	5.557		3.823		3.798		1.935		1.935	1.935	1.935	1.935		3.660						

ALIGNMENT ROAD3
CHAINAGE 410.000

E	05/10/11	JH	ACOUSTIC FENCING ADDED	JWD	SJ
D	11/01/11	JH	SECTIONS AMENDED TO REFLECT REVISED NOISE BUND REQUIREMENTS	JWD	SJ
C	18/02/09	JH	SECTIONS AMENDED TO REFLECT REVISED VERTICAL ALIGNMENT	JWD	SJ
REV	DATE	BY	DESCRIPTION	CHK	APD

DRAWING STATUS:
FOR TECHNICAL APPROVAL



Keble House, Southernhay Gardens, Southernhay East, Exeter, EX1 1NT
Tel: +44 (0)1392 267500 Fax: +44 (0)1392 267599
<http://www.wspgroup.com>

CLIENT: BARRATT SOUTHAMPTON	PROJECT: BOGNOR NORTHERN RELIEF ROAD PHASE 1
ARCHITECT:	TITLE: SECTIONS ROAD 3 CHAINAGE 410

SCALE @ A3: V 1:125 H 1:250	CHECKED: JWD	APPROVED: SJ
CAD FILE: 11030854-SEC-01-410	DESIGN-DRAWN: JH	DATE: JANUARY 2008
PROJECT No: 11030854	DRAWING No: SEC-01/410	REV: E

© WSP Group plc