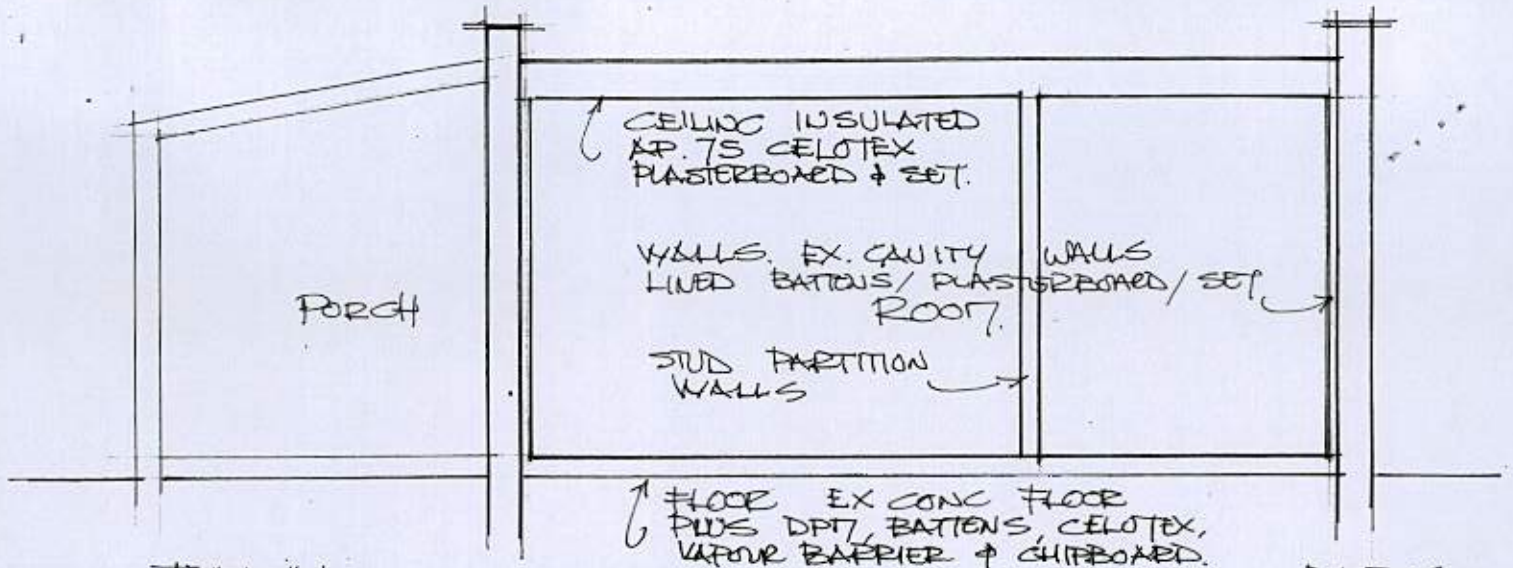

TYPICAL SECTION.
1-50.

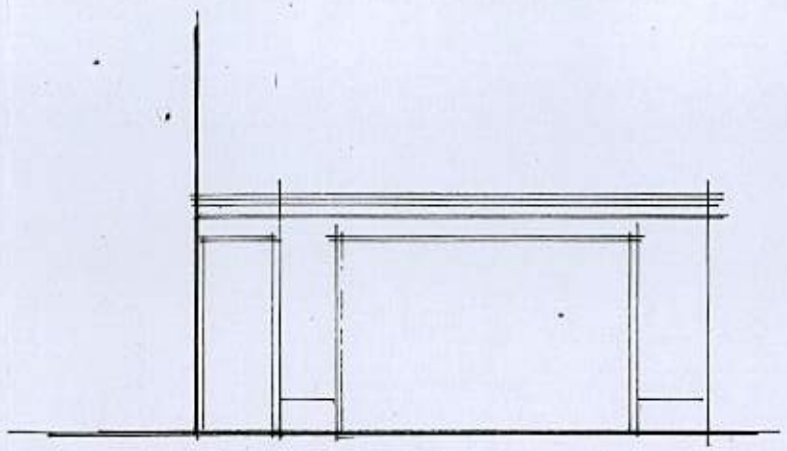

SOUTH ELEVATION 1-100

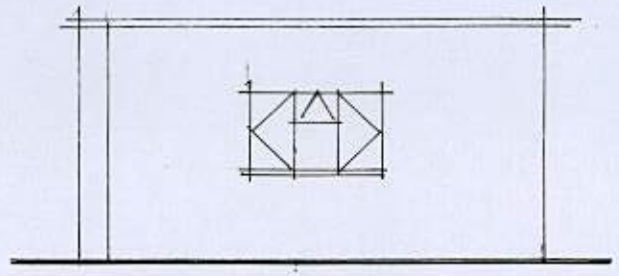

EAST ELEVATION. 1-100

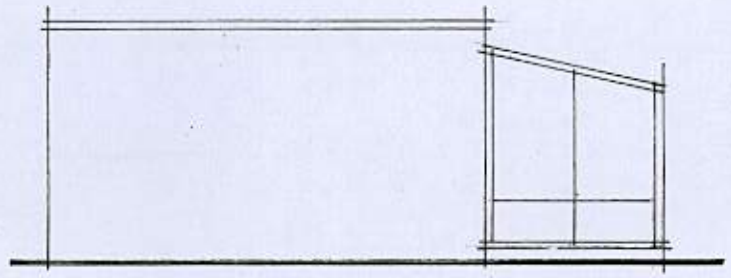

NORTH ELEVATION 1-100

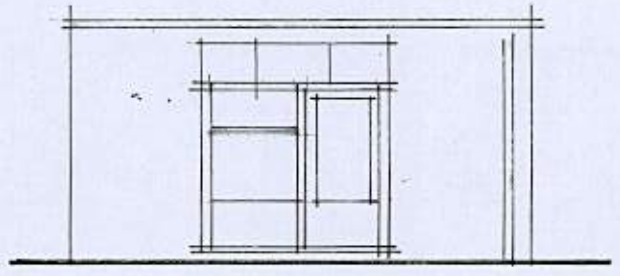

WEST ELEVATION 1-100.

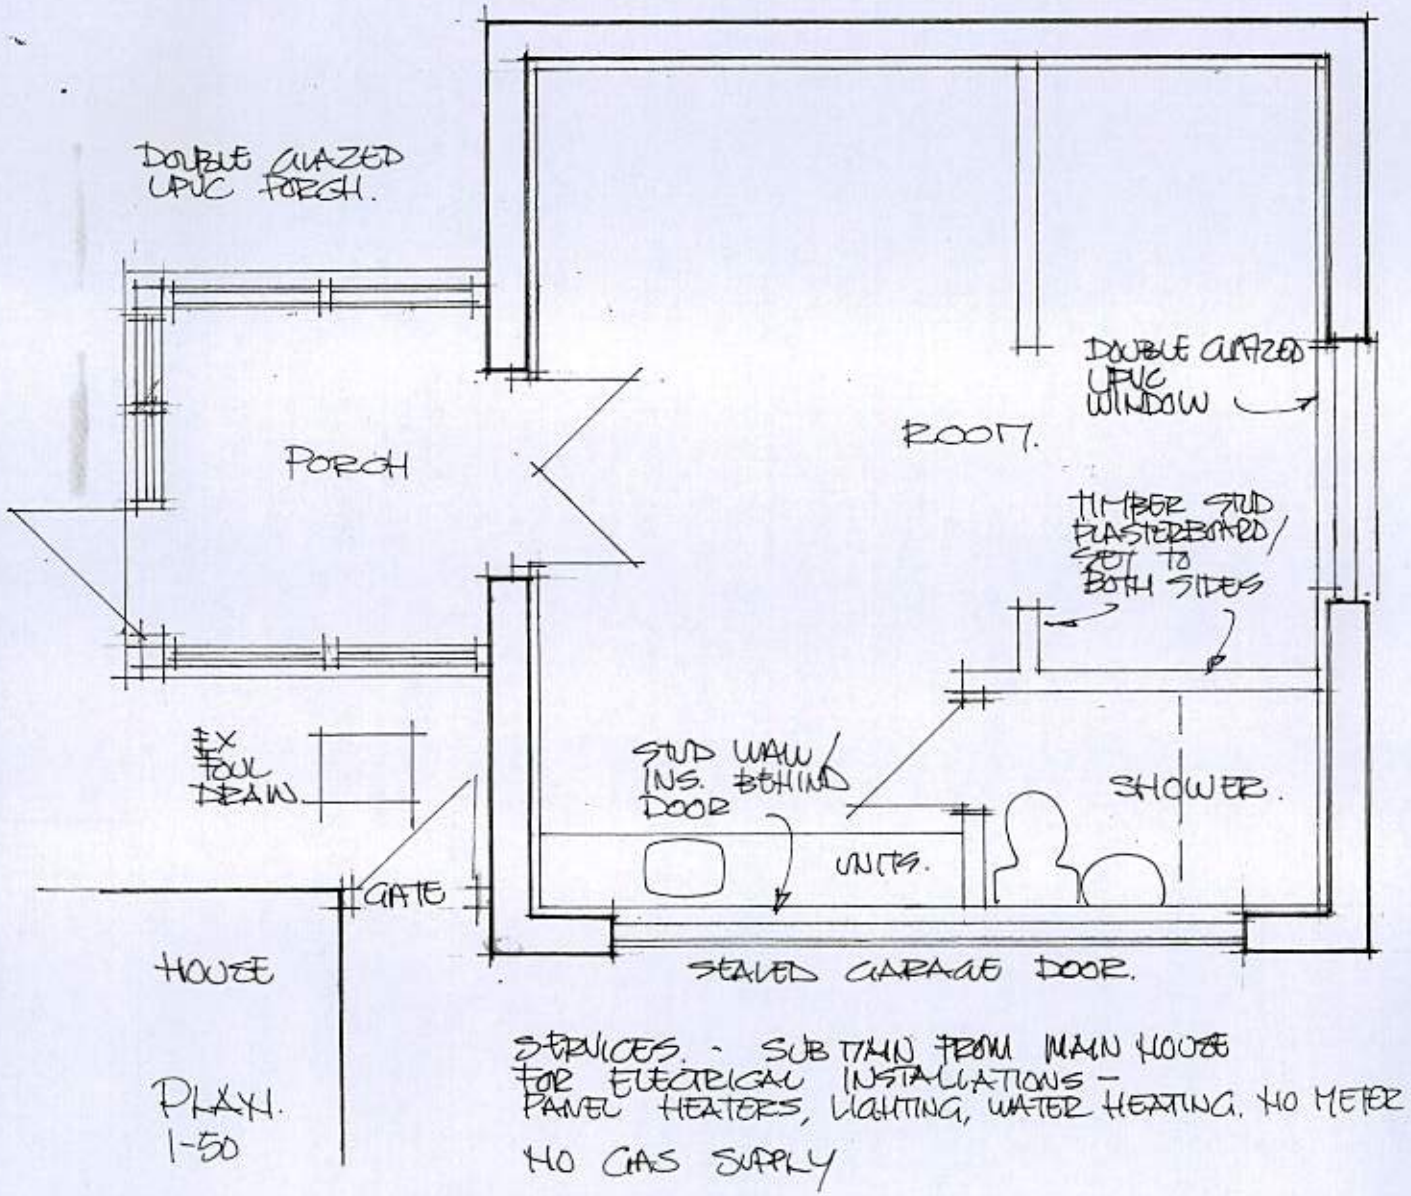

PLAN.
1-50

SERVICES. - SUB TAIN FROM MAIN HOUSE FOR ELECTRICAL INSTALLATIONS - PANEL HEATERS, LIGHTING, WATER HEATING. NO METER.
NO GAS SUPPLY

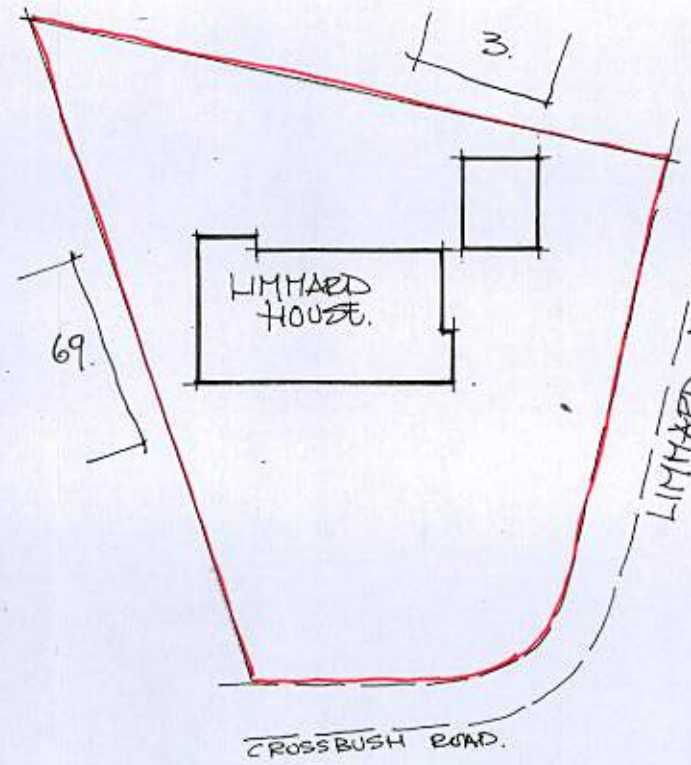

SITE PLAN 1-500

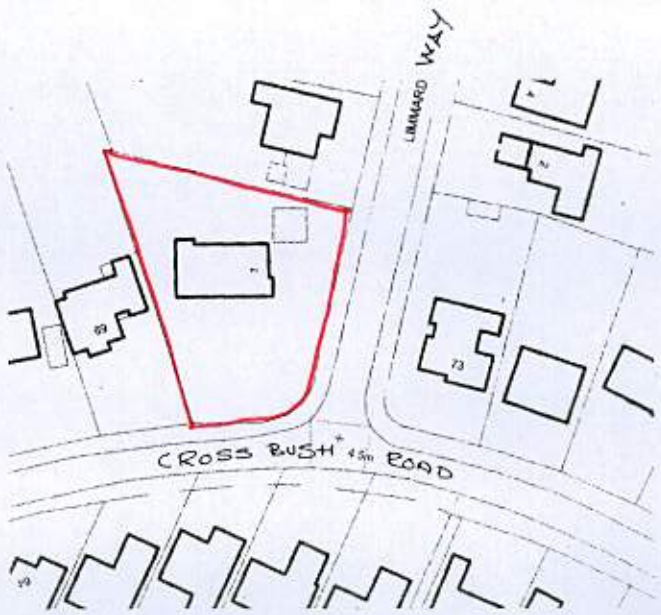

LOCATION PLAN 1-1250

USE OF GARAGE AS ANCILLARY ACCOMMODATION TO
LIMMARD HOUSE
LIMMARD WAY
SUMMERLEY.
BOGNOR REGIS.

JULY 13
DRG 1.
(A3)

ARUN DISTRICT COUNCIL FP/135/13/CLE