




west

south

east

1:100

900 2500 2500 2500 900

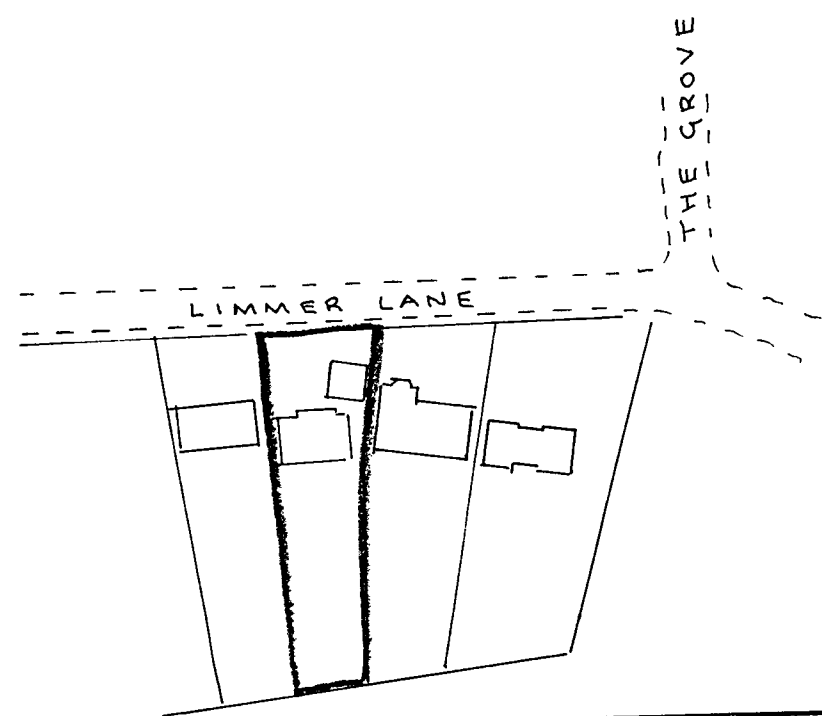


location plan

1:1250

ARUN DISTRICT COUNCIL

No. P 136/07

RECEIVED 4/6/07

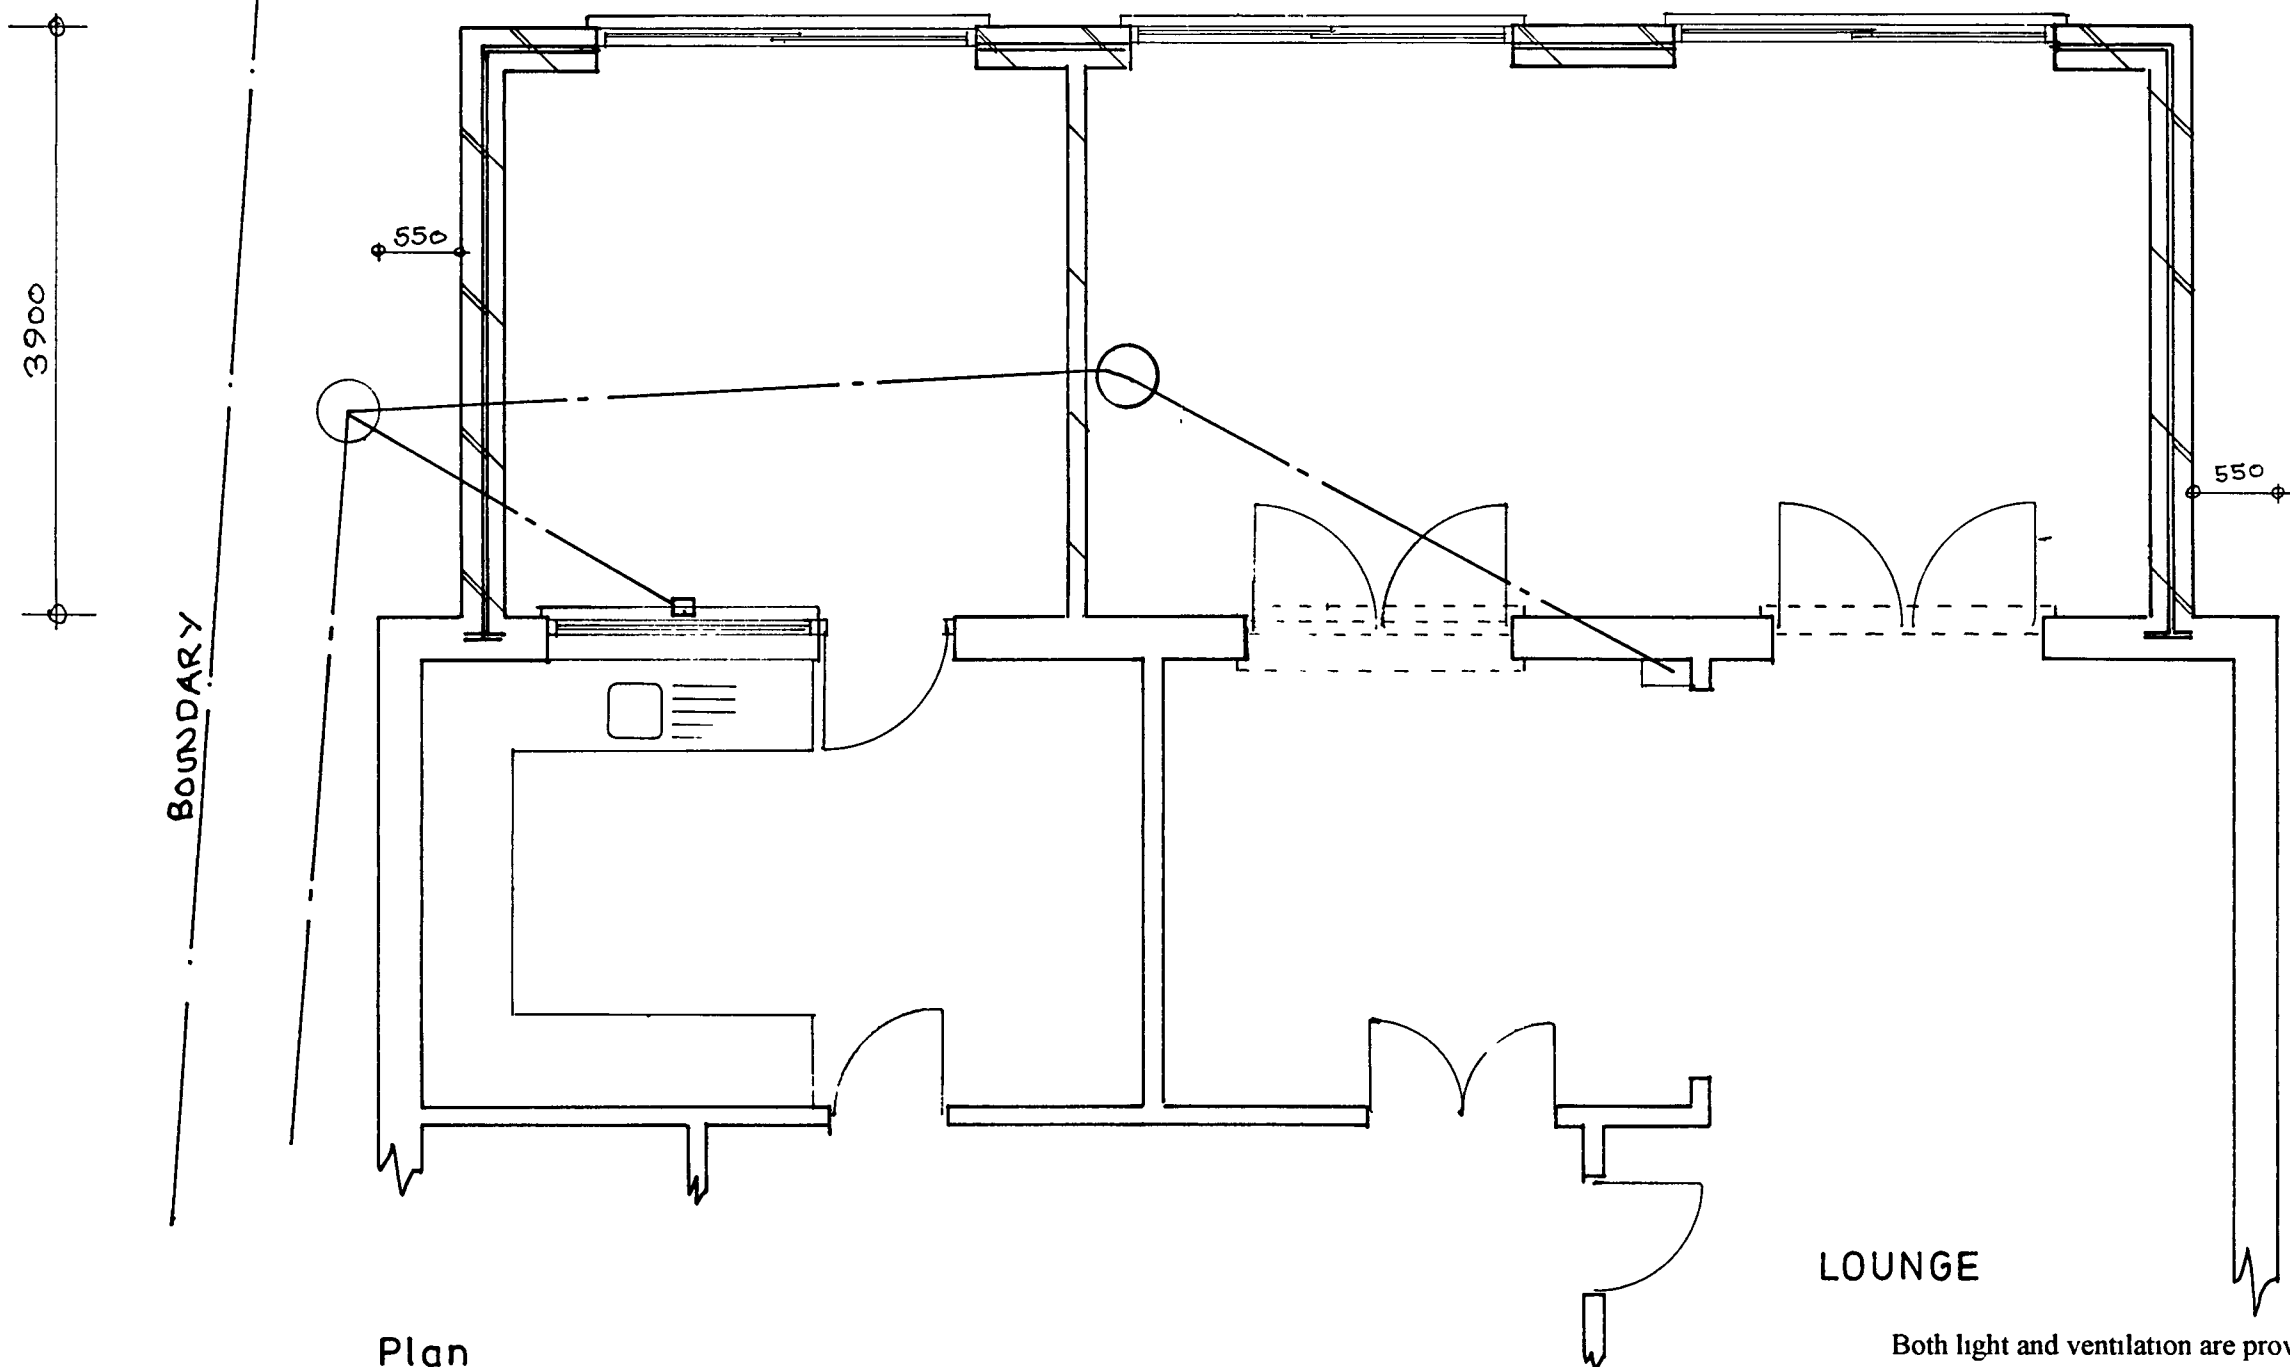


Plan

1:50

LOUNGE

Both light and ventilation are provided directly to Lounge through front bay window

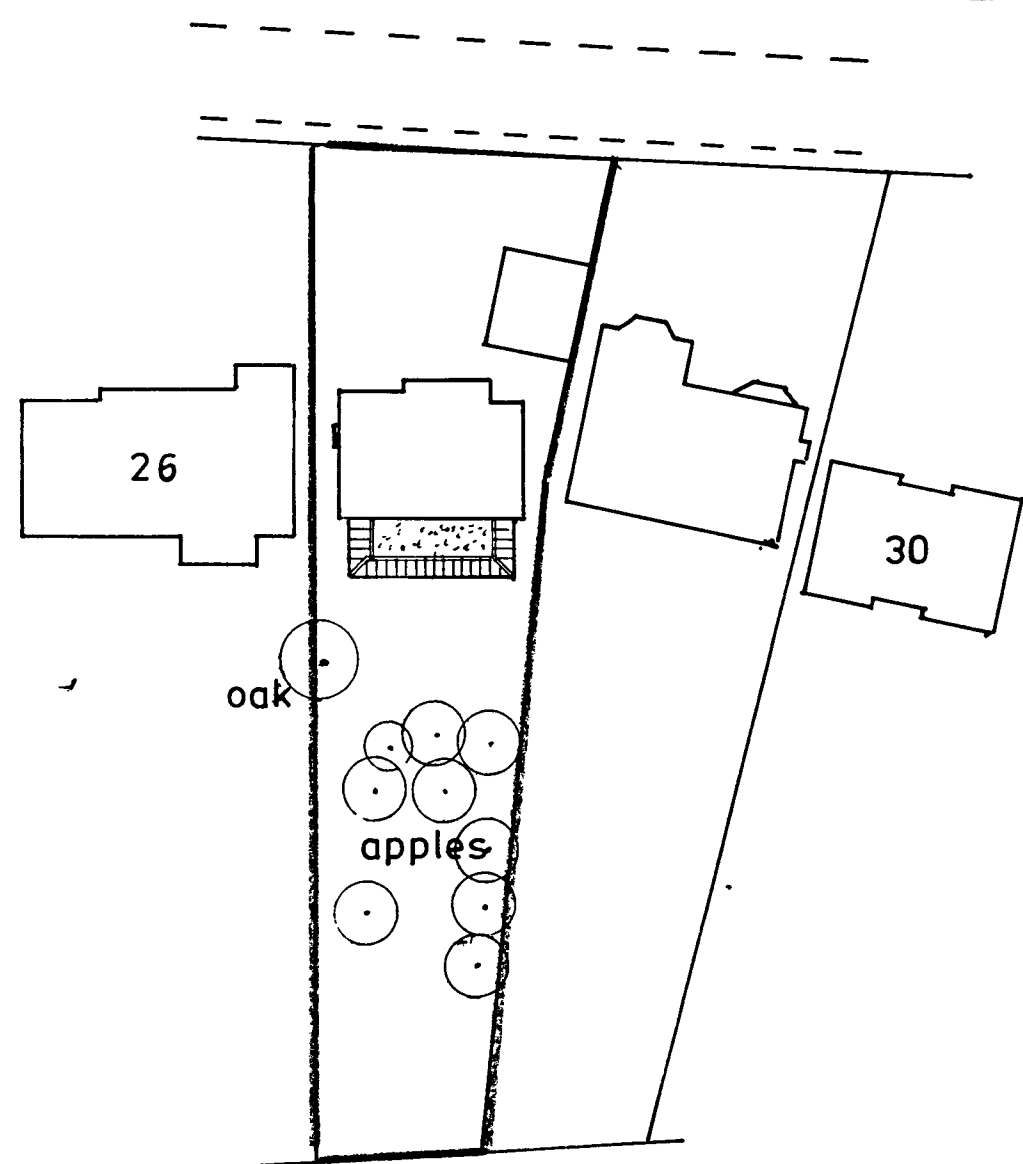

block plan

1:500

sheet 1 of 2

PROPOSED SINGLE STOREY EXTENSION AT 'BRAMLEY LODGE', LIMMER LANE, FELPHAM
FOR MR. & MRS. P. PARRY.

Bryan Butcher
Rainbow Cottage
Nyetimber Lane
Pagham
Bognor Regis
PO21 3JX
01243 266871
07973 233442