

Mark UP - RB - 15/10/14




Legend

- Signage
- Application Boundary
- Railings
- Site Hoarding
- Uplighters
- Bollard Lighting
- Flag Pole
- Landscaping
- Block Paving

- A. Sign Type A. Visitor Parking. Secondary Sign. Standard. 900x600mm. - QTY 5, COLOUR GREY REF CMYK 10/0/0/72
 - B. Sign Type B. 5 Year Warranty. Secondary Sign. Standard. 900x600mm. - QTY 1 - COLOUR GREY
 - C. Sign Type C. Part Exchange. Secondary Sign. Standard. 900x600mm. - QTY 1 - COLOUR GREY
 - D. Sign Type D. Help to Buy. Secondary Sign. Standard. 900x600mm. - QTY 1 - COLOUR GREY
 - E. Sign Type E. Welcome Morfith. Main Sign. Medium. 1000x2650mm. - QTY 1 - NON ILLUMINATED - COLOUR GREY
 - F. Sign Type F. Health & Safety. Secondary Sign. Medium. 1000x2650mm. - QTY 1 - NON ILLUMINATED - COLOUR GREY
- Refer to Dwg. No: MS/PH4-5/130912/EP. for plan and elevations of the Marketing Suite.
- Refer to Barratt 2014 Signage Toolkit for signage detail.

Drawn by : CML		Checked by :	
Date:		Date:	
28.04.14		28.04.14	
CML		CML	
AMENDED IN LINE WITH CLIENT COMMENTS.		AMENDED IN LINE WITH CLIENT COMMENTS.	
29.07.14		29.07.14	
CML		CML	
SIGNAGE DETAIL ADDED. ISSUED FOR PLANNING.		SIGNAGE DETAIL ADDED. ISSUED FOR PLANNING.	

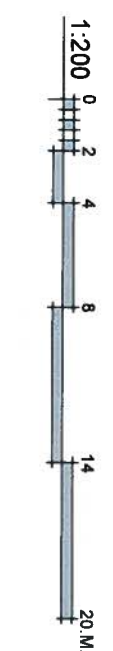



DAVID
WILSON
HOMES



carlton
design partnership

Client:

Project:

FELPHAM
WEST SUSSEX

Drawing Title:

PHASE 4 & 5 RE-PLAN
SALES ARENA

Scale: 1:200 @ A2

Dwg No: PLAN/SALES/PH4-5/130912 Rev: C