



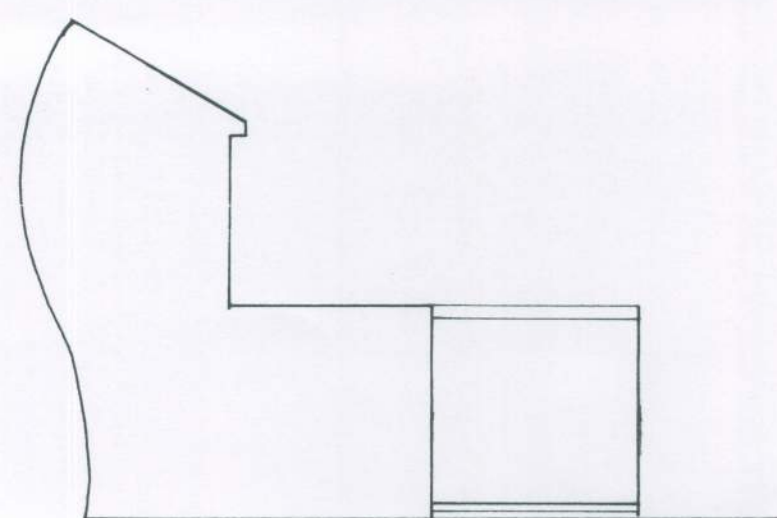


north [no21]

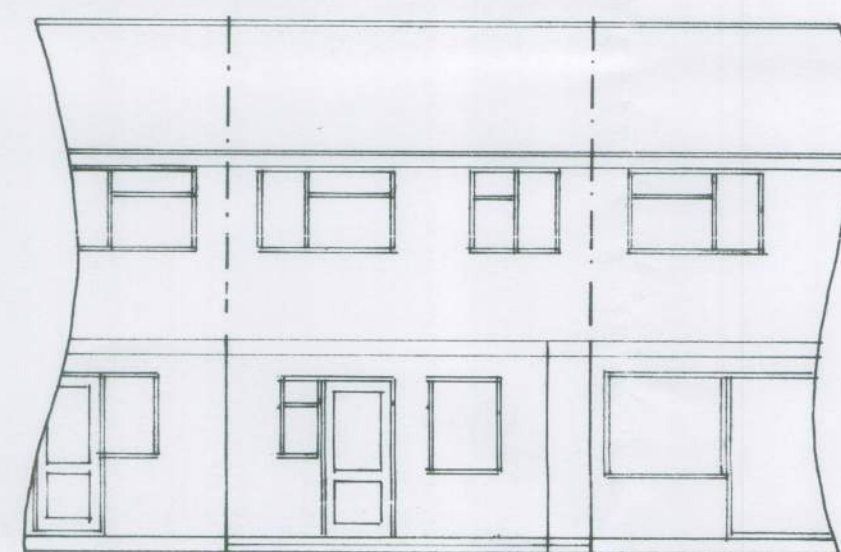


west

1 : 100

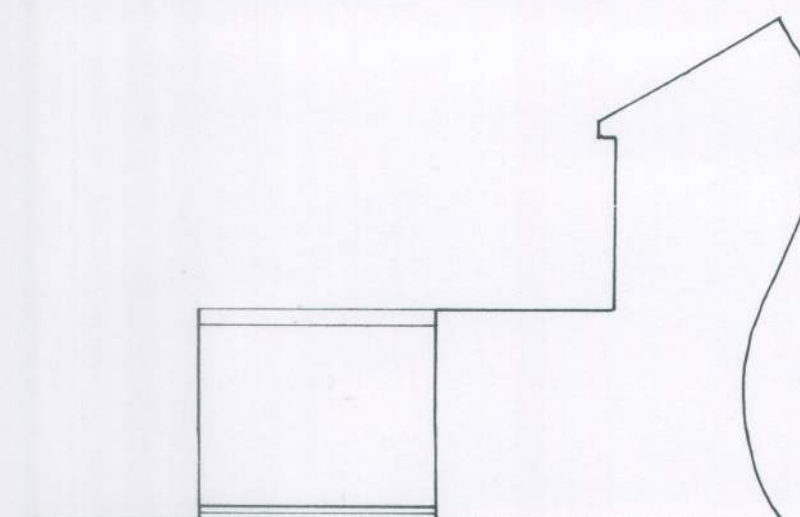

south [no17]

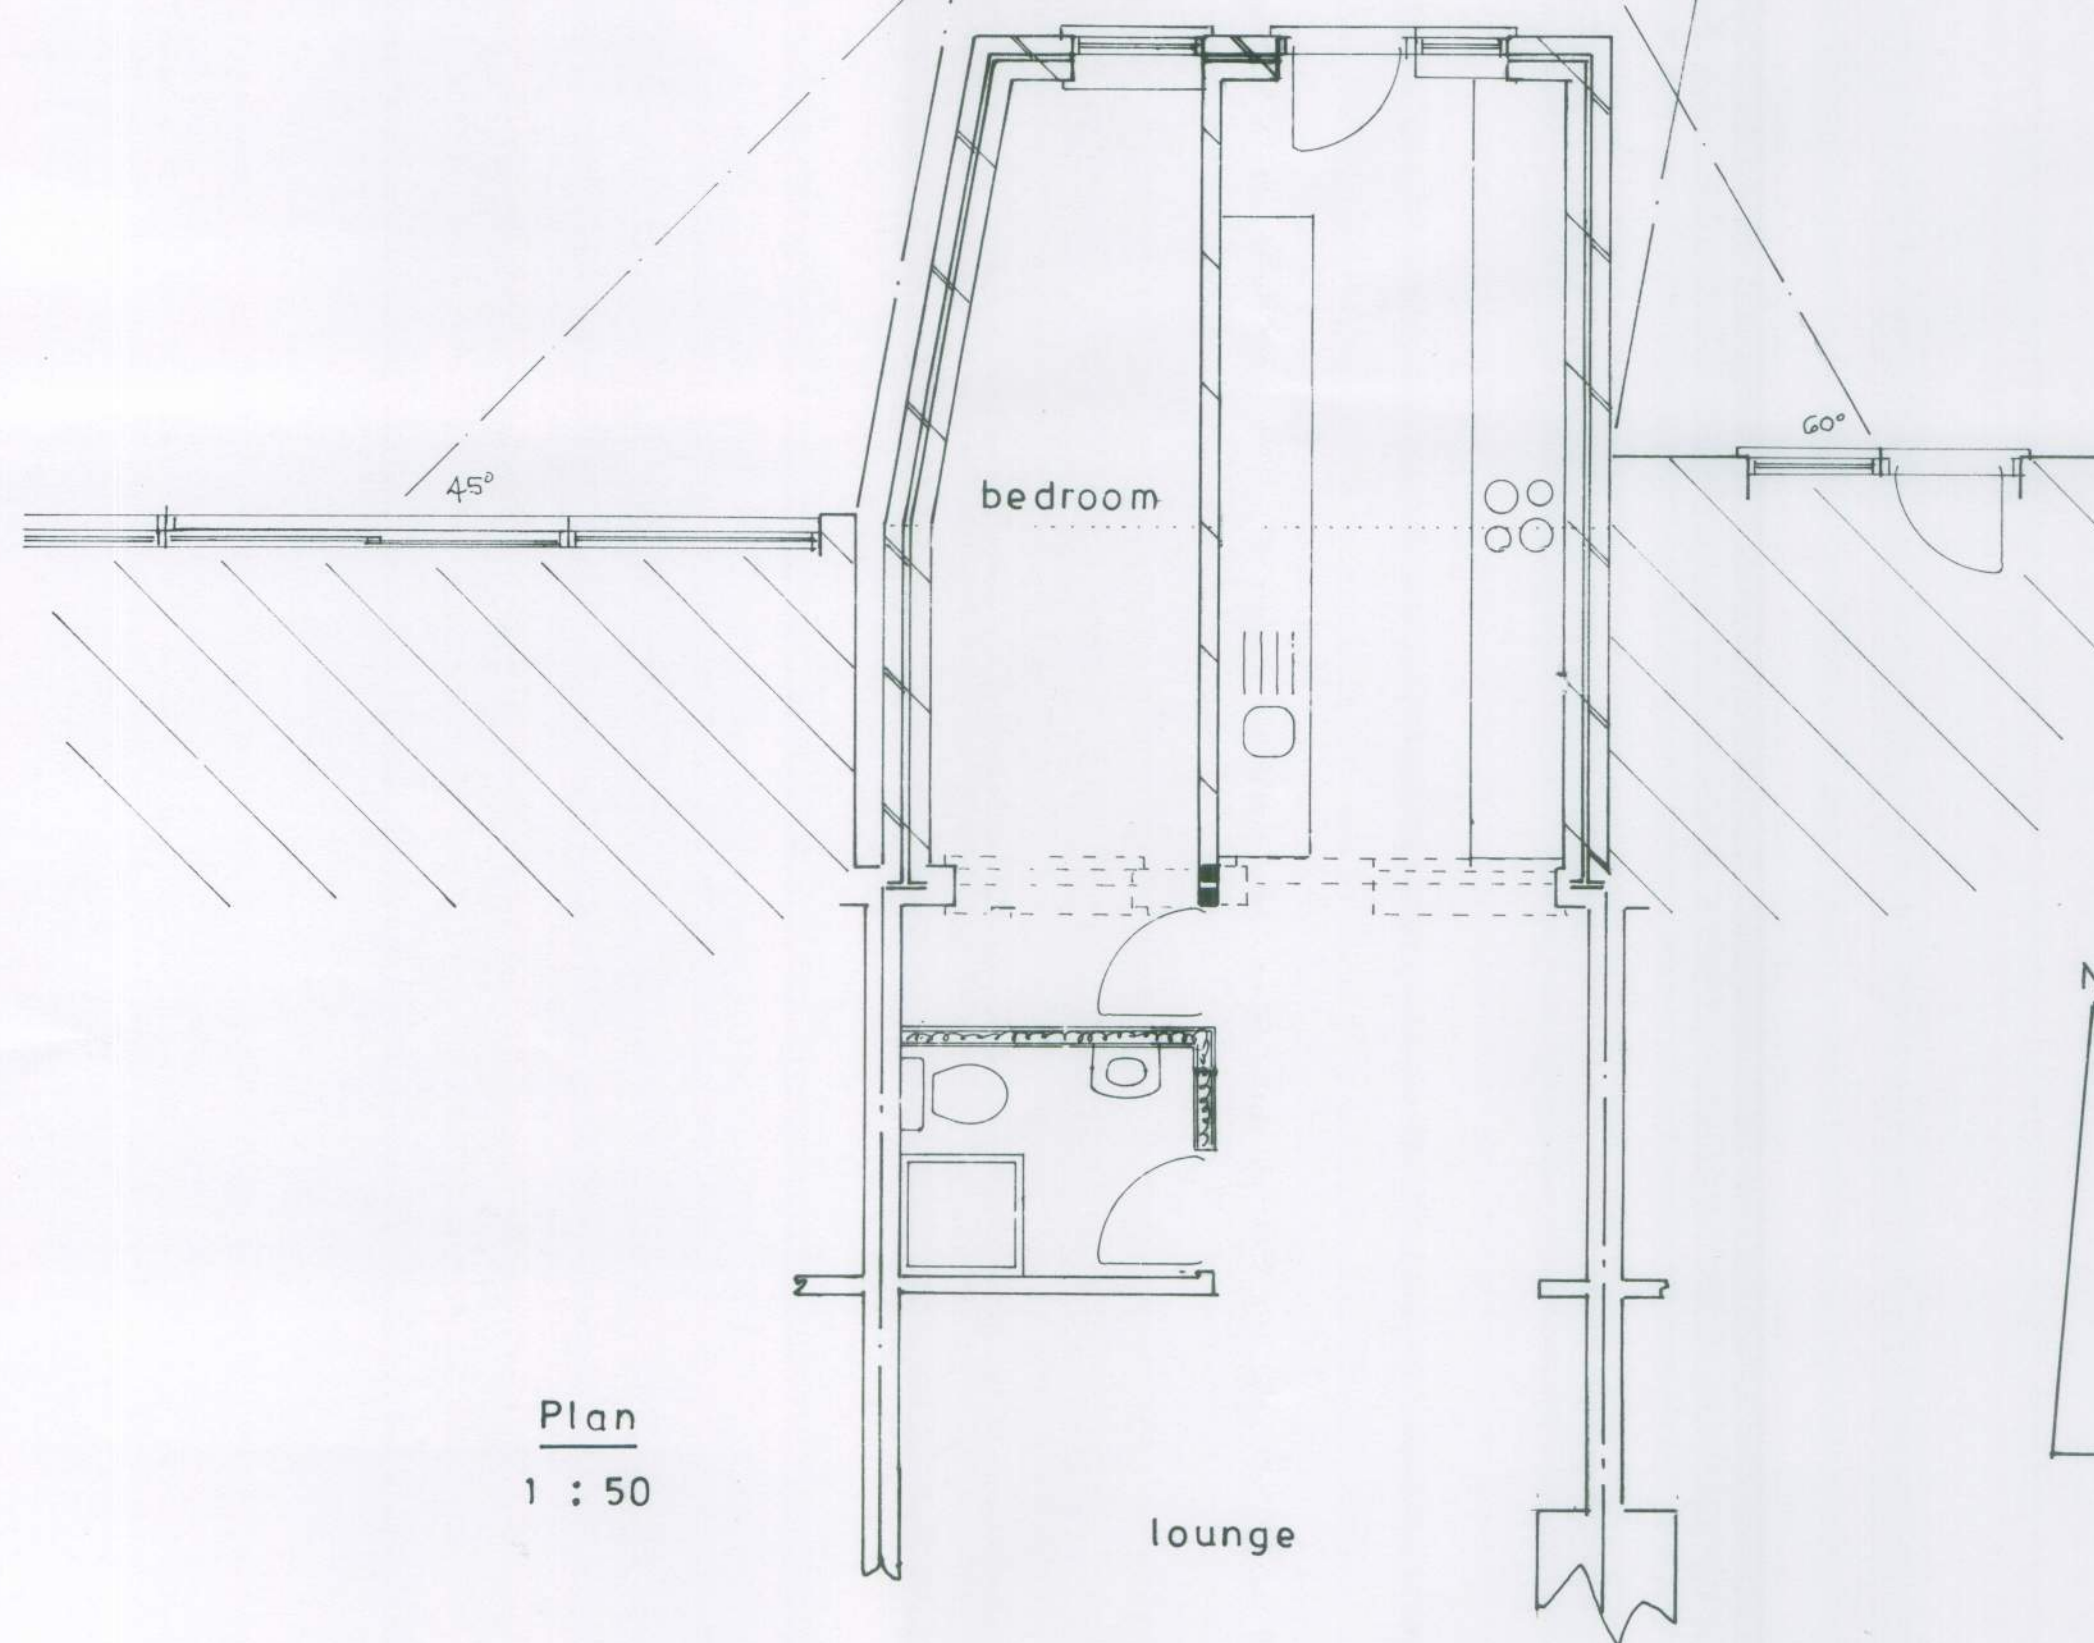


Plan
1 : 50



location plan

1 : 1250

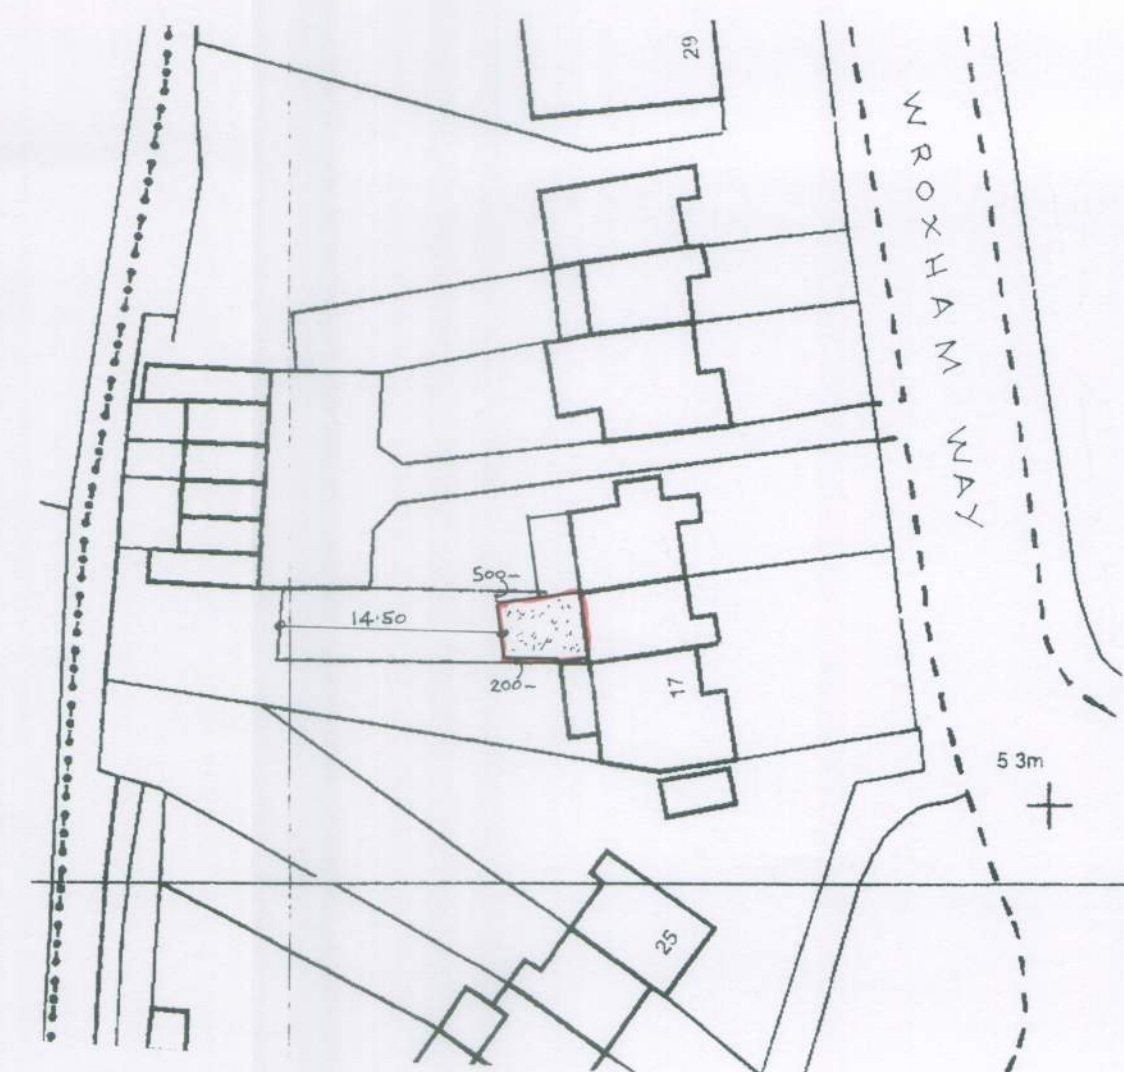

block plan

1 : 500

sheet 1 of 2

Proposed

PROPOSED SINGLE STOREY EXTENSION AT 19, WROXHAM WAY, FELPHAM FOR MRS. S. TWINE.

Bryan Butcher
Rainbow Cottage
Nyetimber Lane
Bognor Regis PO21 3JX
01243 266871
07973 233442
bryan.butcher@btinternet.com
www.bryanbutcher.com