


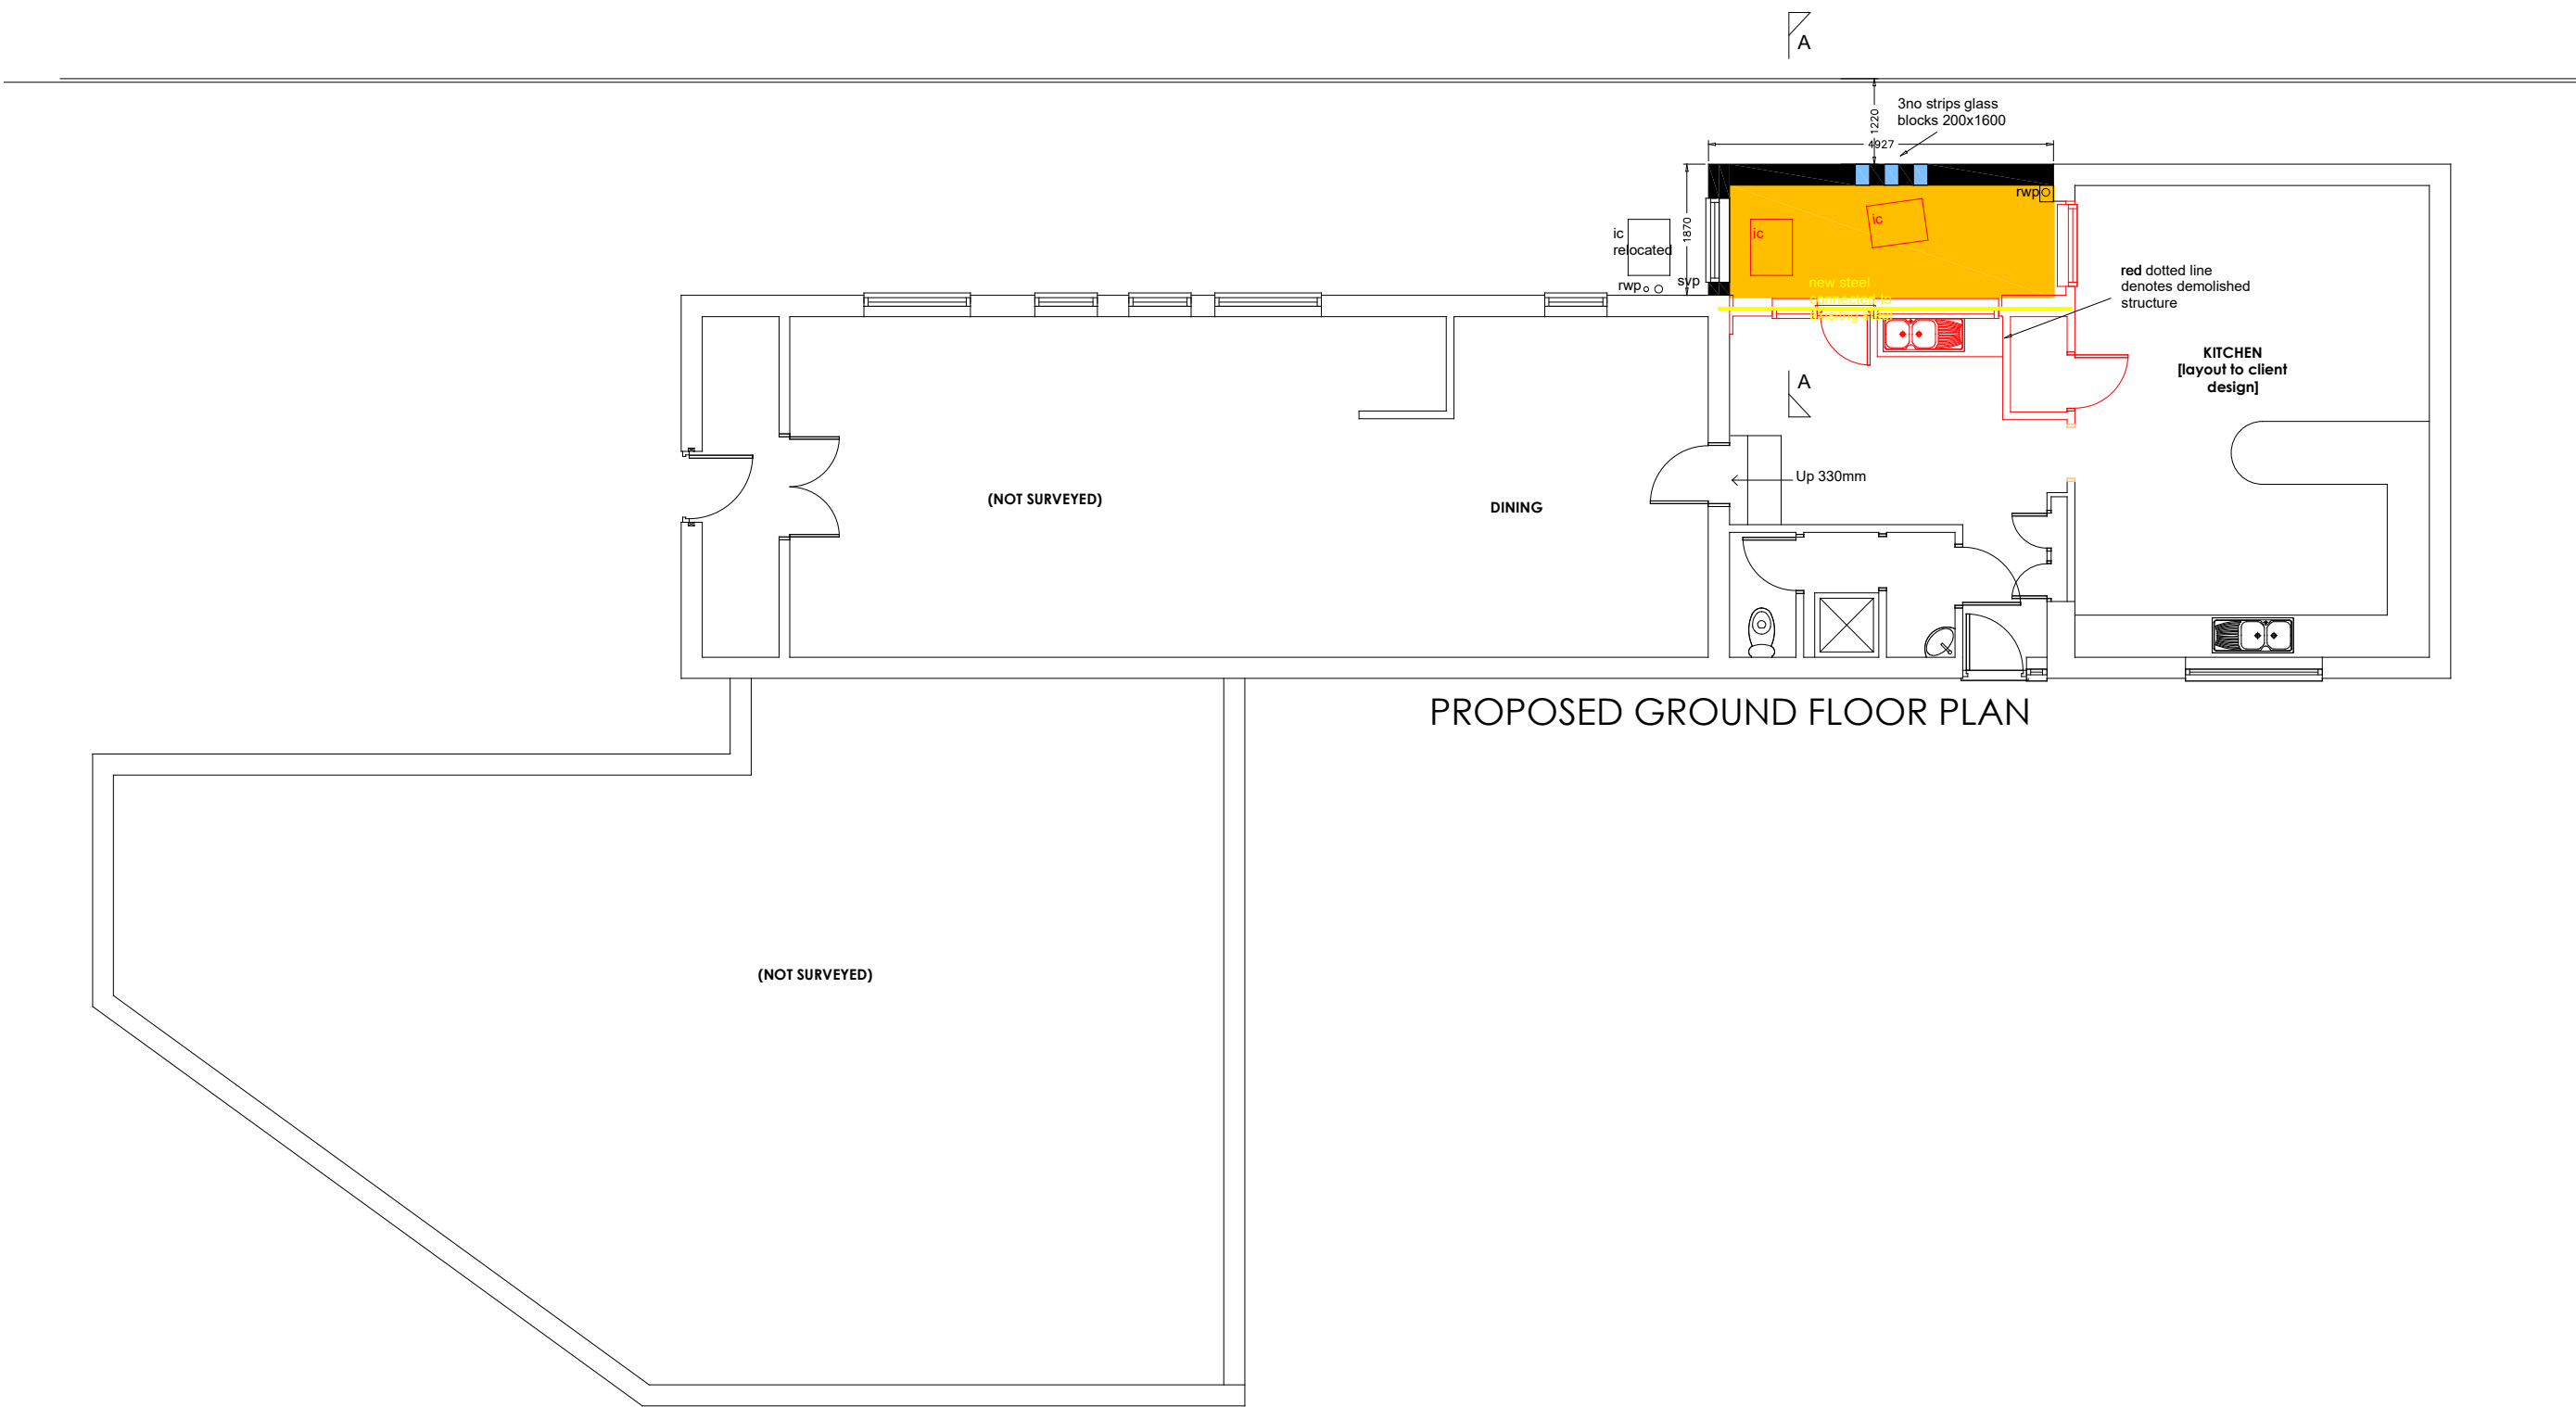

| PROJECT TITLE                                         | DRAWING TITLE                  |                         | No | REVISION | DATE |
|-------------------------------------------------------|--------------------------------|-------------------------|----|----------|------|
|                                                       | Proposed Plans                 |                         |    |          |      |
|                                                       | STATUS<br>Planning Application |                         |    |          |      |
|                                                       | SCALE<br>1:100 @ A3            | DATE<br>21.05.2019      |    |          |      |
|                                                       | DRAWN BY<br>MJG                | DRAWING No<br>PA-309-06 |    |          |      |
| Proposed Extension at<br>19 Sea Drive<br>Bognor Regis |                                |                         |    |          |      |