
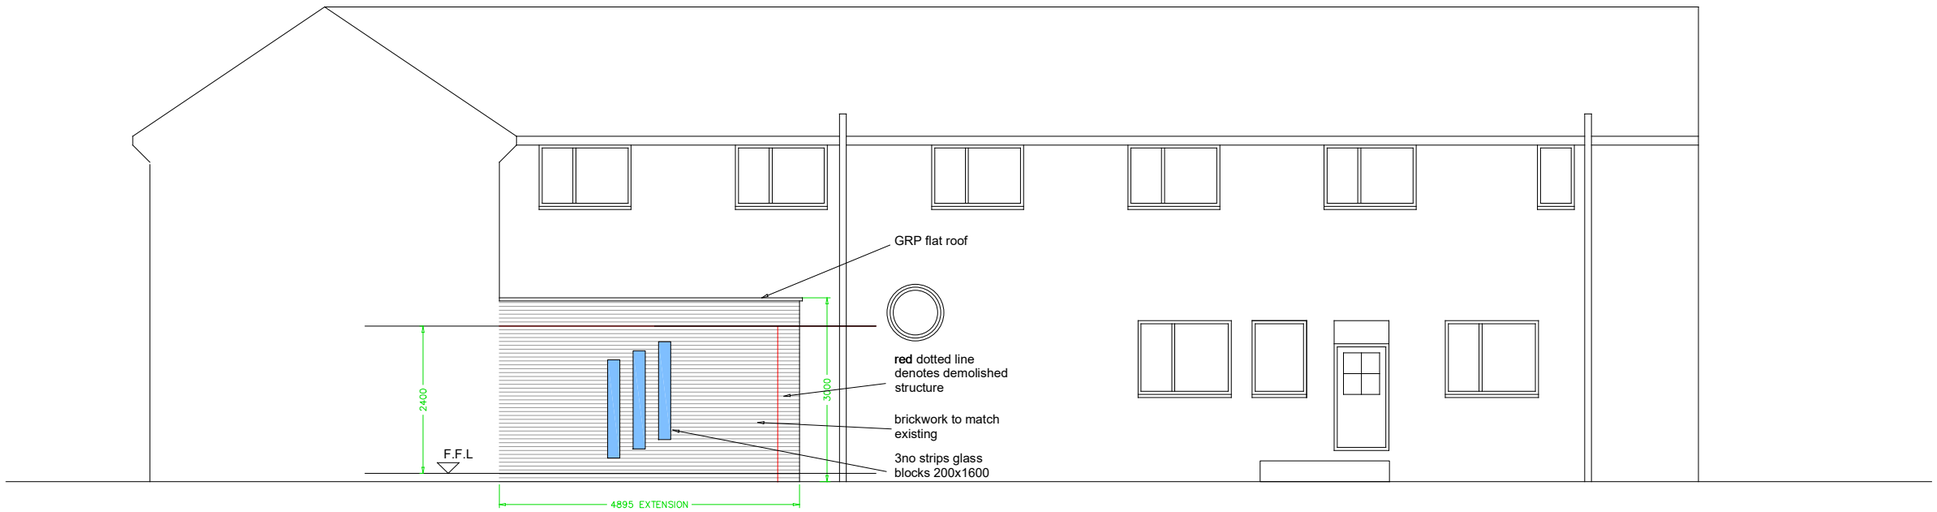


PROPOSED NORTHERN ELEVATION

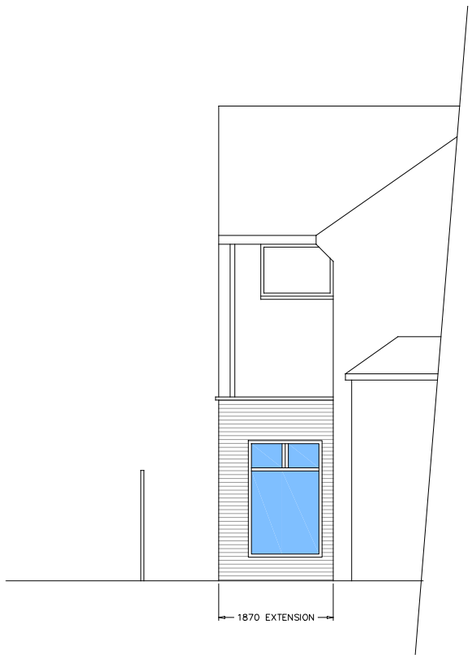

PROPOSED WESTERN ELEVATION

look. design | planning | build
lookdesignandbuild.co.uk
e: office@lookdesignandbuild
t: 01243 512 278

0 5 10

© this drawing is the copyright of look. design + build [l.db]. L.db design responsibility is limited to the design of the permanent works as finally constructed by l.db as part of the design + build service.

PROJECT TITLE
Proposed Extension at
19 Sea Drive
Bognor Regis

DRAWING TITLE: Proposed Elevations
STATUS: Planning Application
SCALE: 1:100 @ A3
DATE: MAY 2019
DRAWN BY: MJG
DRAWING No: PA-309-08

No	REVISION	DATE