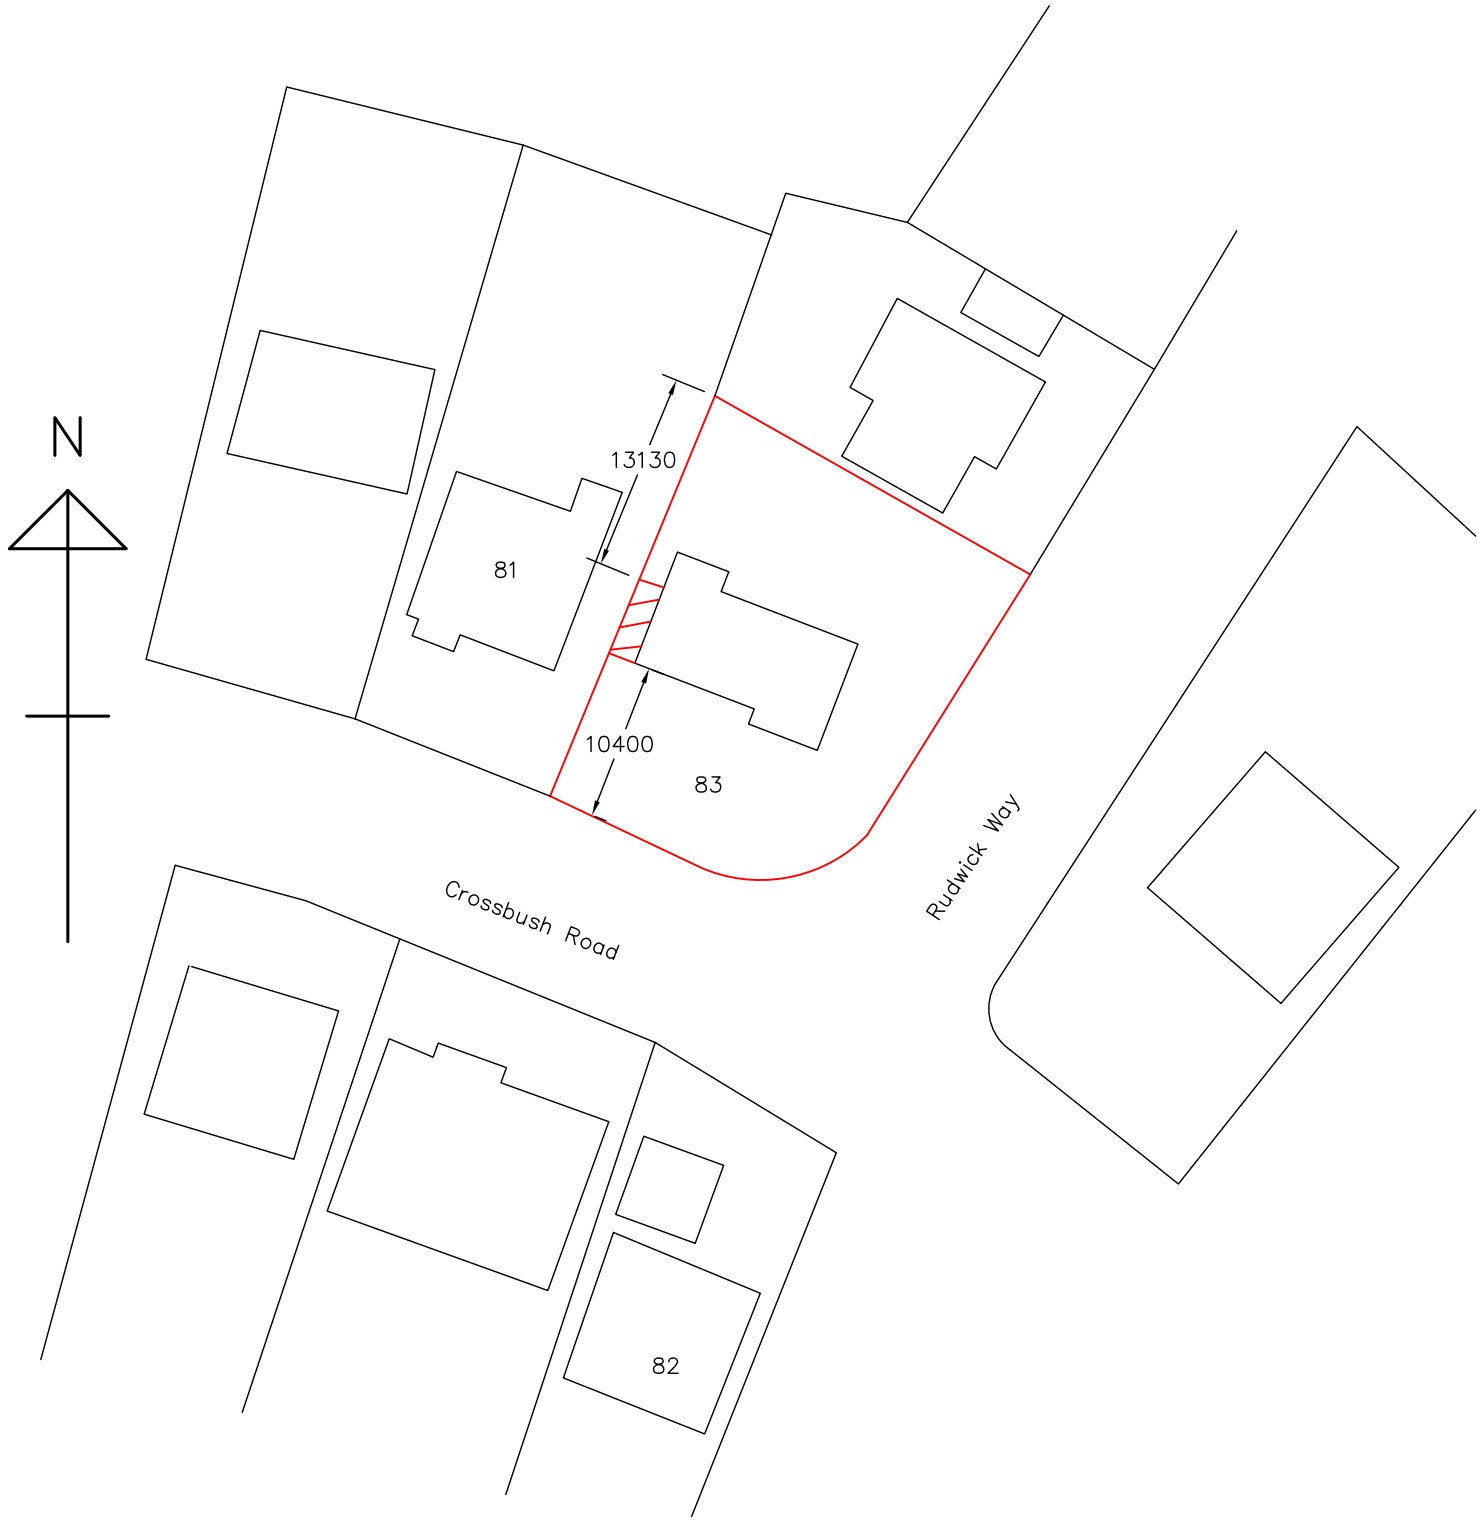

Amendments: –

Bryceson Shaw Associates
Surveyors and Designers
2 Wellesley Court, Fitzalan Road, Littlehampton,
West Sussex BN17 5JW
Tel. 01903 734381 Mobile: 07889 651301
E-mail: brycesonshaw@btinternet.com

Project:
Proposed garage conversion and new garage; 83 Crossbush Road, Felpham PO22 7LZ

Drawing:
Block plan

For:
Mr. R Pates

Drawn:	Date:
PKS	**August 2014**
Scales: **1:500**	No: **1640/01/04**

To scale when printed on A3

ARUN DISTRICT COUNCIL FP/137/14/HH