
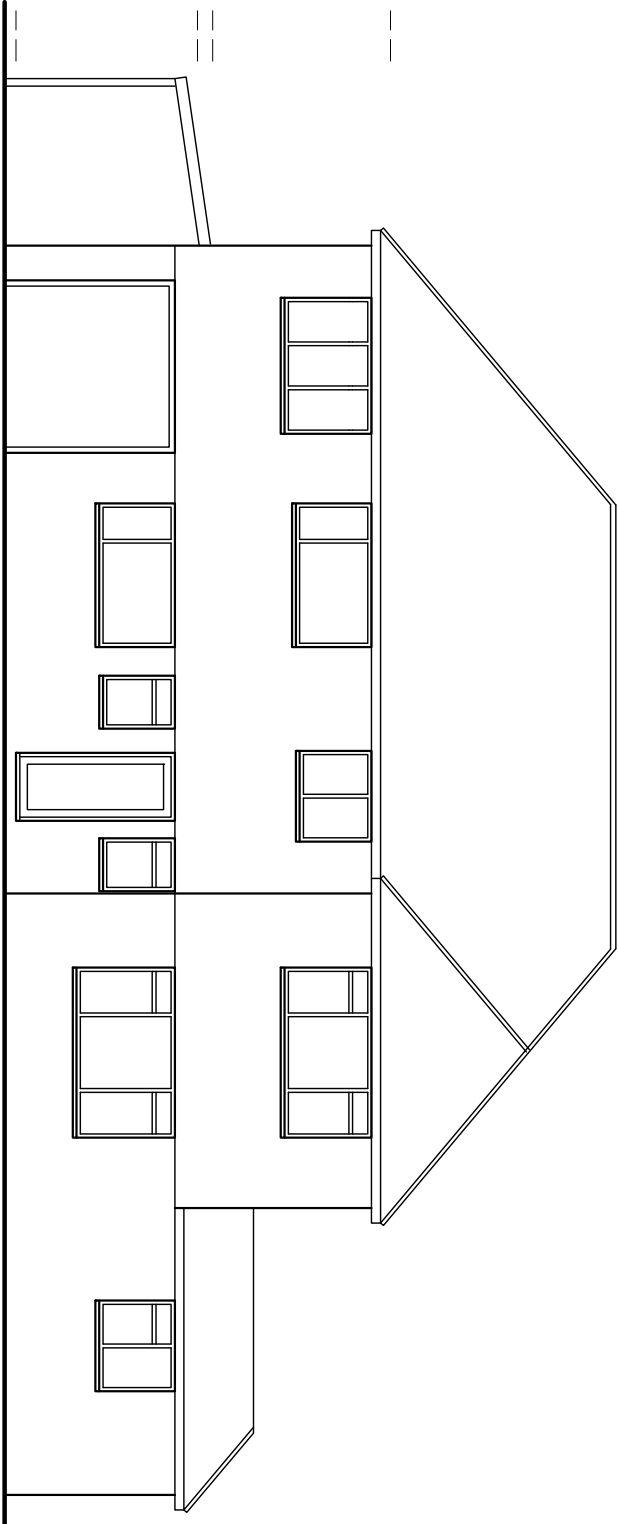
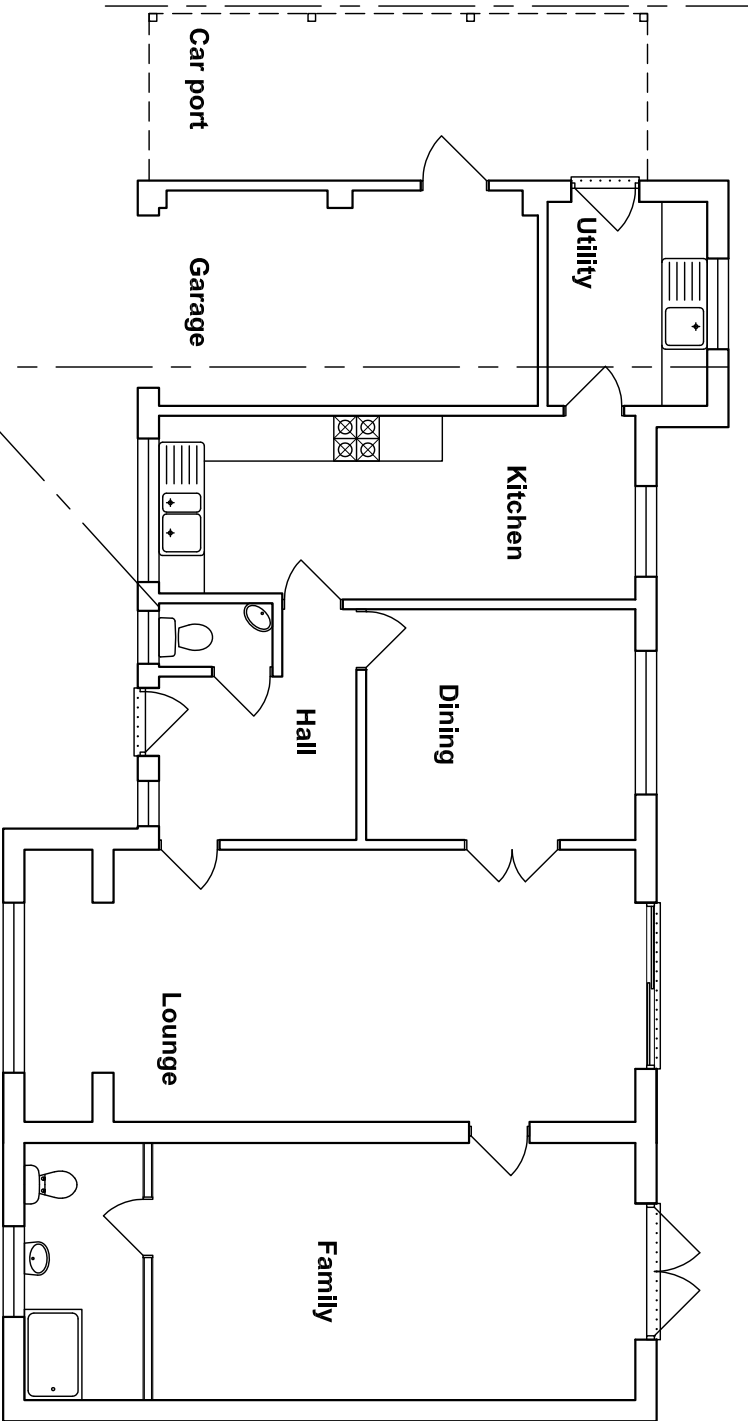
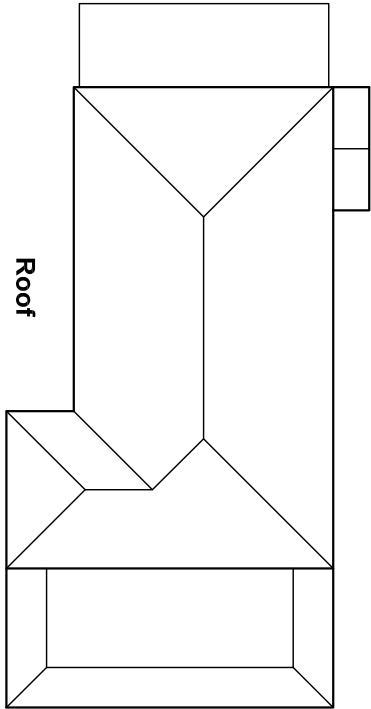
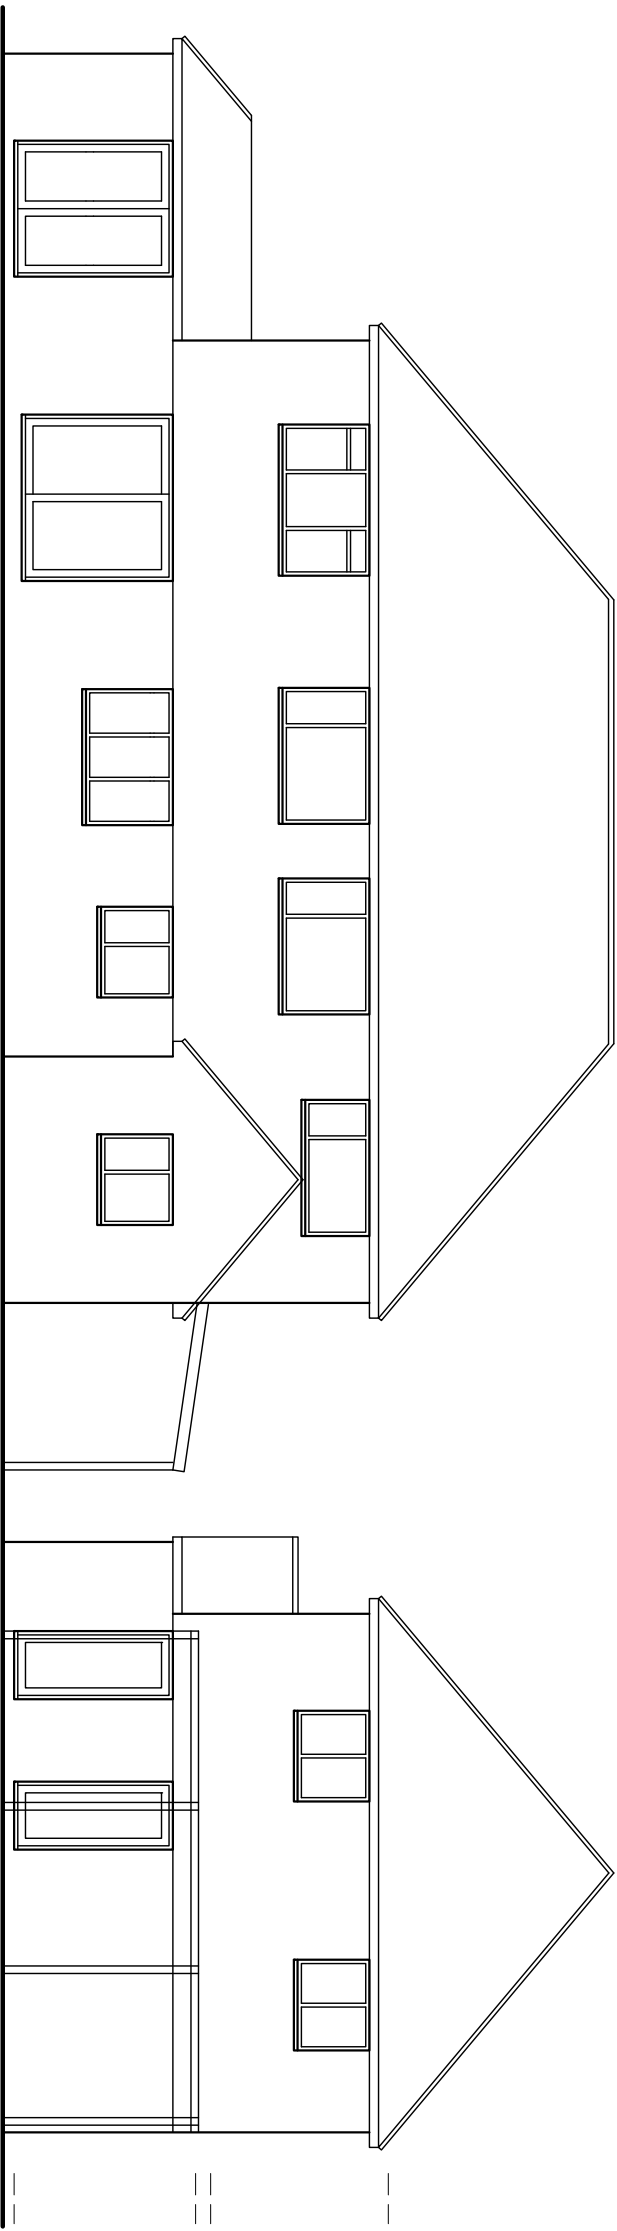


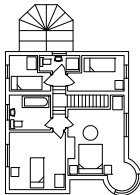

Bryceson Shaw Associates <i>Surveyors and Designers</i> 2 Wellesley Court, Fitzalan Road, Littlehampton, West Sussex BN17 5JW Tel. 01903 734381 Mobile: 07889 651301 E-mail: brycesonshaw@btinternet.com		
Project: Proposed garage conversion and new garage; 83 Crossbush Road, Felpham PO22 7LZ		
Drawing: Plans and elevations as existing		
For: Mr. R Pates		
Drawn: PKS	Date: August 2014	
Scales: 1:100 1:200	No:	1640/01/01
To scale when printed on A3		