

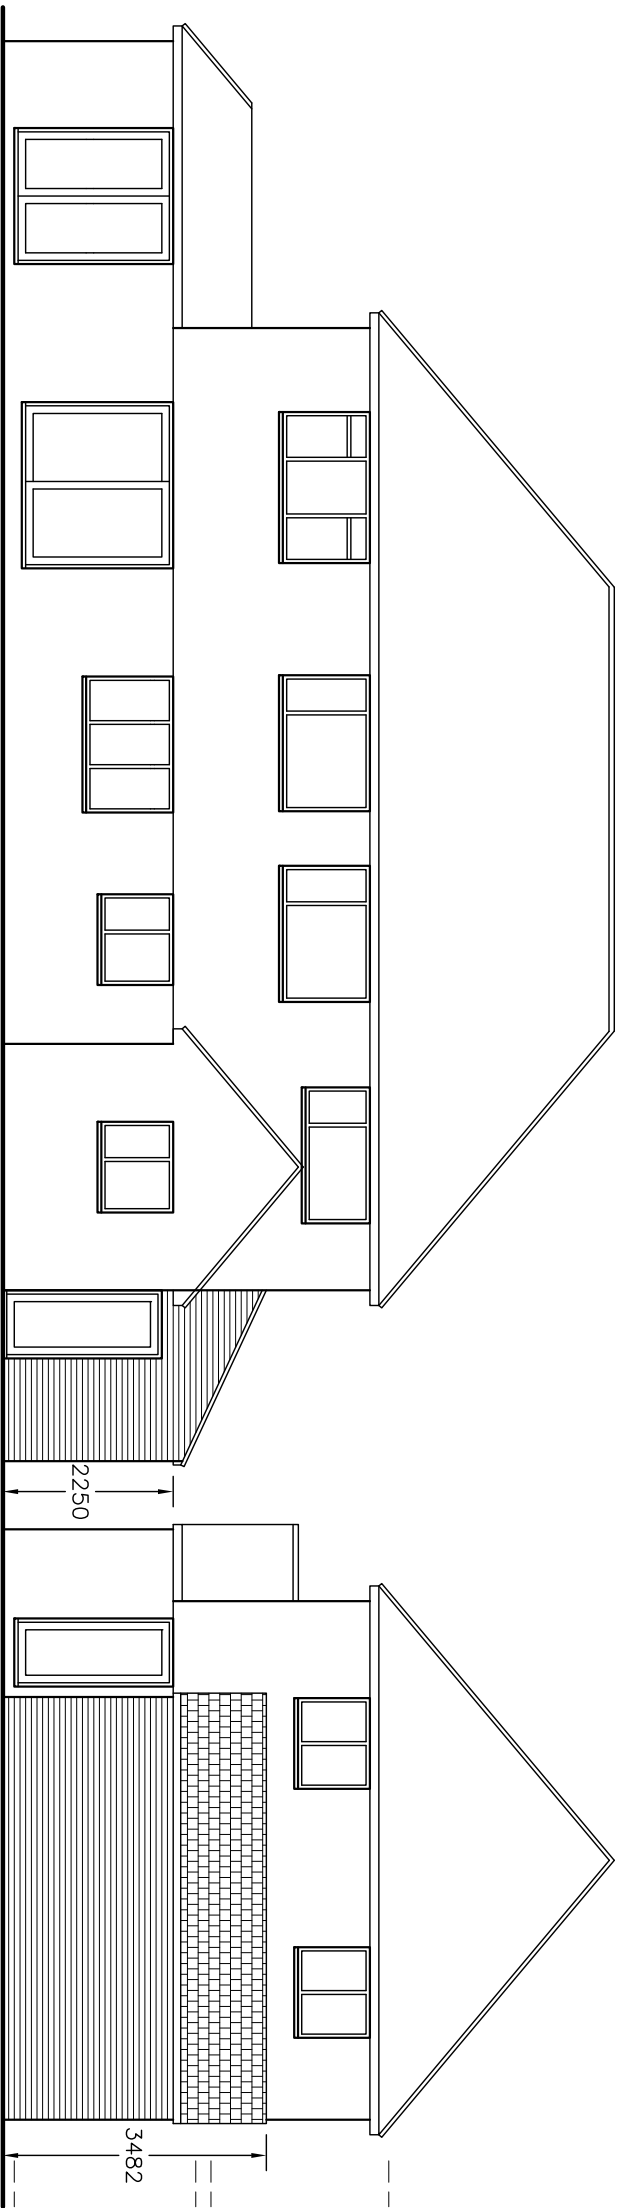


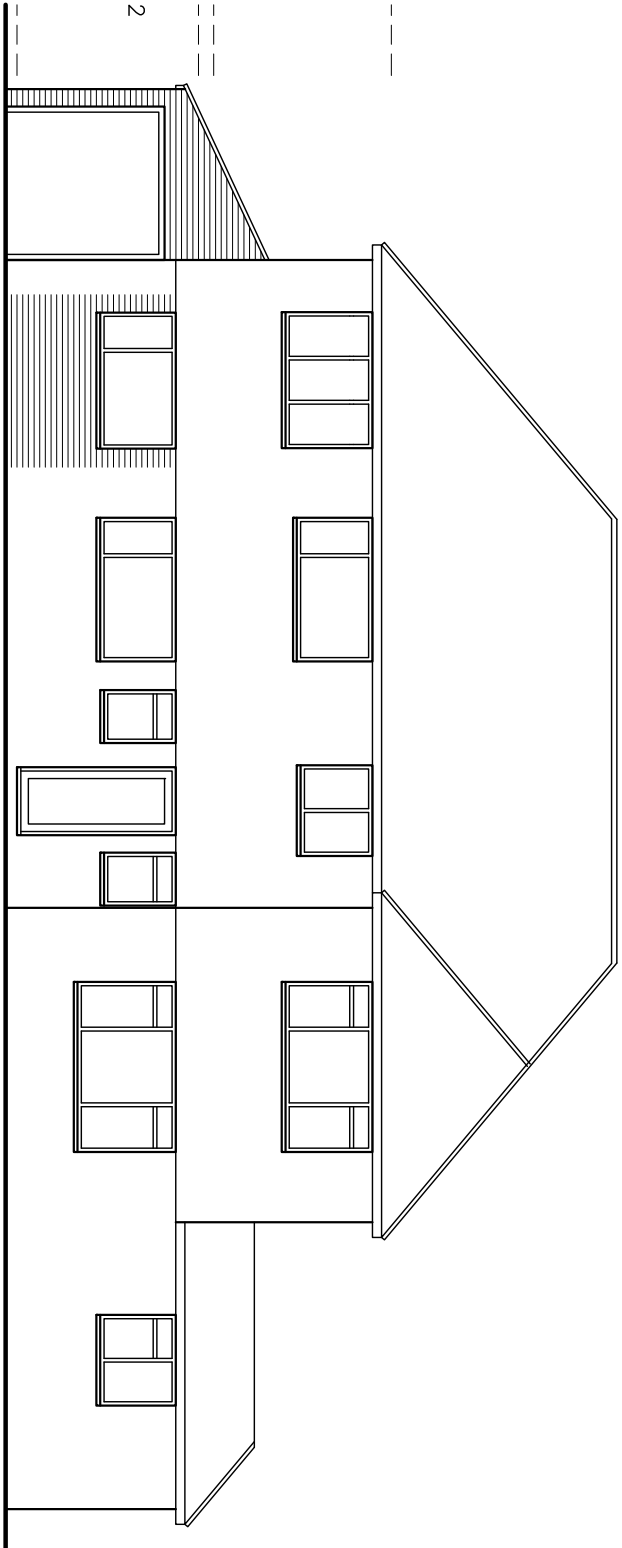


Proposed finishes:
Roof: SandToft 20/20 tiles to match existing colour
Walls: face brick to match existing
Fenestration: white uPVC to match existing style
Fascias, soffits, gutters etc. all to match existing

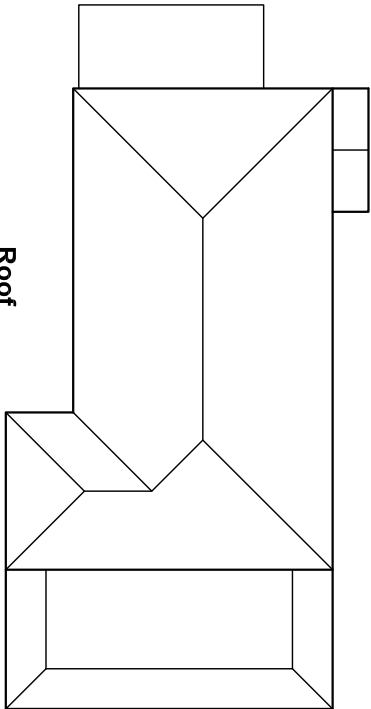

Front - South

Amendments: –

Bryceson Shaw Associates
Surveyors and Designers
2 Wellesley Court, Fitzalan Road, Littlehampton,
West Sussex BN17 5JW
Tel: 01903 734381 Mobile: 07889 651301
E-mail: brycesonshaw@btinternet.com

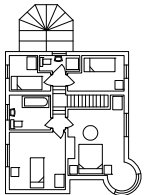

Project:
Proposed garage conversion and new garage; 83
Crossbush Road, Felpham PO22 7LZ


Drawing:
Plans and elevations as proposed

FOR:
Mr. R Pates

Drawn: PKS **Date:** **August 2014**

Scales: **1:100 1:200** **No:** **1640/01/02**

To scale when printed on A3

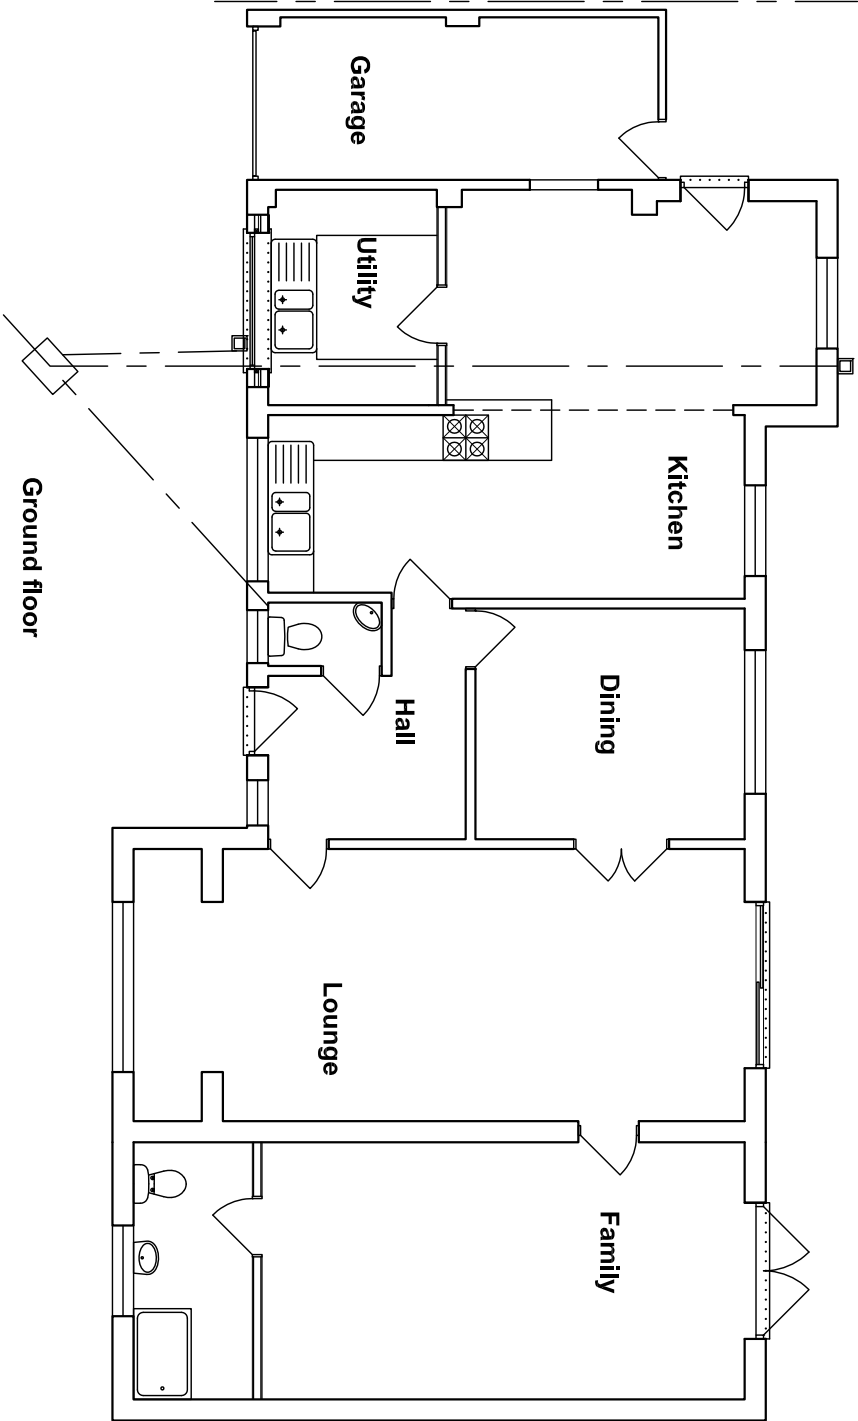

Ground floor