


This drawing may be scaled with reference to the scale bar for planning application purposes only. Do not scale for any other purpose, use only annotated dimensions. All dimensions are to be checked by parties using the drawing, and any errors or omissions are to be reported to James Potter Associates Ltd.


Rev.	Date	Note	Author	Checked
A	11/06/19	De-mountable fence indicated to rear of Plots 12 - 14	RR	JP

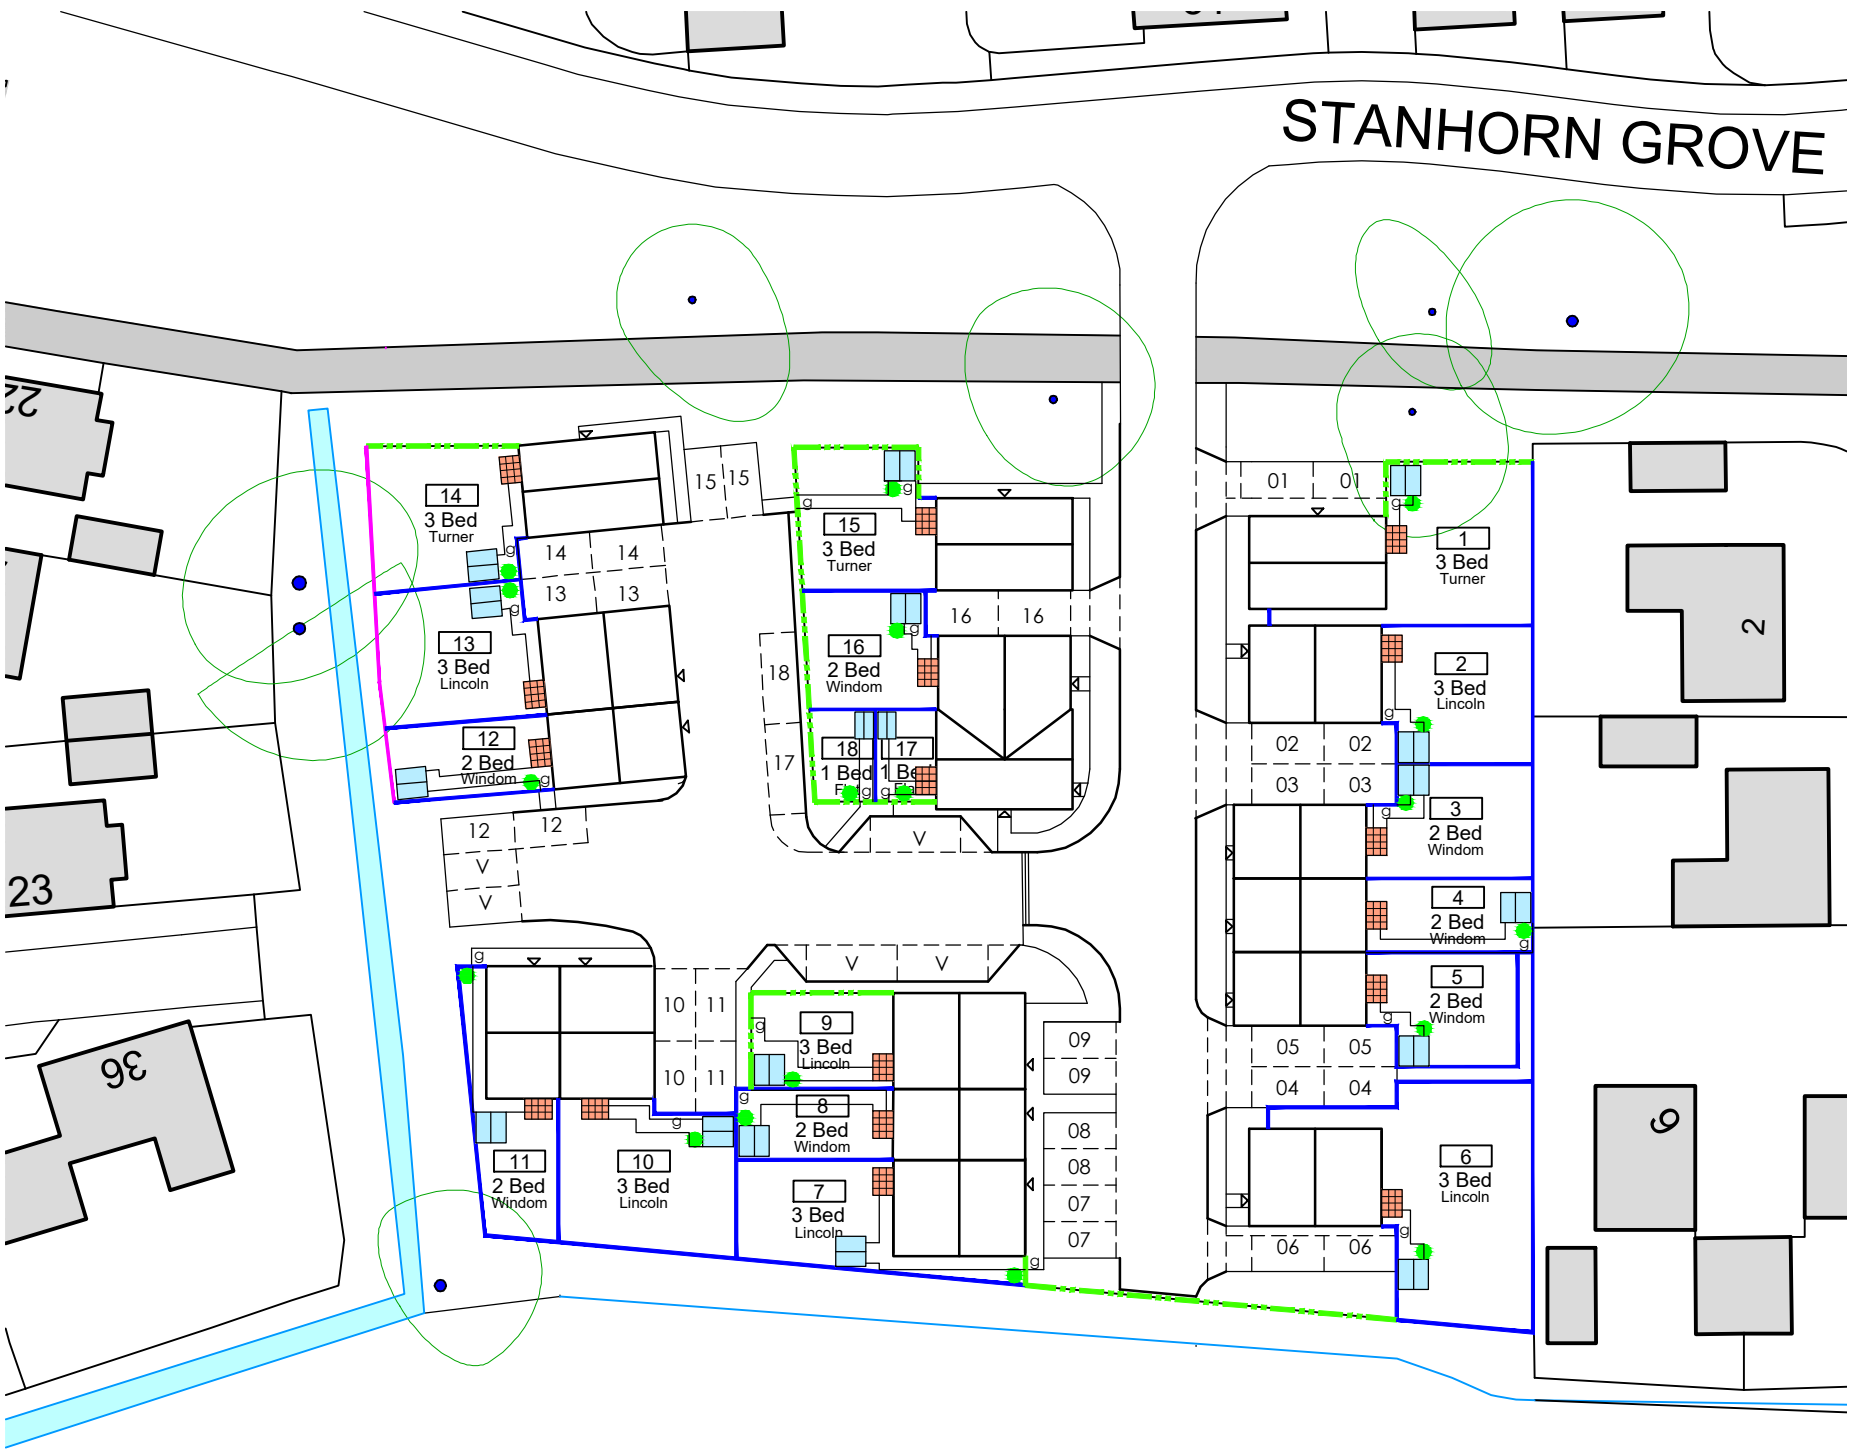

External Key

- Brick Wall - Low Level with Piers & Close Board Timber Infill Panels - 1.8m
- Fence - Timber - 1.8m Close Board
- Fence - De-mountable - Timber - 1.8m Close Board
- Garden Access Gate
- Secure Bicycle Storage (Shed) - 2m x 2m
- Patio - 1.35m x 1.8m
- Bin Storage Point

SITE LAYOUT
1:500

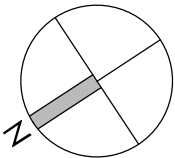

 Worthing Homes people • communities • opportunities	Project		NEW DWELLINGS LAND OFF STANHORN GROVE FELPHAM BOGNOR REGIS				Drawing	SITE LAYOUT - EXTERNAL WORKS					
	Client		WORTHING HOMES				Job-Dwg Number	17094-PL-2-50		Rev.	A		
	Status		INFORMATION				 JAMES POTTER ASSOCIATES www.jpa.design JPA - PORTSMOUTH Suite 1, Winter Works, Rear of 119 Winter Road, Southsea, Portsmouth, PO4 8DS t. +44(0)2393 871 000						
	Scale		1:500		Sheet Size							A3	
	Author		RR	Checked	JP	Date						14/02/19	

DISTRICT COUNCIL EP/12700/MCC