


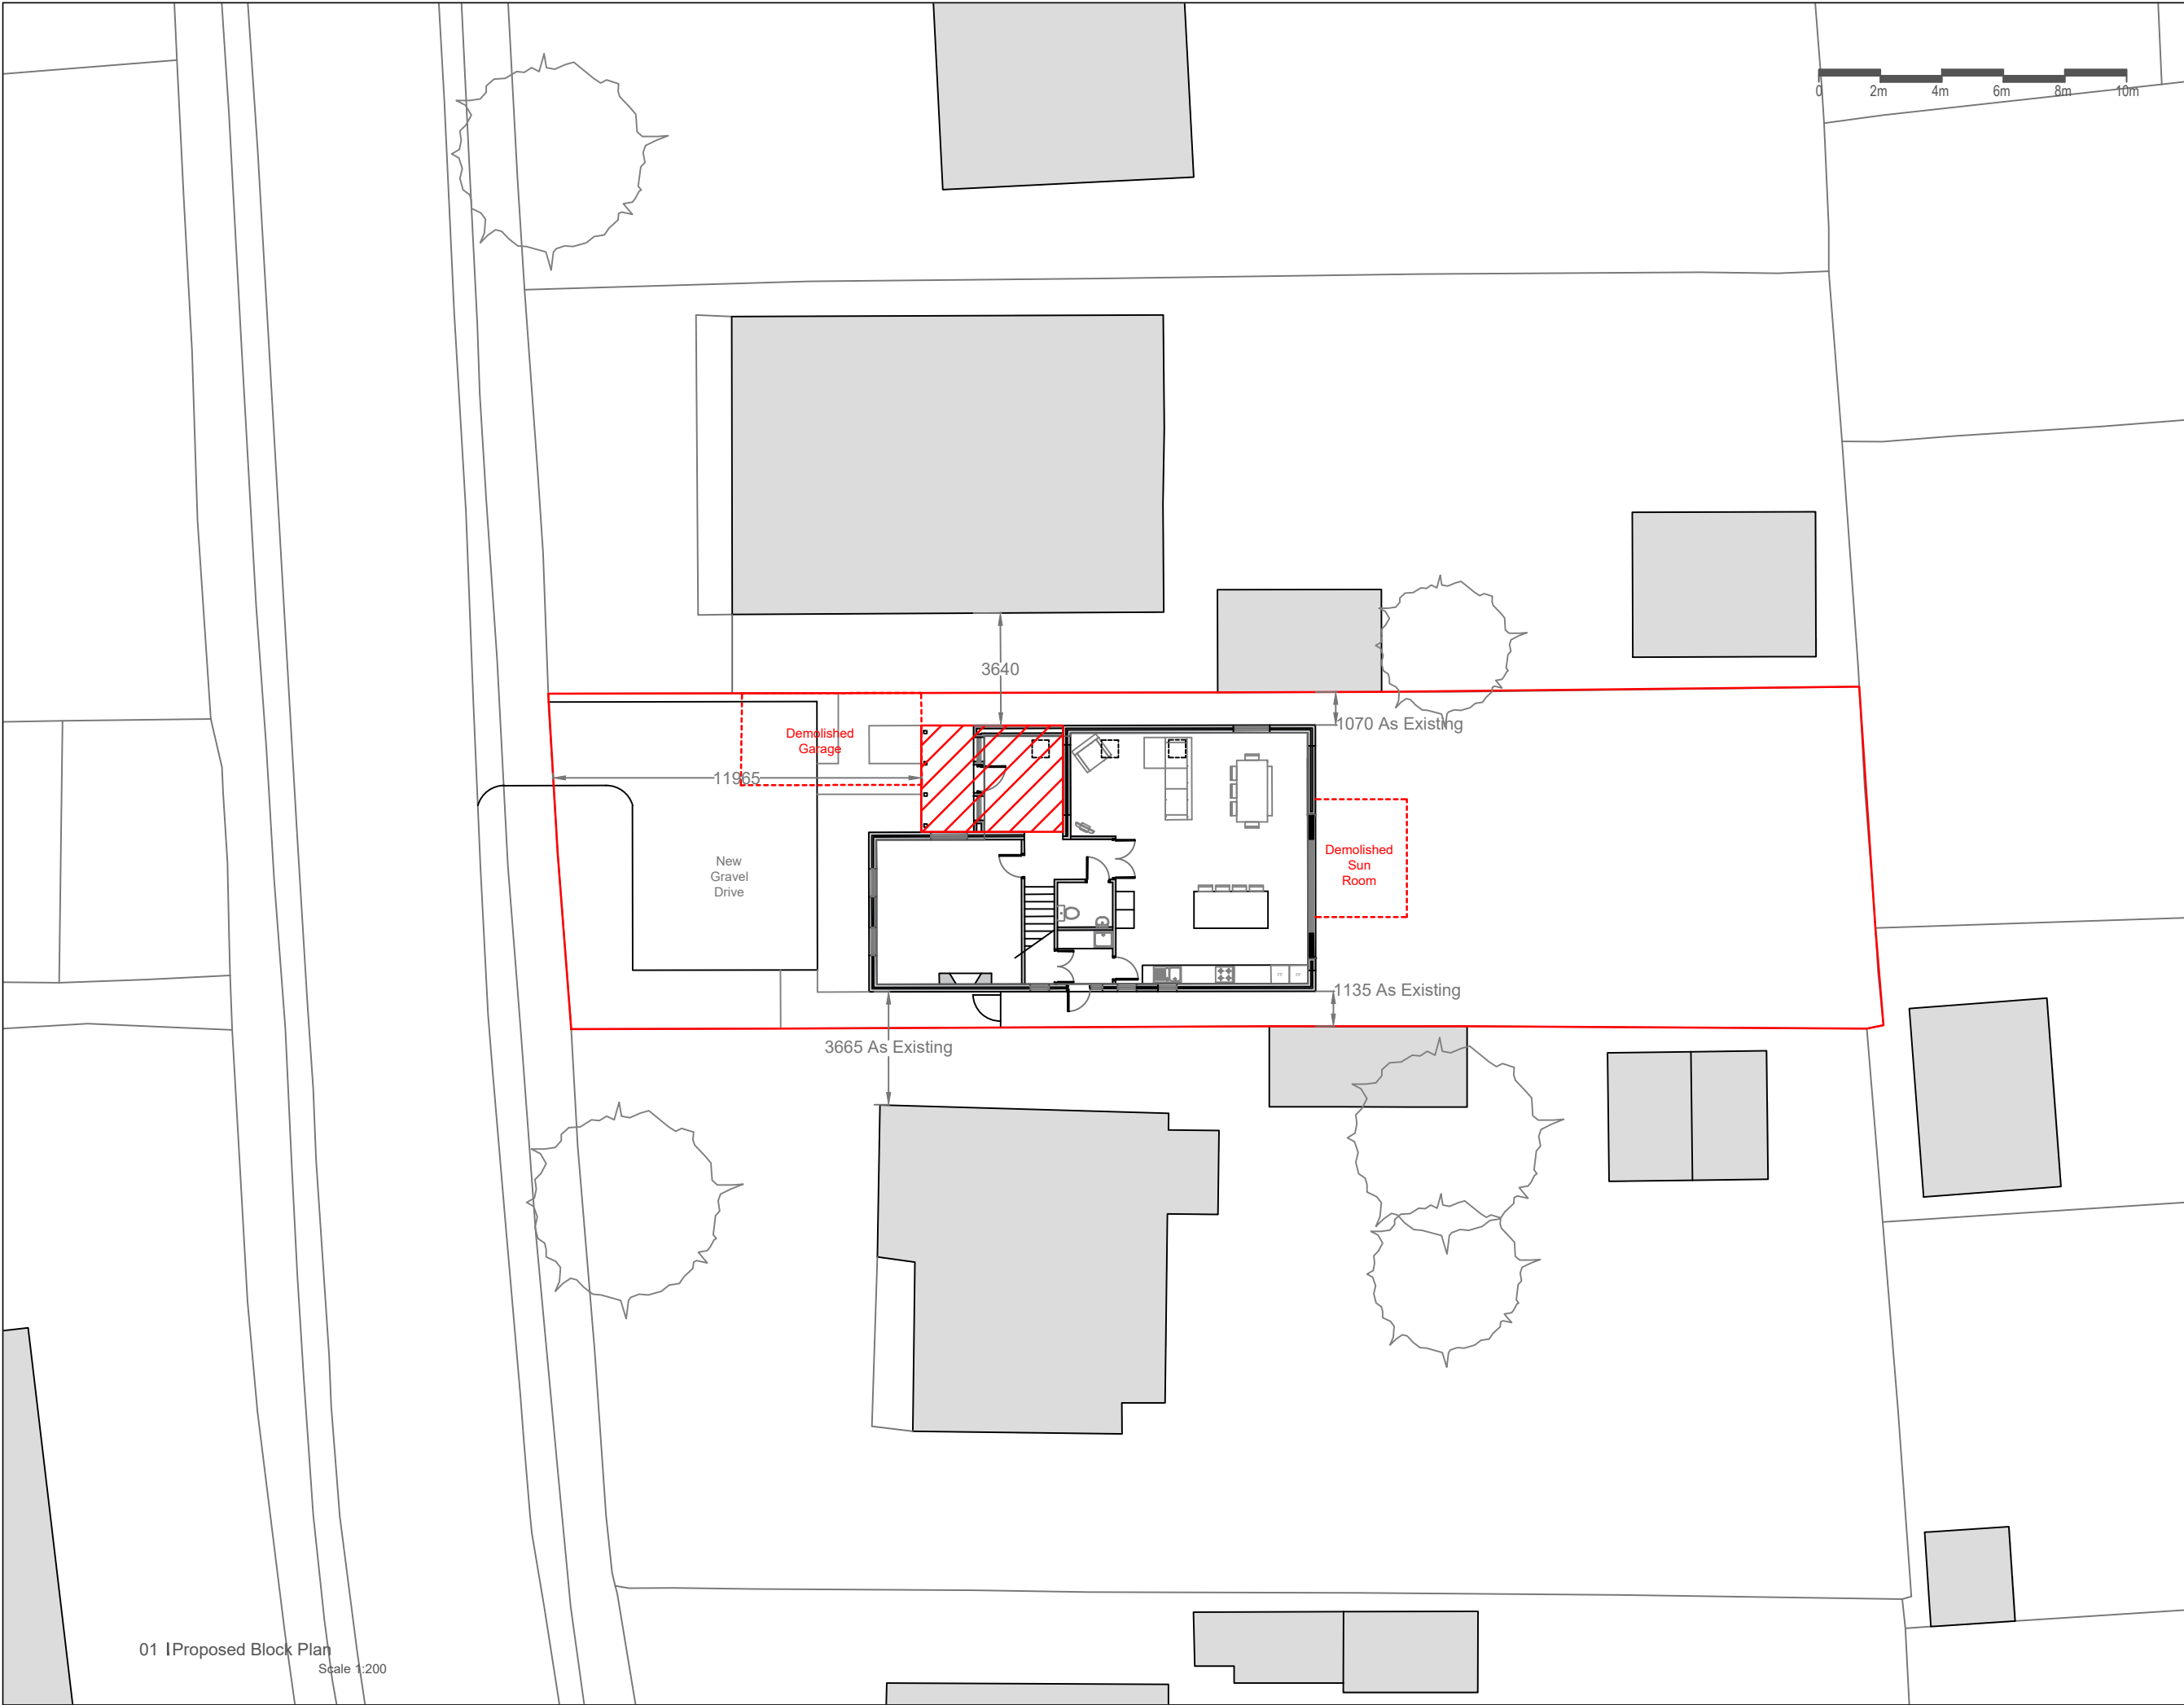

Do not scale from drawings
All dimensions are in mm unless otherwise stated
All dimensions to be verified on site before proceeding with the work
Any discrepancies to be notified in writing to the Architect immediately
All boundaries indicative only and to be confirmed by others

Rev	Date	Notes	Int.
P1	22.01.21	First Issue	MN

Client:
3Sphere

Status:
PRELIMINARY

Project:
10 The Grove, Felpham
PO22 7EX

Drawing Title:
Proposed Block Plan

Drawing No: 0031-SK-120	Revision: P2
----------------------------	------------------------

Project No: 0031	Date: 22.01.21
------------------	----------------

Drawn By: MN	Checked: MN	Scale: 1-200@A3
--------------	-------------	-----------------

innatearchitecture.co.uk
t: +44 (0)79 3585 4208
e: info@innatearchitecture.co.uk

01 IProposed Block Plan
Scale 1:200