




Do not scale from drawings
All dimensions are in mm unless otherwise stated
All dimensions to be verified on site before proceeding with the work
Any discrepancies to be notified in writing to the Architect immediately
All boundaries indicative only and to be confirmed by others

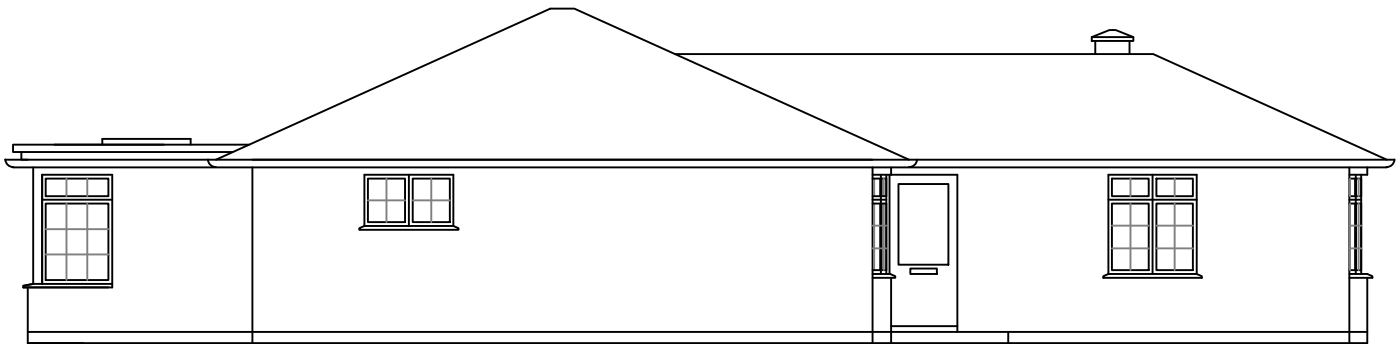

01 Existing Front (West) Elevation
Scale 1:100



02 Existing Side (North) Elevation
Scale 1:100



03 Existing Rear (East) Elevation
Scale 1:100



04 Existing Side (South) Elevation
Scale 1:100

P1	22.12.20	First Issue	MN
Rev	Date	Notes	Int.

Client:
3Sphere

Status:
PRELIMINARY

Project:
10 The Grove, Felpham
PO22 7EX

Drawing Title:
Existing Elevations

Drawing No: 0031-SK-020	Revision: P1
----------------------------	------------------------

Project No: 0031	Date: 13.01.21	
Drawn By: MN	Checked: MN	Scale: 1-100@A3



innatearchitecture.co.uk
t: +44 (0)79 3585 4206
e: info@innatearchitecture.co.uk