


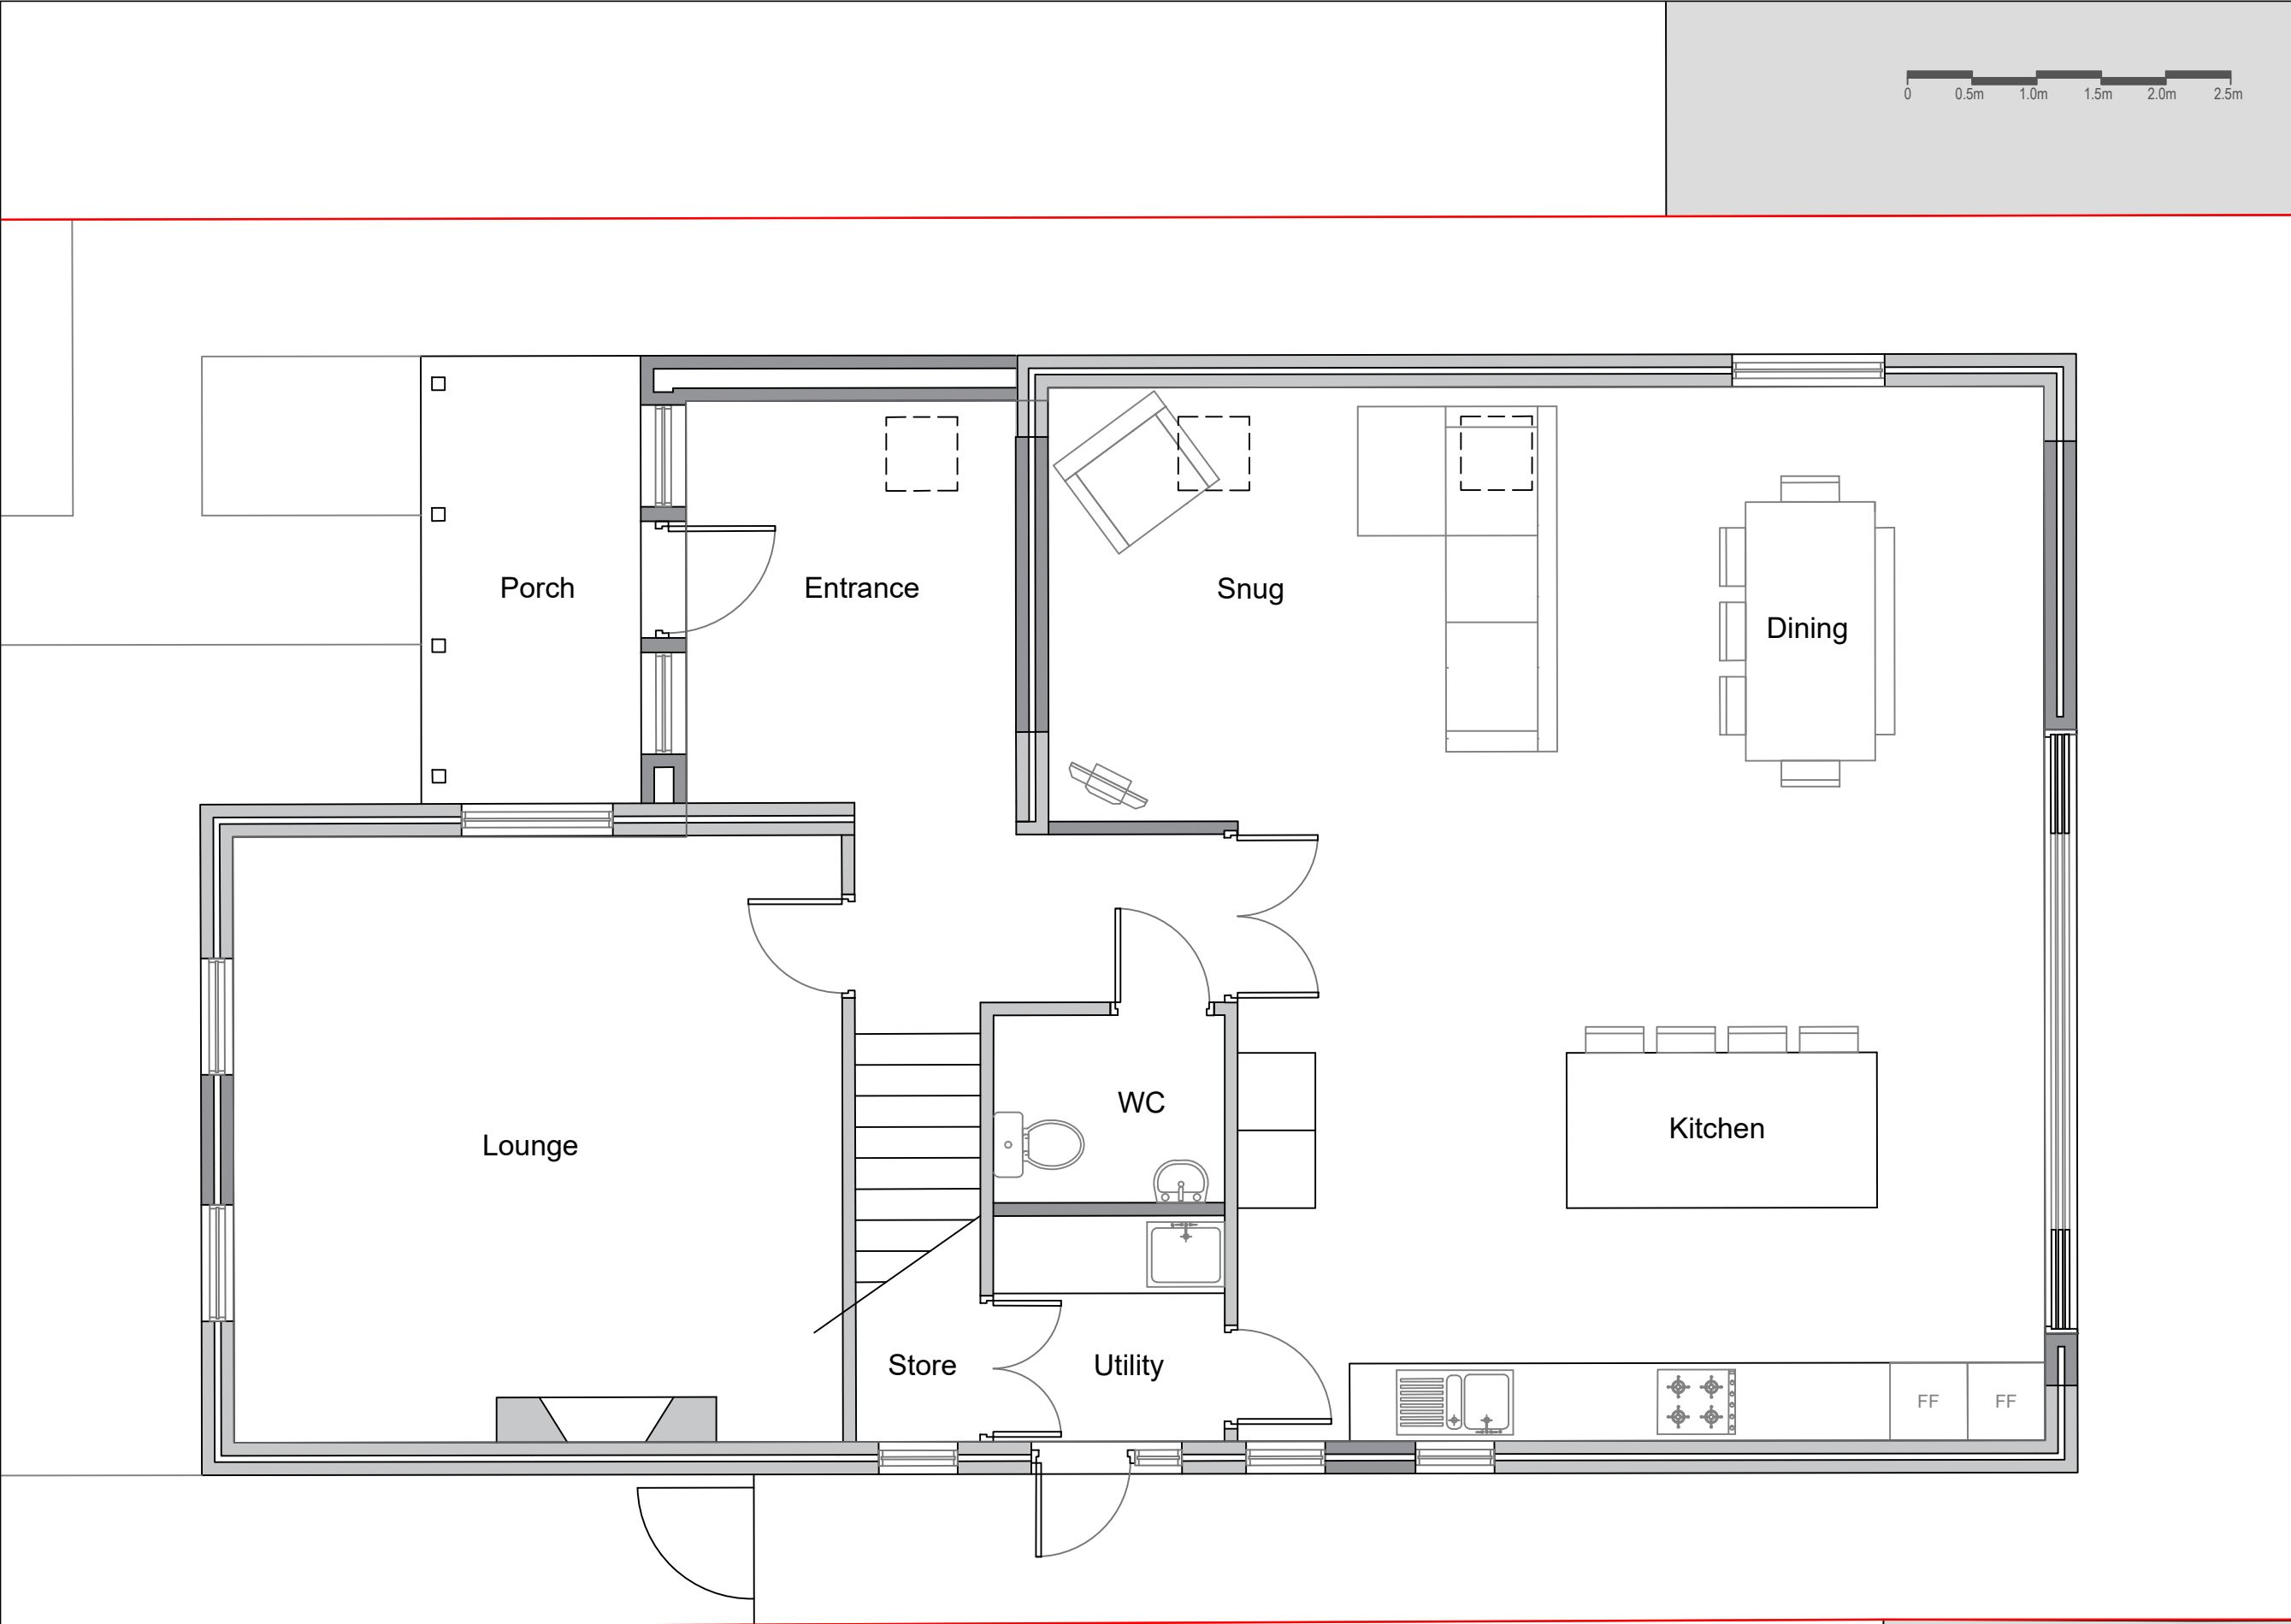

Do not scale from drawings  
All dimensions are in mm unless otherwise stated  
All dimensions to be verified on site before proceeding with the work  
Any discrepancies to be notified in writing to the Architect immediately  
All boundaries indicative only and to be confirmed by others

|     |          |                               |      |
|-----|----------|-------------------------------|------|
| P2  | 20.01.21 | Rear Windows, Storage Amended | MN   |
| P1  | 13.01.21 | First Issue                   | MN   |
| Rev | Date     | Notes                         | Int. |

Client:  
3Sphere

Status:  
**PRELIMINARY**

Project:  
10 The Grove, Felpham  
PO22 7EX

Drawing Title:  
Proposed Ground Plan

Drawing No:  
0031-SK-100

Revision:  
**P2**

|             |      |          |          |
|-------------|------|----------|----------|
| Project No: | 0031 | Date:    | 13.01.21 |
| Drawn By:   | MN   | Checked: | MN       |
|             |      | Scale:   | 1-50@A3  |

