




Do not scale from drawings
All dimensions are in mm unless otherwise stated
All dimensions to be verified on site before proceeding with the work
Any discrepancies to be notified in writing to the Architect immediately
All boundaries indicative only and to be confirmed by others

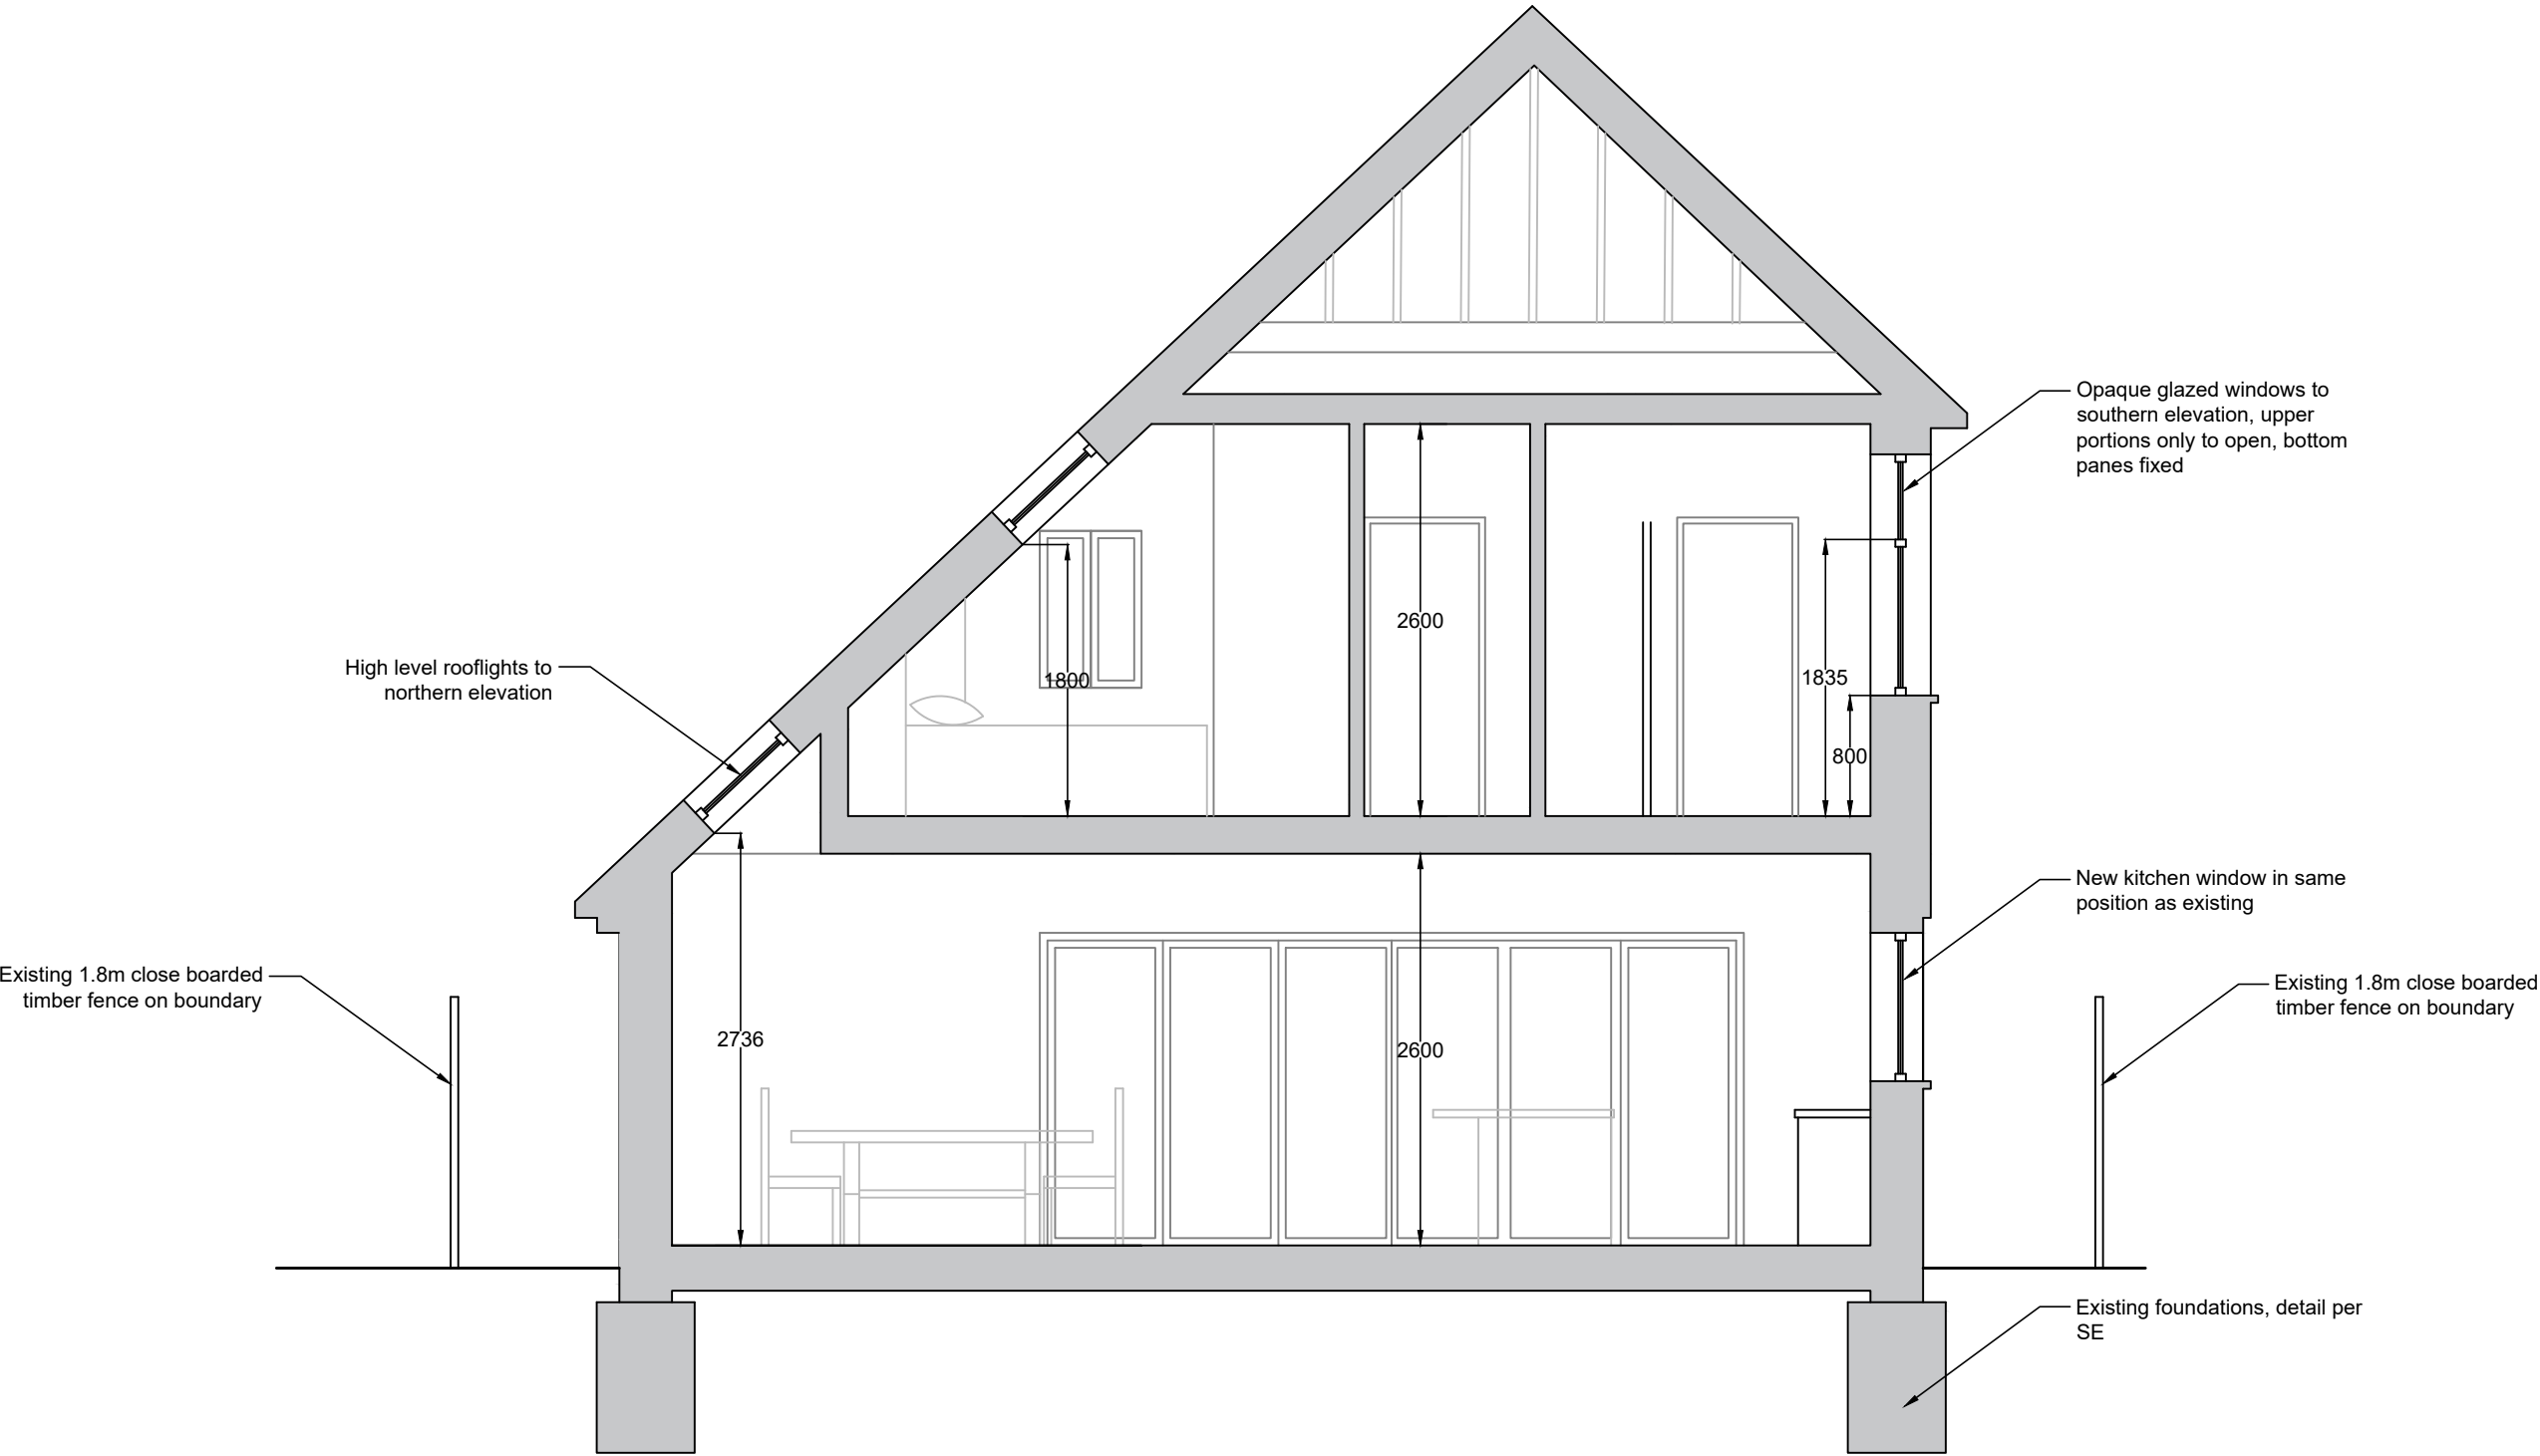

01 IProposed Section
Scale 1:50

Rev		Date		First Issue		MN	
Rev		Date		Notes		Int.	
Client:							
3Sphere							
Status:							
PRELIMINARY							
Project:							
10 The Grove, Felpham PO22 7EX							
Drawing Title:							
Proposed Section							
Drawing No:						Revision:	
0031-SK-300						P1	
Project No:				Date:			
0031				13.08.21			
Drawn By:		Checked:		Scale:			
MN		MN		1:50@A3			
							
innatearchitecture.co.uk t: +44 (0)179 3585 4208 e: info@innatearchitecture.co.uk							