


Do not scale from drawings
All dimensions are in mm unless otherwise stated
All dimensions to be verified on site before proceeding with the work
Any discrepancies to be notified in writing to the Architect immediately
All boundaries indicative only and to be confirmed by others

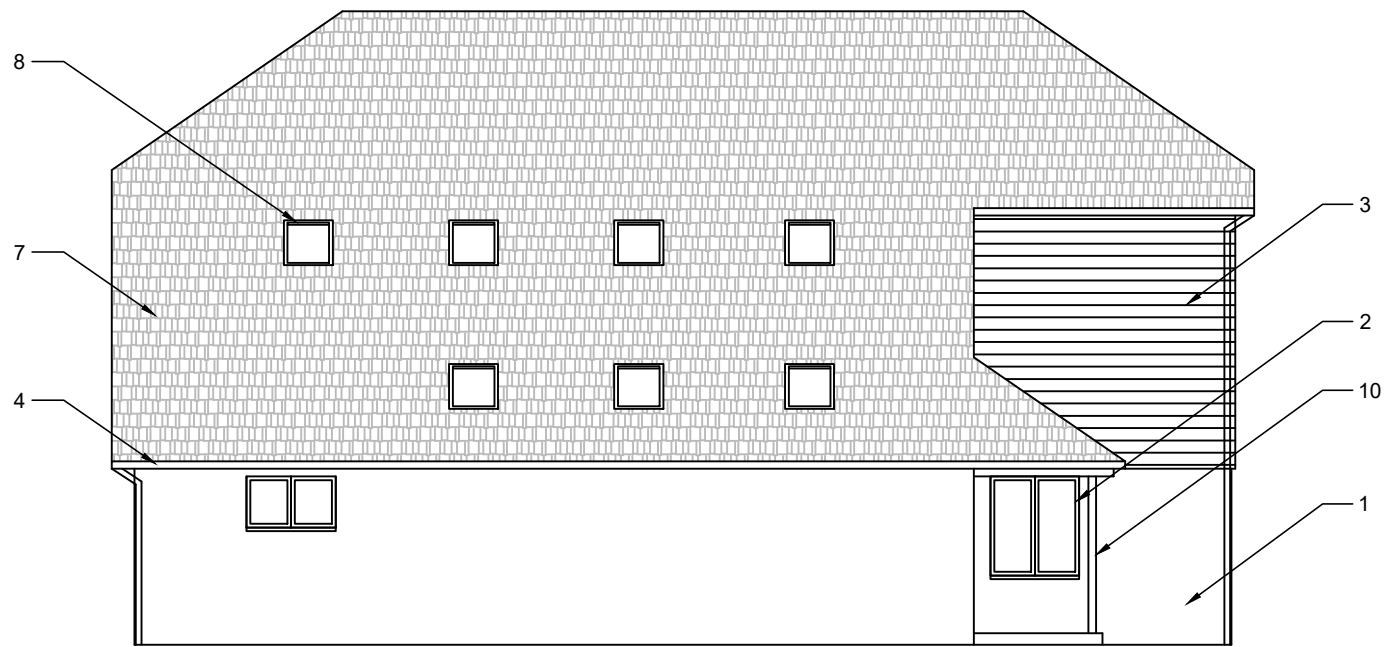


01 Proposed Front (West) Elevation
Scale 1:100



02 Proposed Side (North) Elevation
Scale 1:100



03 Proposed Rear (East) Elevation
Scale 1:100

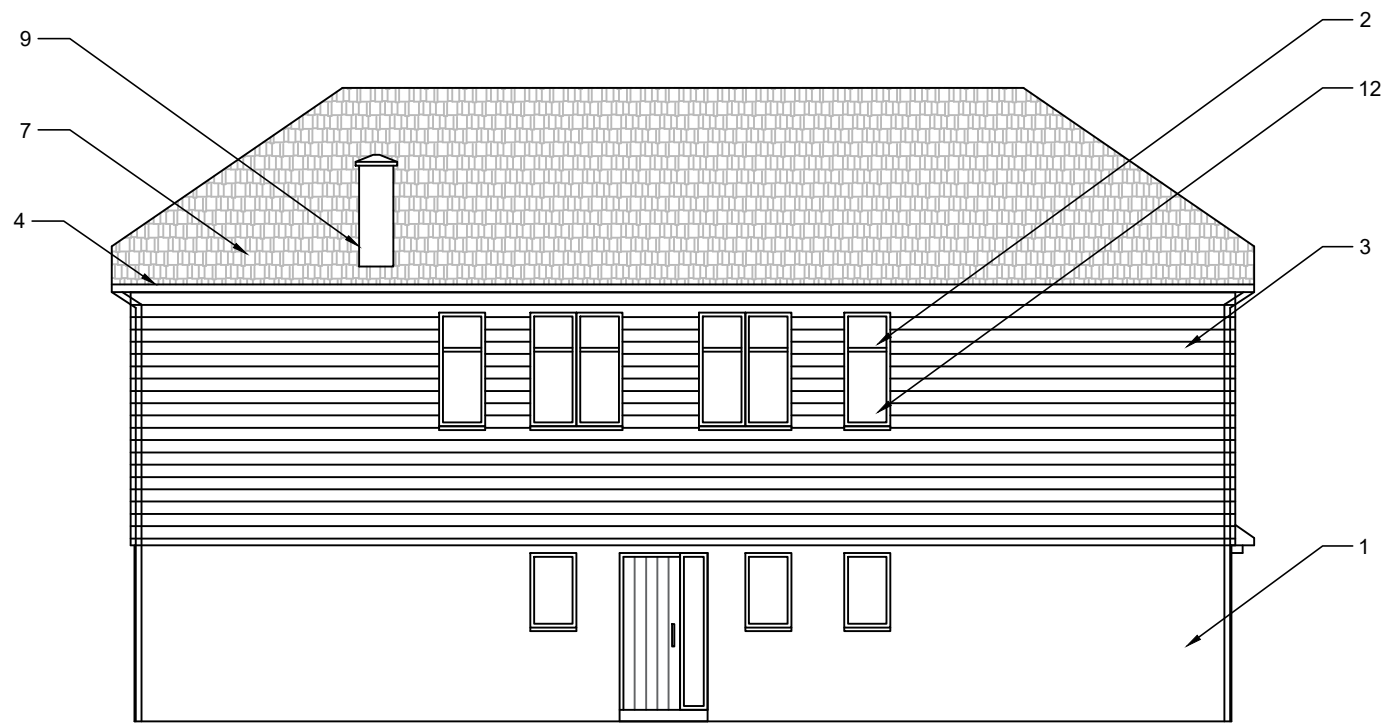

04 Proposed Side (South) Elevation
Scale 1:100

KEY

1. White Render to Base
2. New Green UPVC Casement Windows
3. Grey Weatherboarding to Upper Portion
4. Dark Grey Guttering and Downpipes
5. Fascias and Trim in Green to Match Window Colour
6. New Aluminium Sliding Doors, Green Colour to Match Windows
7. Slate Effect Roof Tiles
8. Rooflights with Dark Grey External Frame
9. Chimney Extended, White Render to Match Base
10. New Porch with Painted Timber Columns
11. White Render Over Masonry Infill to Existing Window Opening
12. Opaque Glazing to First Floor South-Facing Windows, Fixed Bottom Panes
13. New Front and Side Doors, Painted Timber

P3	13.08.21	Re-issued for Planning	MN
P2	20.01.21	Issued for Planning	MN
P1	22.12.20	First Issue	MN
Rev	Date	Notes	Int.

Client:

3Sphere

Status:

PRELIMINARY

Project:

10 The Grove, Felpham
PO22 7EX

Drawing Title:

Proposed Elevations

Drawing No:	0031-SK-200	Revision:	P3
-------------	-------------	-----------	----

Project No:	0031	Date:	13.01.21
-------------	------	-------	----------

Drawn By:	MN	Checked:	MN	Scale:	1-100@A3
-----------	----	----------	----	--------	----------



innatearchitecture.co.uk
t: +44 (0)79 3585 4208
e: info@innatearchitecture.co.uk