


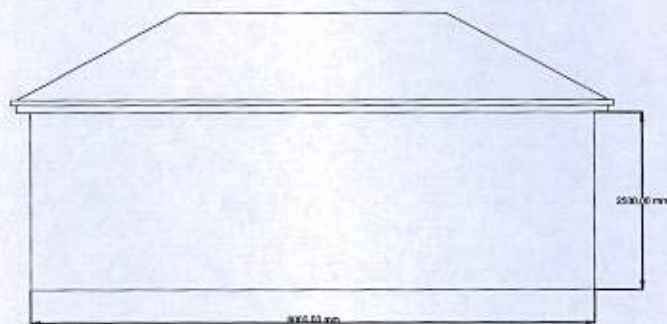

Final Elevation

Address:

8 Burley Road
Felpham
West Sussex

Client:

Mr & Mrs Hawkins

Project: Detached Garage

Date: July 2017 Amendment No: 2 Final Elevation

Scale: 1:100 @A4

Drawn By: MRS