
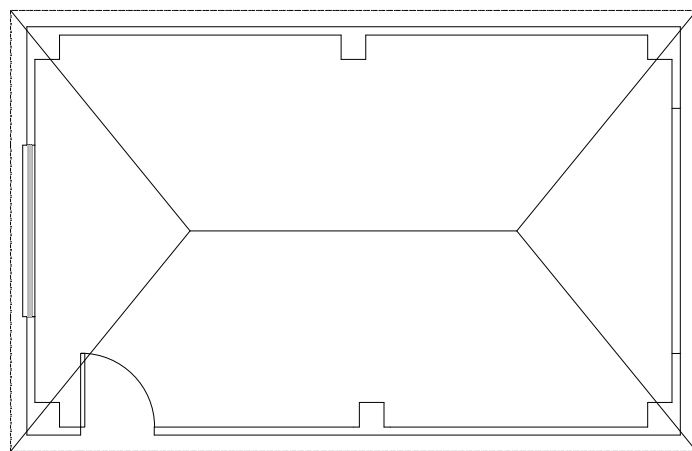
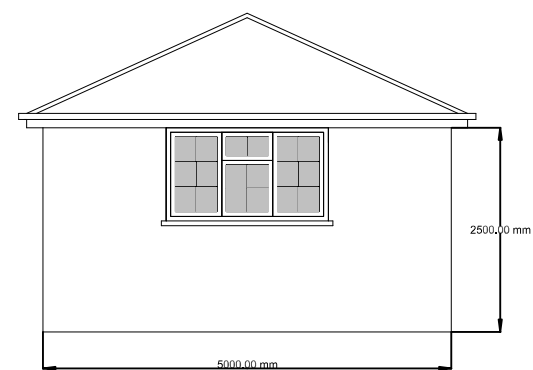
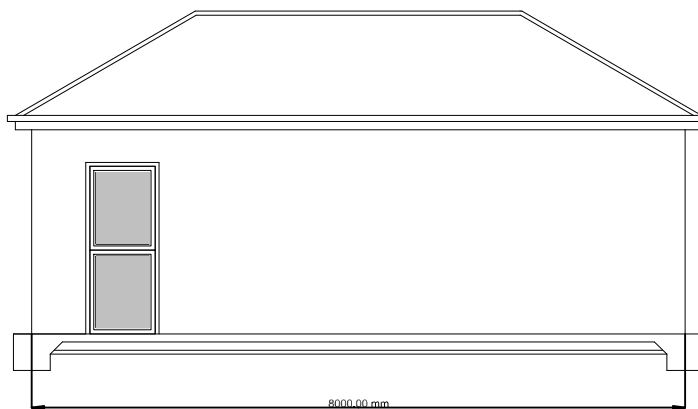


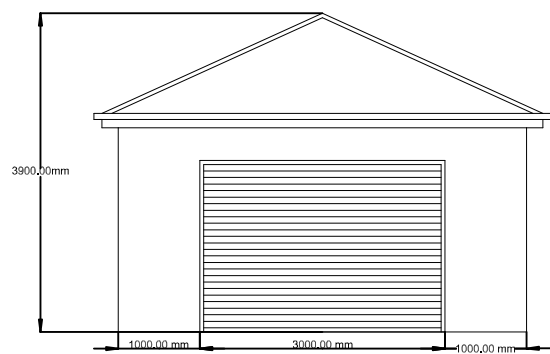

Address:

8 Burley Rd
Felpham
West Sussex

Client:

Mr & Mrs Hawkins

Project: Detached Garage

Date: May 2017

Amendment No:

Scale: 1:100 @A4

Drawn By: MRS