Original Paper Size A2

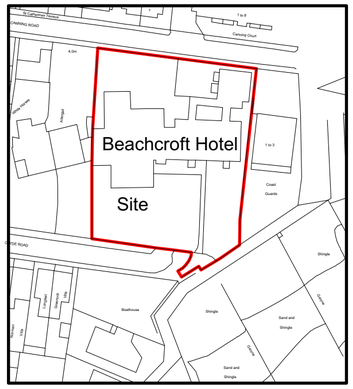

Site Location Plan
Scale 1 : 1250

View 1 Existing Elevation from Promenade

View 2 Existing Elevation from Clyde Road

View 3 Existing Elevation from Car Park

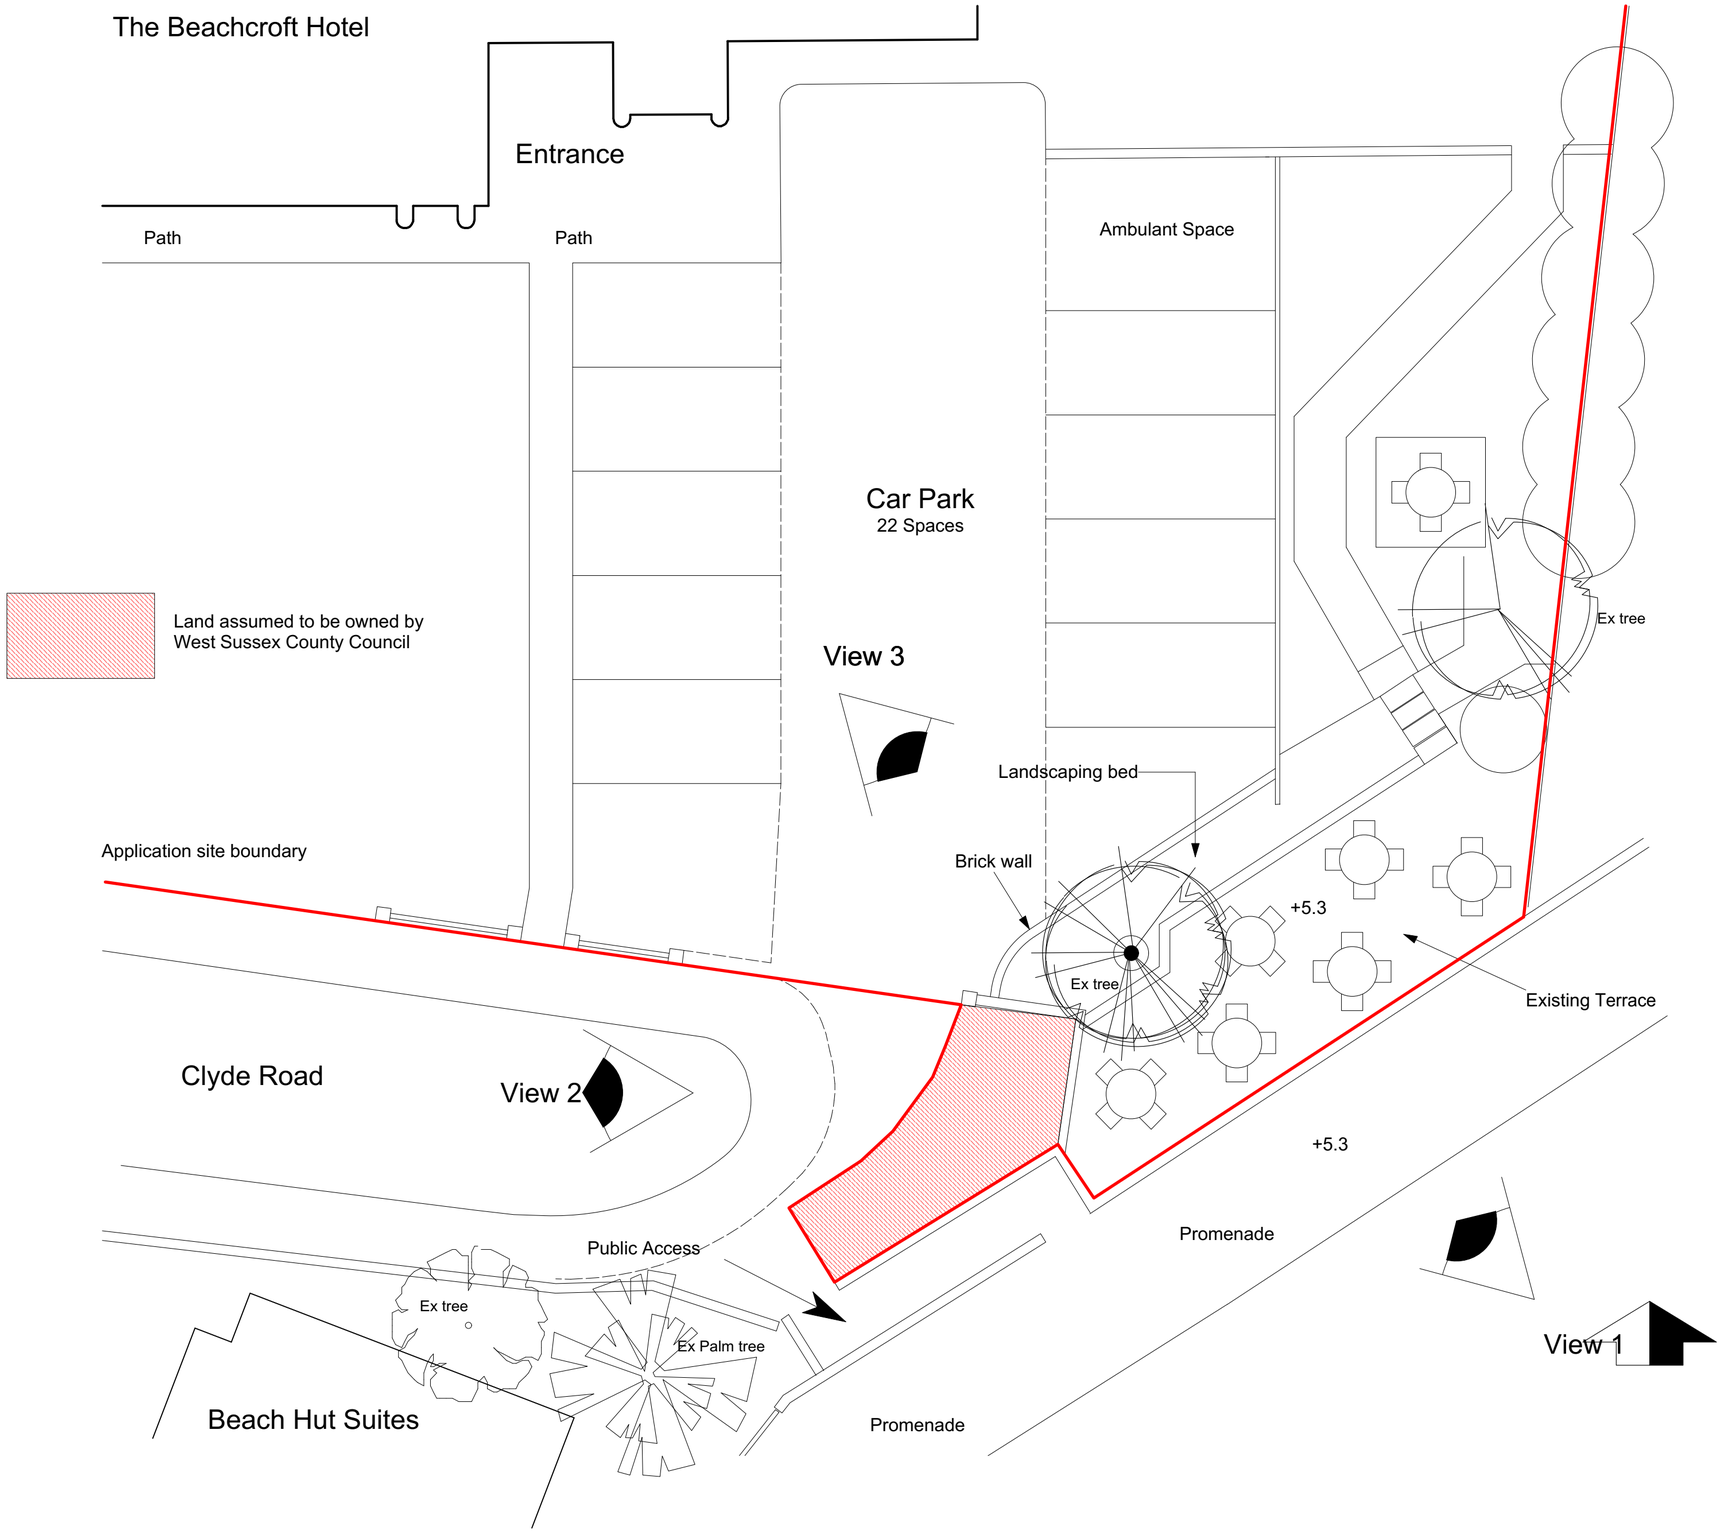

Existing Site Plan & Elevations
Scale 1 : 100

IVON BLUMER ARCHITECTS LTD

PROJECT	The Beachcroft Hotel - Terrace	DATE	20/11/19
TITLE	Site Plans	DRG NO	IBA/526/01
SCALE	As Noted	REVISIONS	

The Studio • 41 West Drive • Aldwick Bay • West Sussex • PO21 4LZ Tel • 01243 262987
www.ivonblumerarchitects.com • ivon@ivonblumerarchitects.com
© Ivon Blumer Architects 2017

© Ivon Blumer Architects Ltd, drawing not to be reproduced without permission of IBA Ltd. Do not scale from this drawing.