

LOCATION PLAN 1:1250

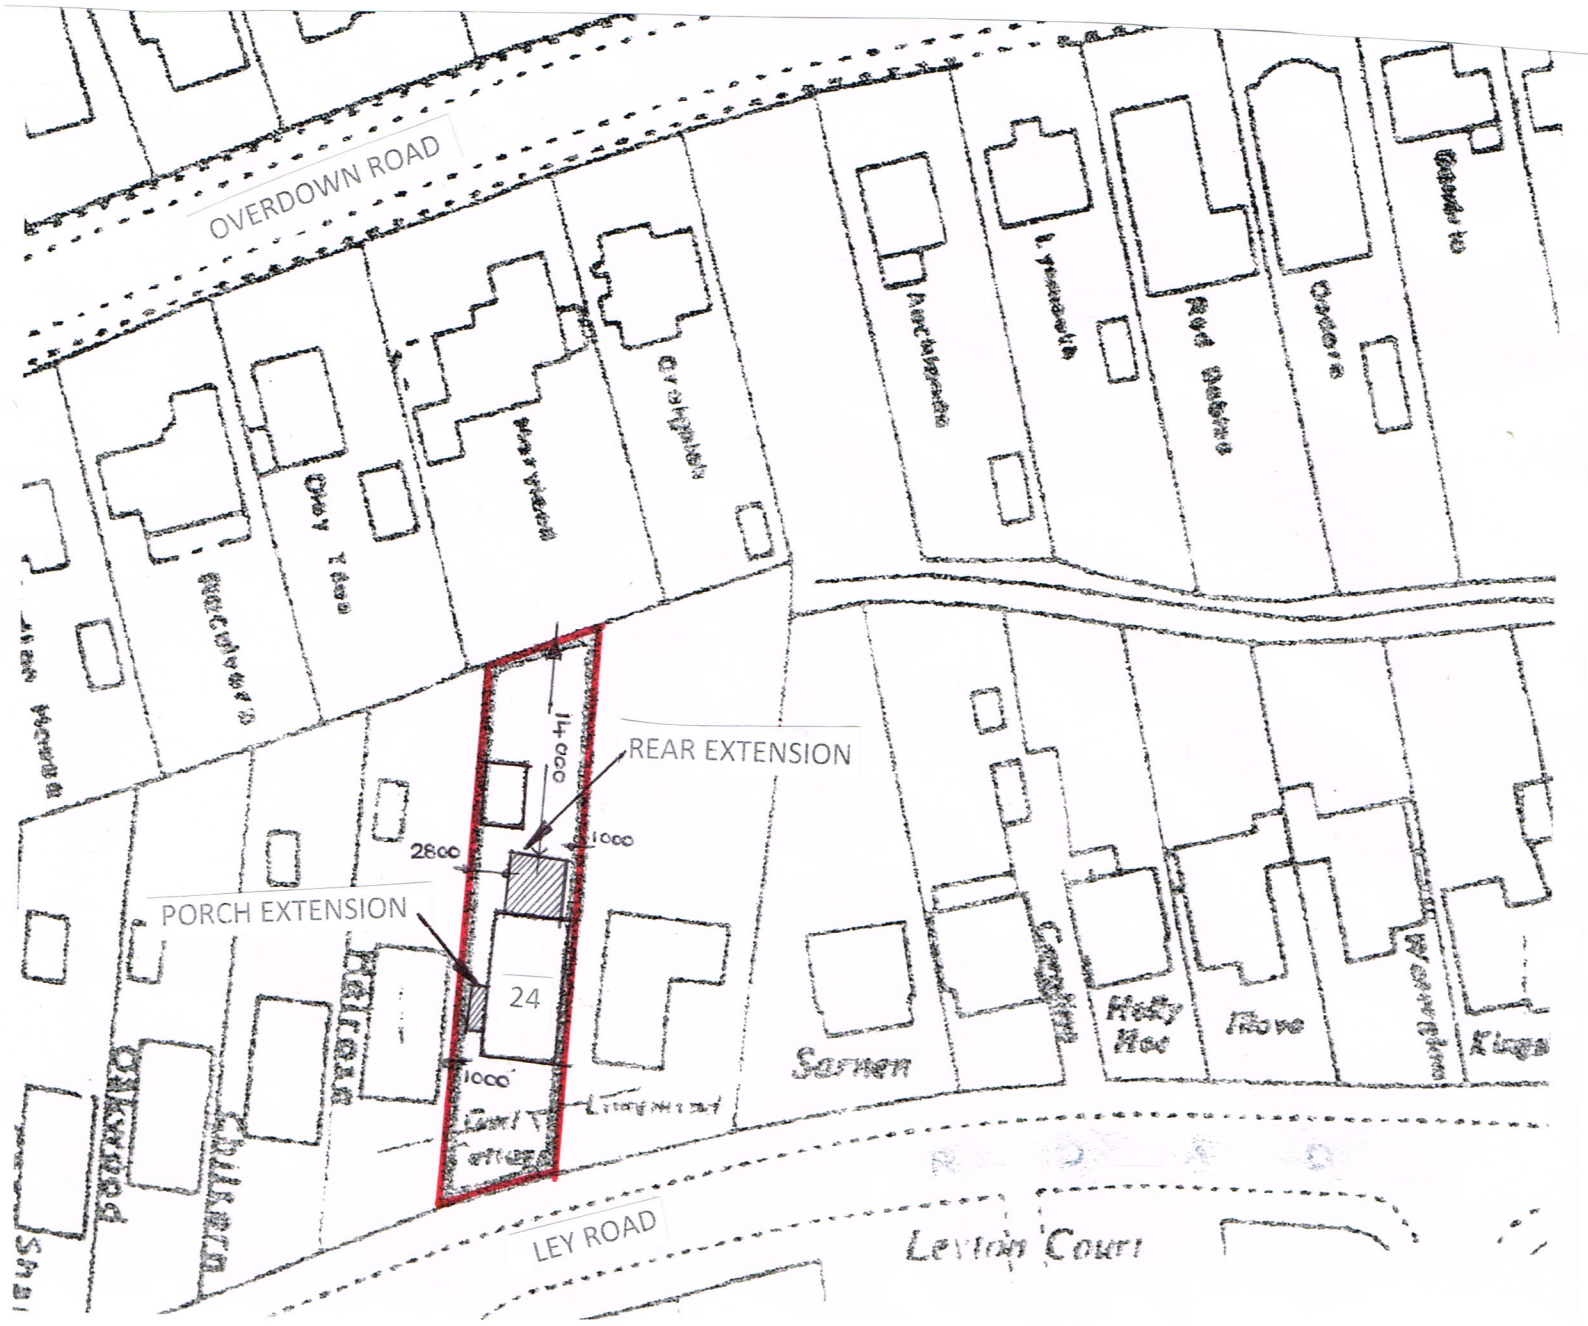

SITE PLAN 1:500

AMdesign
ARCHITECTURE DESIGN DEVELOPMENT
Leeza Aldis-Hobbs ARB RIBA SPAB
Mob: 07756 329400
e-mail: leeza@amdesignltd.co.uk

PROJECT
24 LEY ROAD
FELPHAM
WEST SUSSEX
PO22
PROJECT STAGE
PLANNING

DRAWING
SITE PLAN
LOCATION PLAN
DRAWING No 117/01
REVISION

SCALE 1:1250 1:500 DRAWN LA
DATE AUGUST 2014 CHECKED

LETTER	REVISION	DATE

This scheme is subject to town planning and all other necessary consents. All dimesions and levels to be checked on site. This drawing is to be read in conjunction with other relevant drawings and documents. Report all discrepancies to the Architect before work commences. AM Design is the trading name of AM Design Ltd © AM Design Ltd. All rights reserved.