


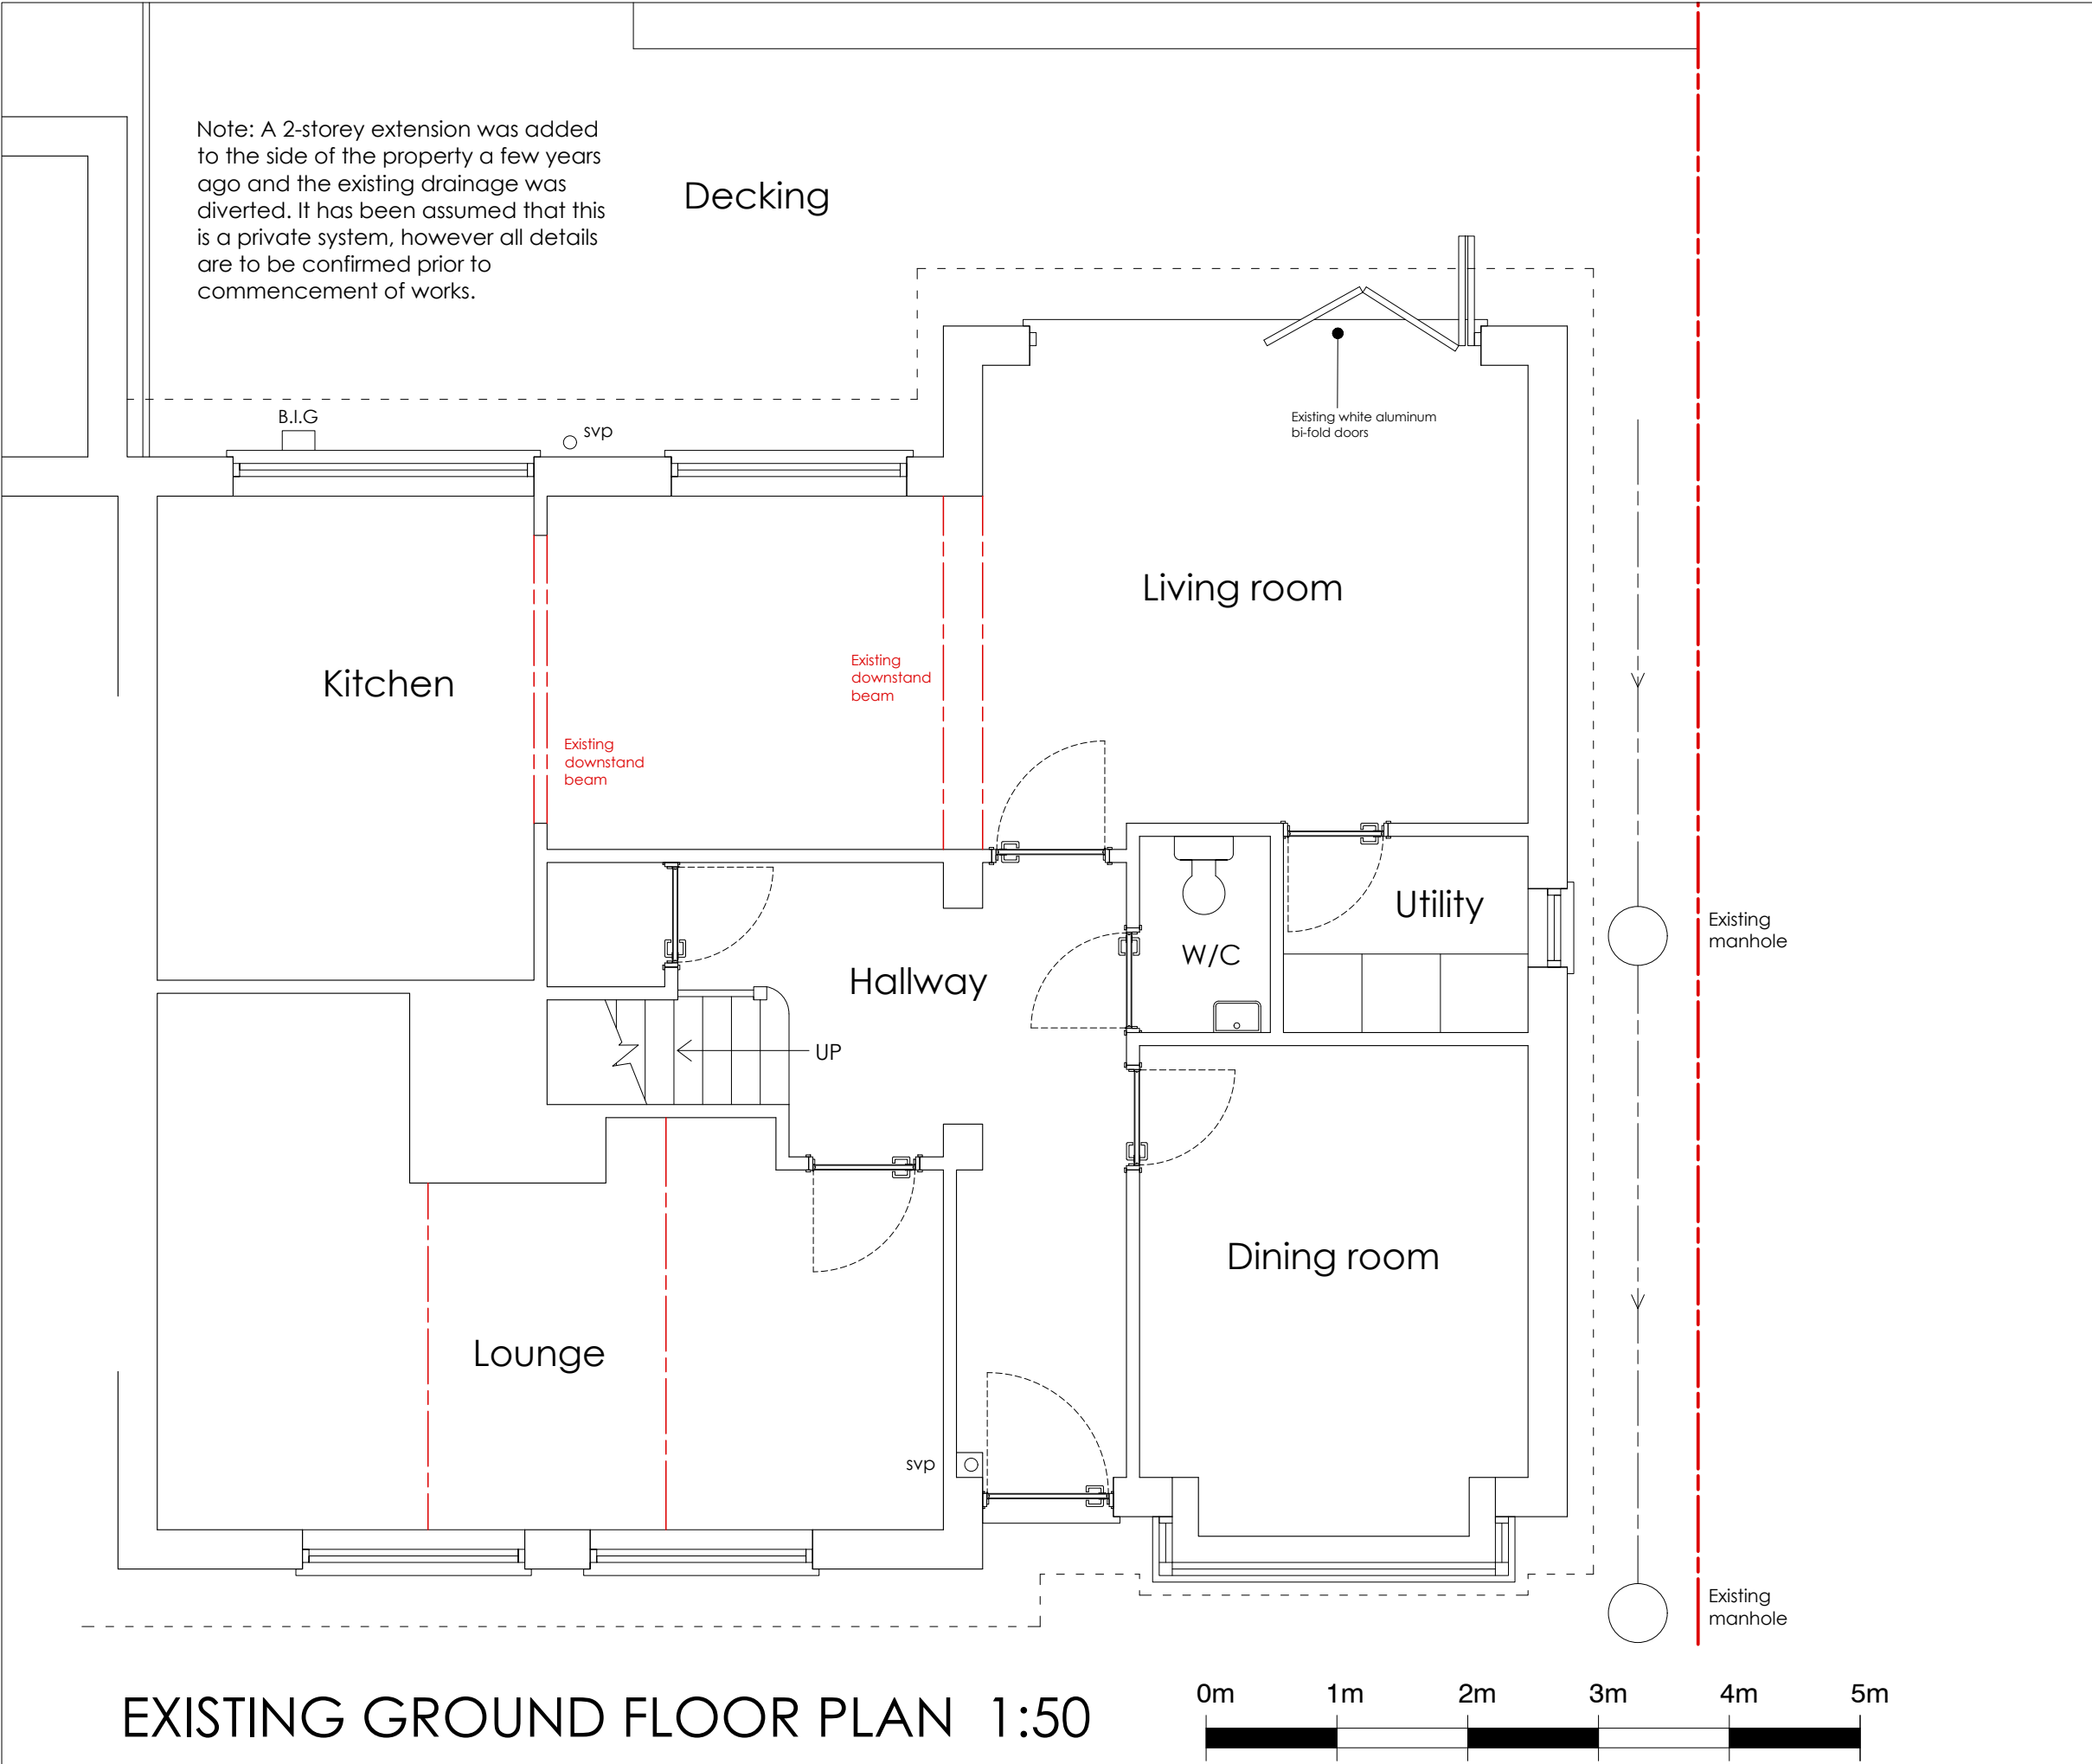

ama

architectural &
quantity
surveying
services

atterbury moore associates

Unit 1 Gosling Croft Business Park
Long Furlong
Clapham Worthing
West Sussex BN13 3UT

01903 871131
carl@atterburymoore.co.uk

Client:

Address of Works:

7 Roundle Square
Bognor Regis
West Sussex
PO22 8LA

Drawing Title:

Proposed Rear Extension
Permitted Development Issue

Paper Size:

A3

Date:

June, 2020

Job Number:

AR-147

Drawing Number:

01

Revision:

Revision

General Notes:

1: Do not scale from these drawings (unless for planning purposes).

2: Drawings to be read in conjunction with the structural calculations and the building notes provided.

3: The client/ contractor is advised to read the separate notes and the details provided in the structural calculations regarding the CDM regulations.

4: The property owner is reminded to serve a Party Wall Notice on any adjoining owner should they need to do so under the requirements of the Party Wall Act 1996.

5: No work should be undertaken until all consents (Planning and Building Control) have been received and approved in writing. Any work undertaken without consent is done so at the clients risk.

6: All dimensions to be checked on site prior to ordering any materials, kitchens or bathrooms.

7: All existing foundations and inlets taking any additional loads are to be exposed and agreed with the Building Control Officer.

Revision	Date	Amendment