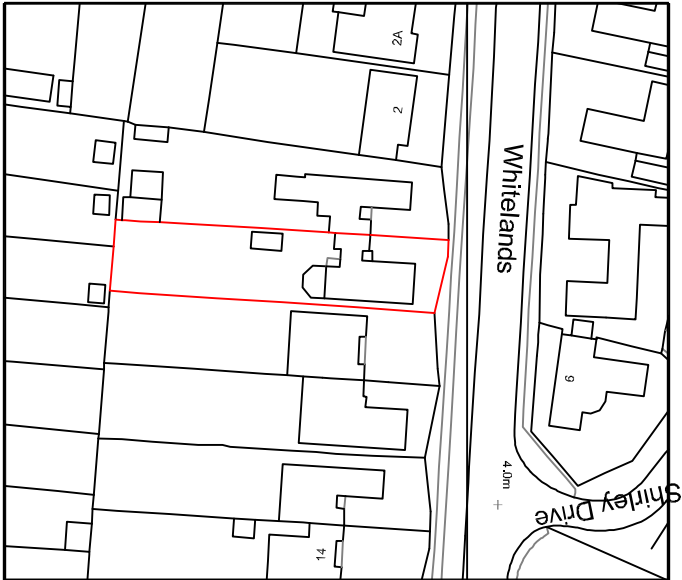


Your Home Plans Ltd Chichester Enterprise Centre Terminus Road, Chichester, PO19 8TX 01243 963247 june@yourhomeplans.co.uk		6 Whitelands Bognor Regis West Sussex PO22 8JF	
Location Map			
Project Number: 6WH/1-19		Drawing No:	
Date: 28th June 2019		L01	
Drawn By: Your Home Plans Ltd			
Checked By: JFG		Scale: 1:1250 A4	