


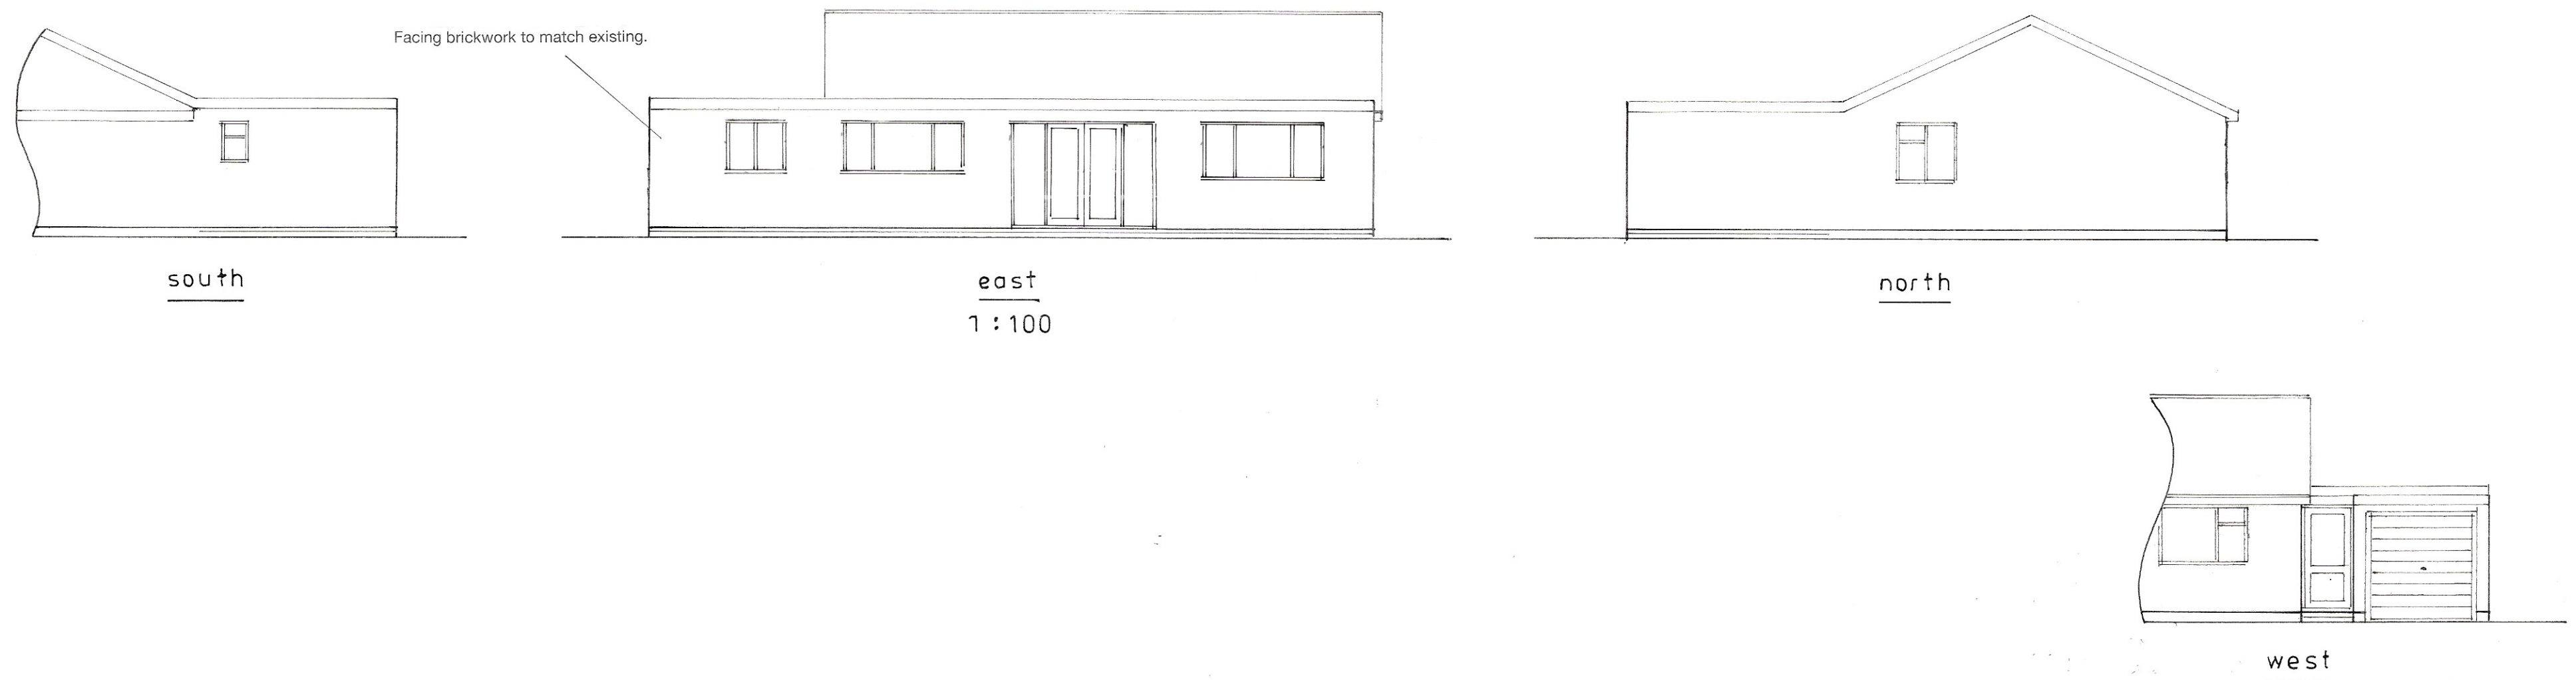

Proposed

PROPOSED SINGLE STOREY EXTENSION AT 19, WORDSWORTH GARDENS, FELPHAM
FOR MRS. C. BADGER-CLARK AND MR. M. TAFT.

sheet 2 of 3

Bryan Butcher
Rainbow Cottage
Nyetimber Lane
Bognor Regis PO21 3JX
01243 266871
07973 233442
bryan.butcher@btinternet.com
www.bryanbutcher.com