




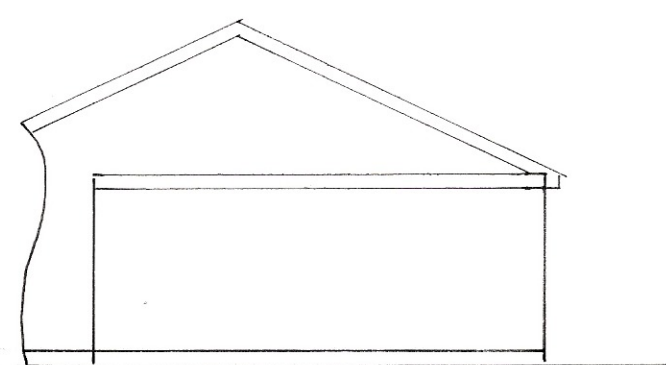


south

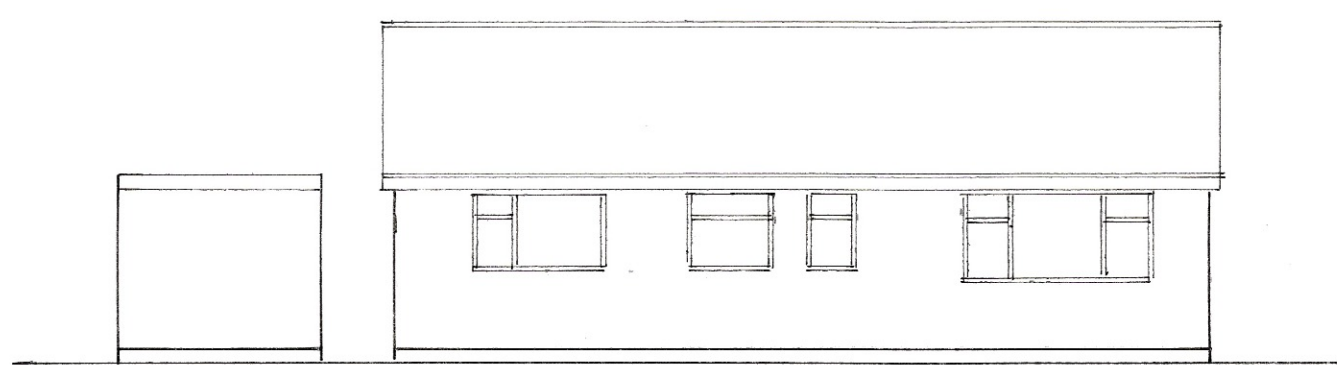


east

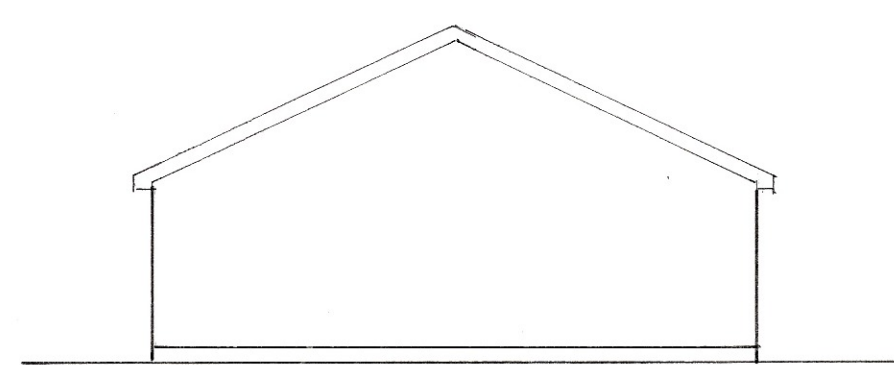


north

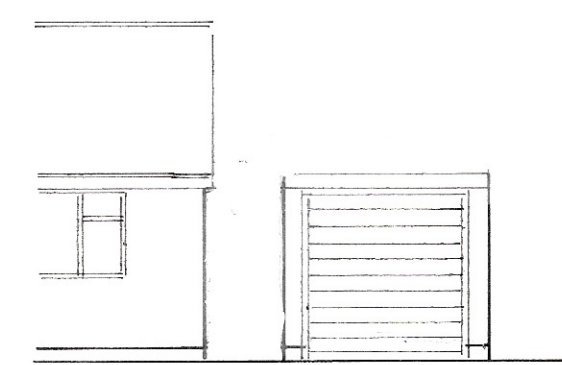


west

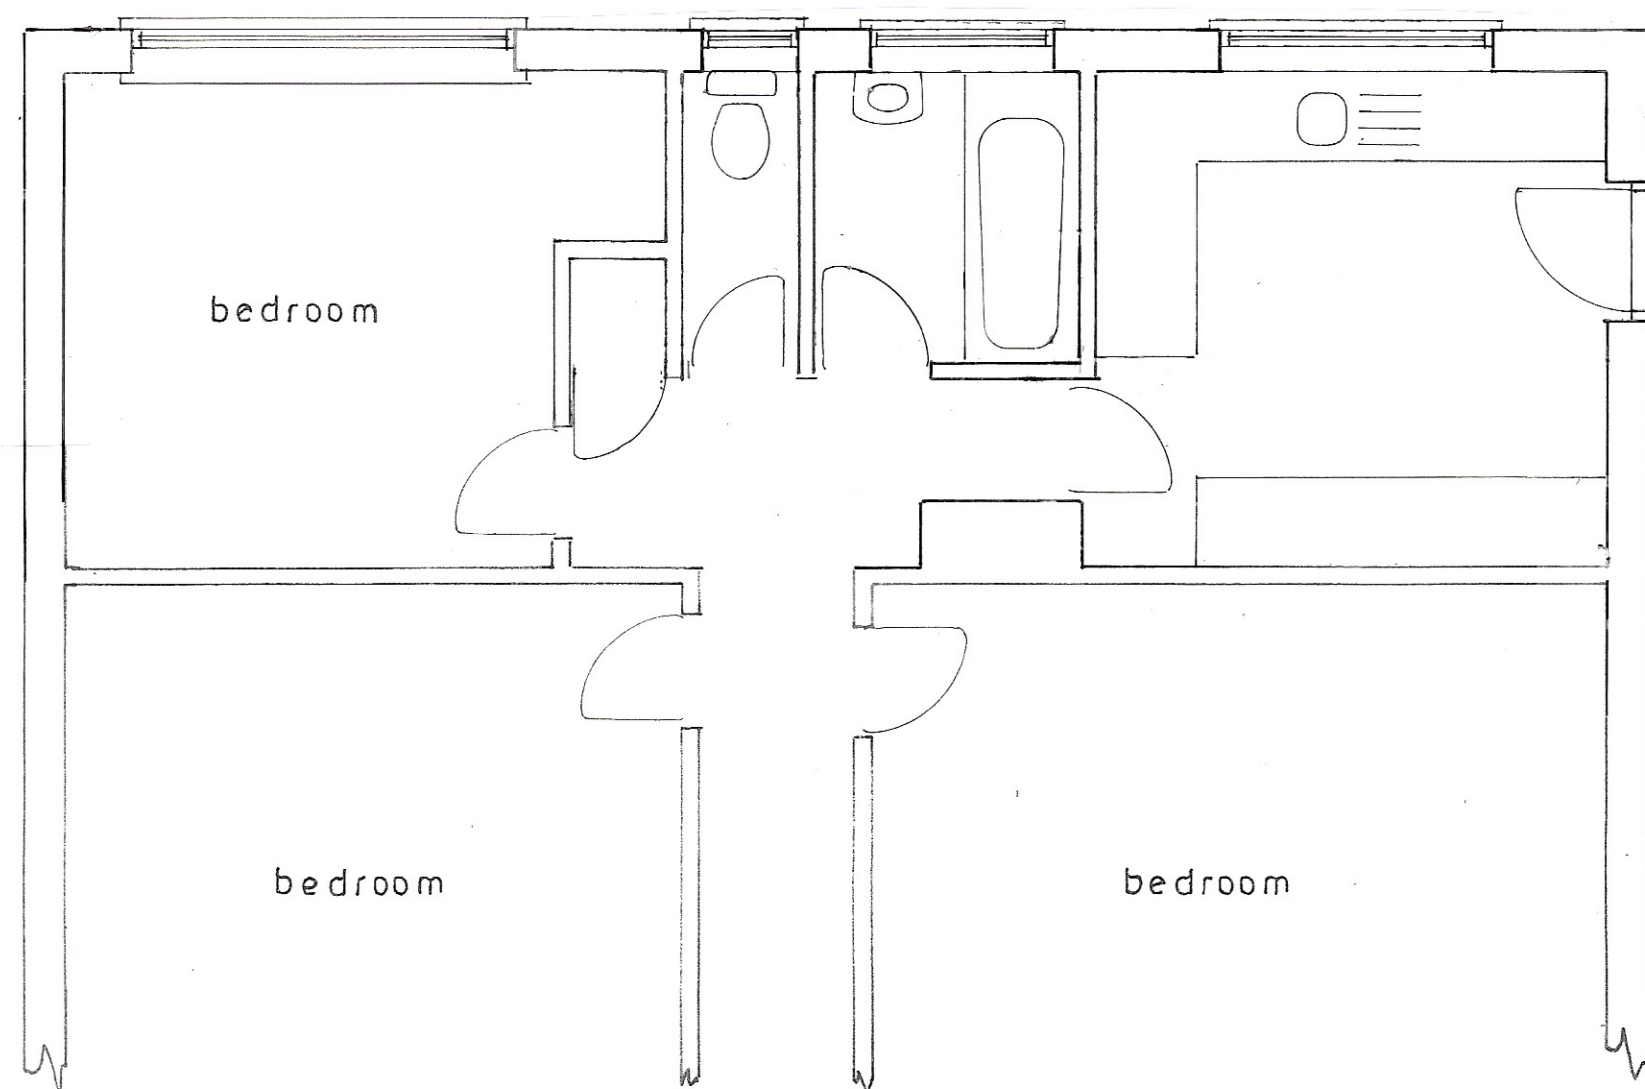


Plan
1 : 50

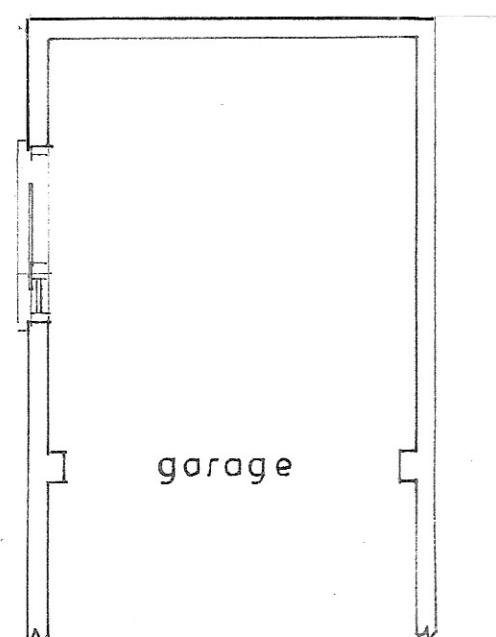

garage

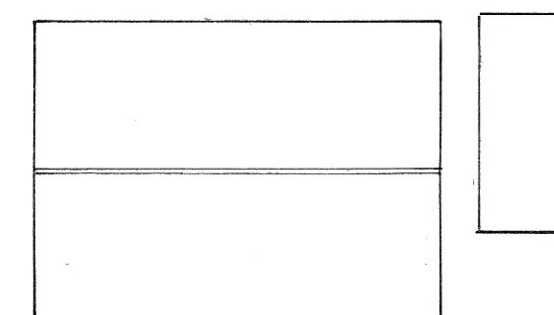

roof plan
1 : 200

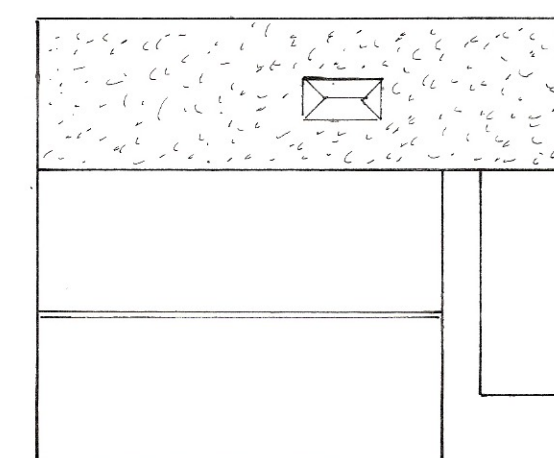

Existing

PROPOSED SINGLE STOREY EXTENSION AT 19, WORDSWORTH GARDENS, FELPHAM
FOR MRS.C. BADGER-CLARK AND MR.M.TAFT.

sheet 3 of 3

Bryan Butcher
Rainbow Cottage
Nyetimber Lane
Bognor Regis PO21 3JX
01243 266871
07973 233442
bryan.butcher@btinternet.com
www.bryanbutcher.com