


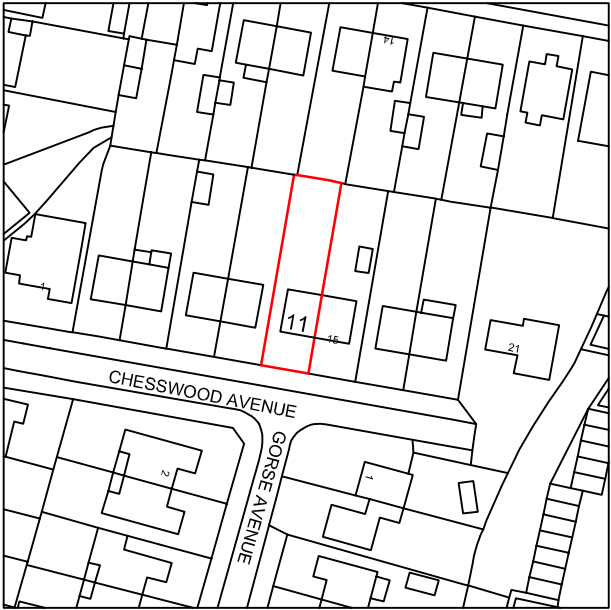

Technical Drawings Ltd Drop Anchor, Drift Lane, Bosham, West Sussex, PO18 8PP Tel: 01243 572414 info@loftconversionplansuk.co.uk		Mr D Sawyer 11 Chesswood Avenue Felpham West Sussex PO22 6AX	
Location Map			
Project Number: 3CHE-13		Drawing No: Location Map	
Date: 20th August 2013			
Drawn By: Technical Drawings Ltd			
Checked By: JEG		Scale: 1:1250 A4	