


Fibre Cement Slate Tiles or equivalent to match existing on 25x38mm sw treated battens on breathable membrane felt on 200x50 Roofloists @ 400 Centres with 150mm Celotex between joists with 15mm Celotex & 12.5mm Plasterboard to the underside.

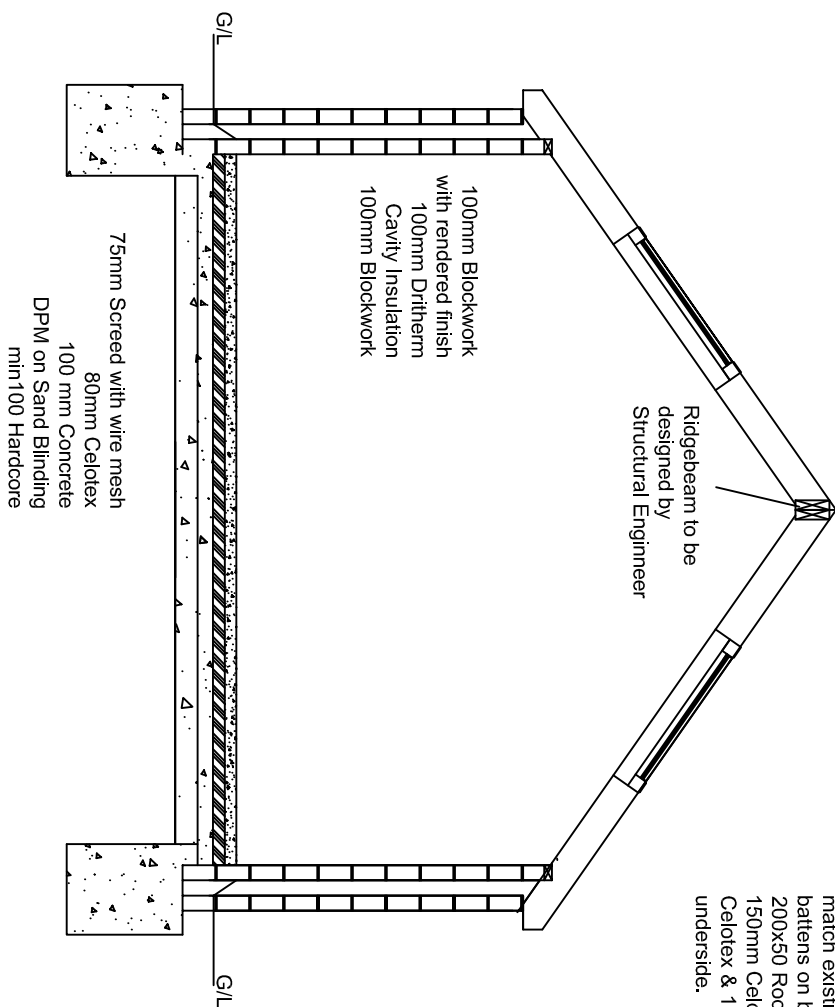

Project 12 Flansham Lane, Felpham,

Drawing Title Sectional Detail

Status Building Reg's

Scale 1:50 Date 20th May 2018

Job No. Apr-01-18

Drawn By AJS

Drawing No. 4

Revision

THIS DRAWING IS SUBJECT TO COPYRIGHT AND SHOULD THEREFORE NOT BE REPRODUCED WITHOUT PRIOR CONSENT OF AJS DESIGN SOLUTIONS.

AJS DESIGN SOLUTIONS
80 Whyke Lane Chichester
West Sussex PO19 7PD
T: 07834 316 010
E: enquiries@ajsdesignsolutions.co.uk