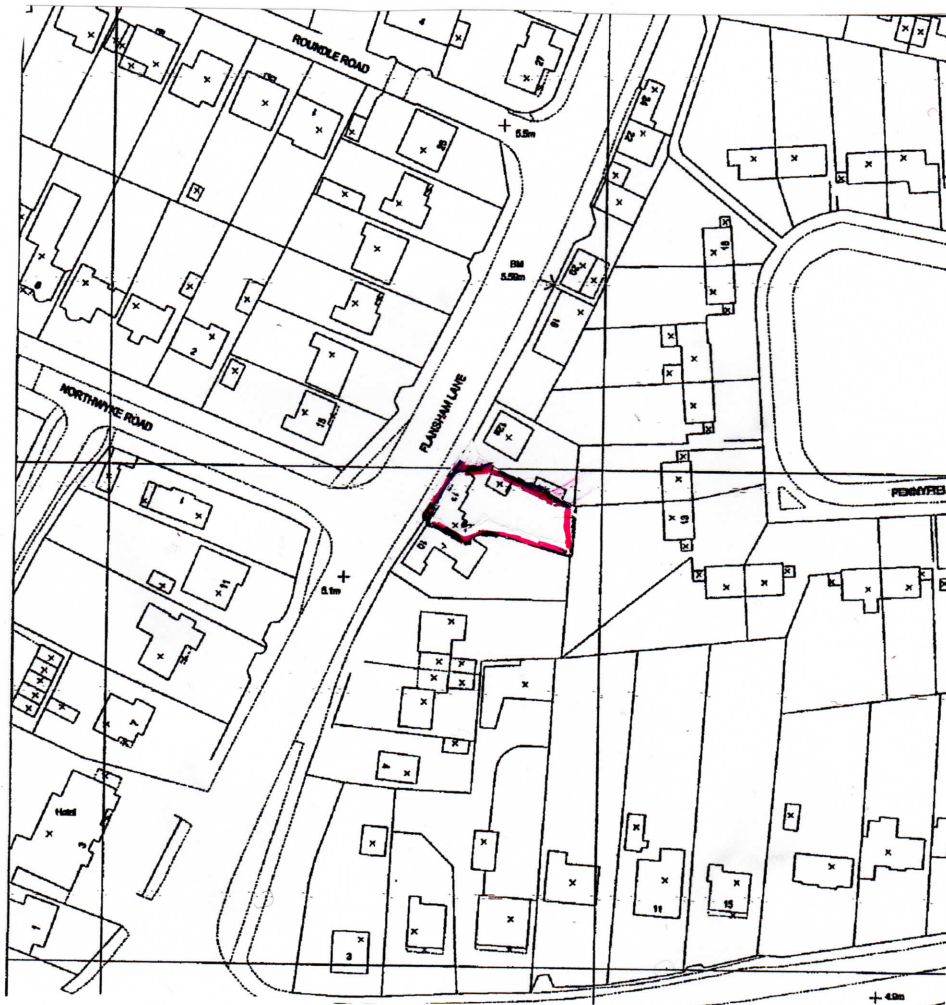


AJS DESIGN SOLUTIONS
80 Whyke Lane Chichester
West Sussex PO19 7PD
T: 07834 316 010
E: enquiries@ajsdesignsolutions.co.uk

Project 12 Flansham Lane, Felpham, Bognor Regis

Drawing Title Proposed Location Plan

Job No. Apr-01-18

Drawn By AJS

Status Planning & Building Reg's

Drawing No. 5

Revision

Scale 1:1250

Date 31 May 18

THIS DRAWING IS SUBJECT TO COPYRIGHT AND SHOULD THEREFORE NOT BE REPRODUCED WITHOUT PRIOR CONSENT OF AJS DESIGN SOLUTIONS.