




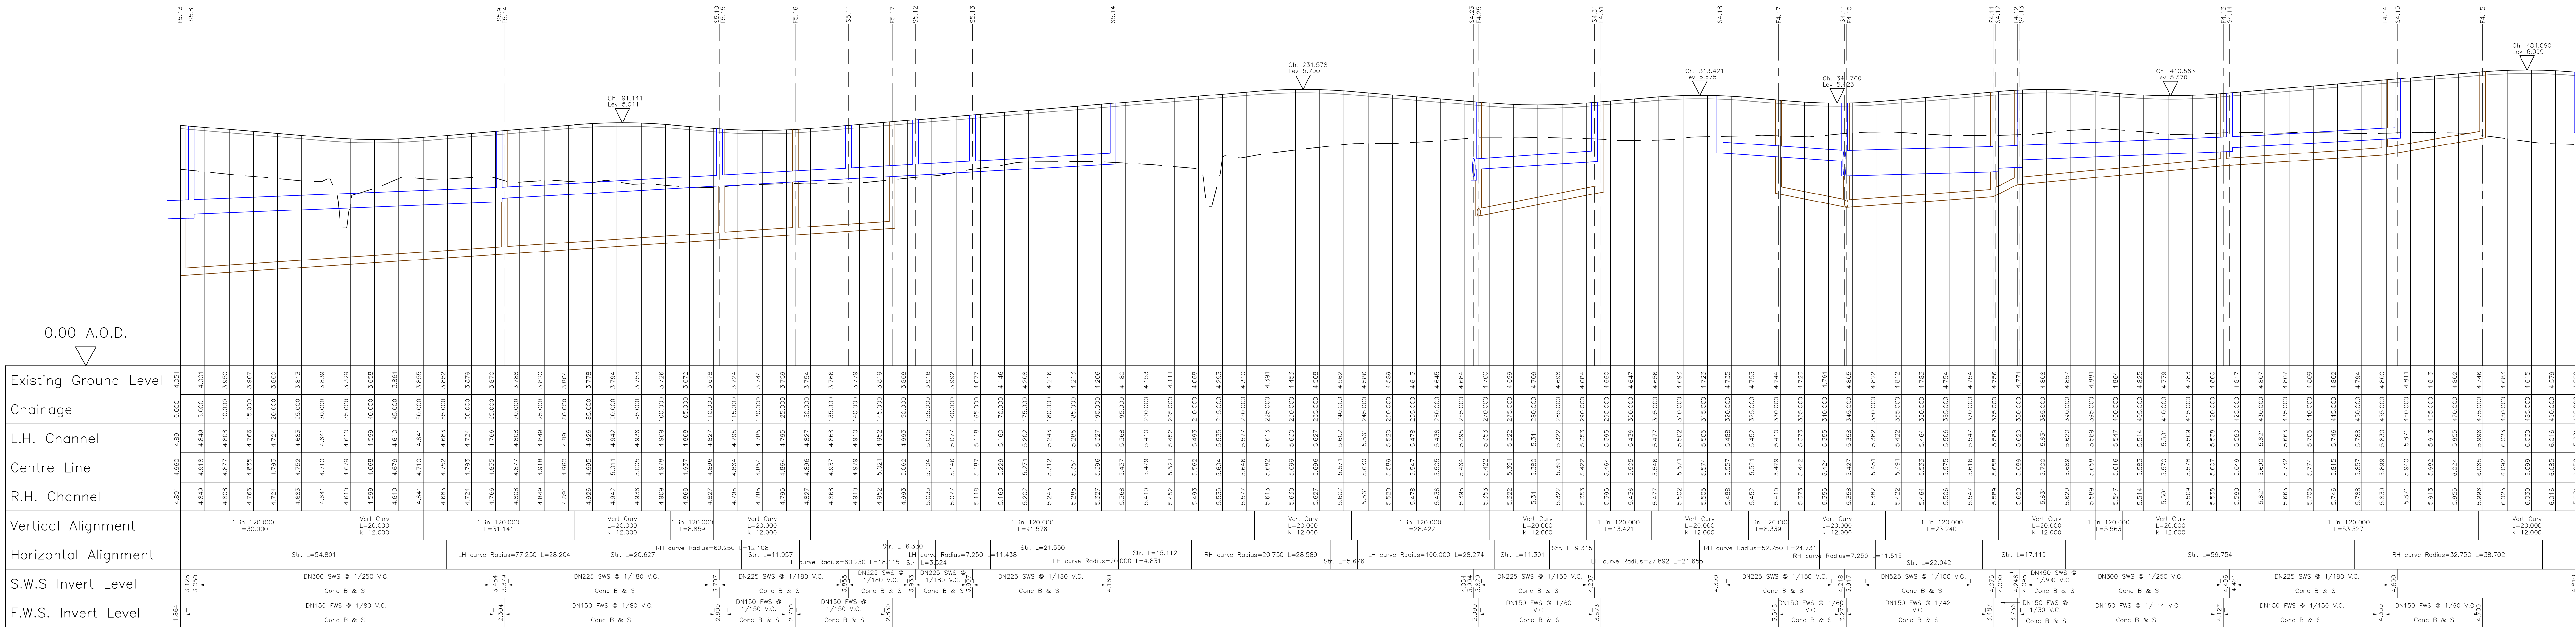


Road 23
Horiz. 1:500 Vert. 1:50

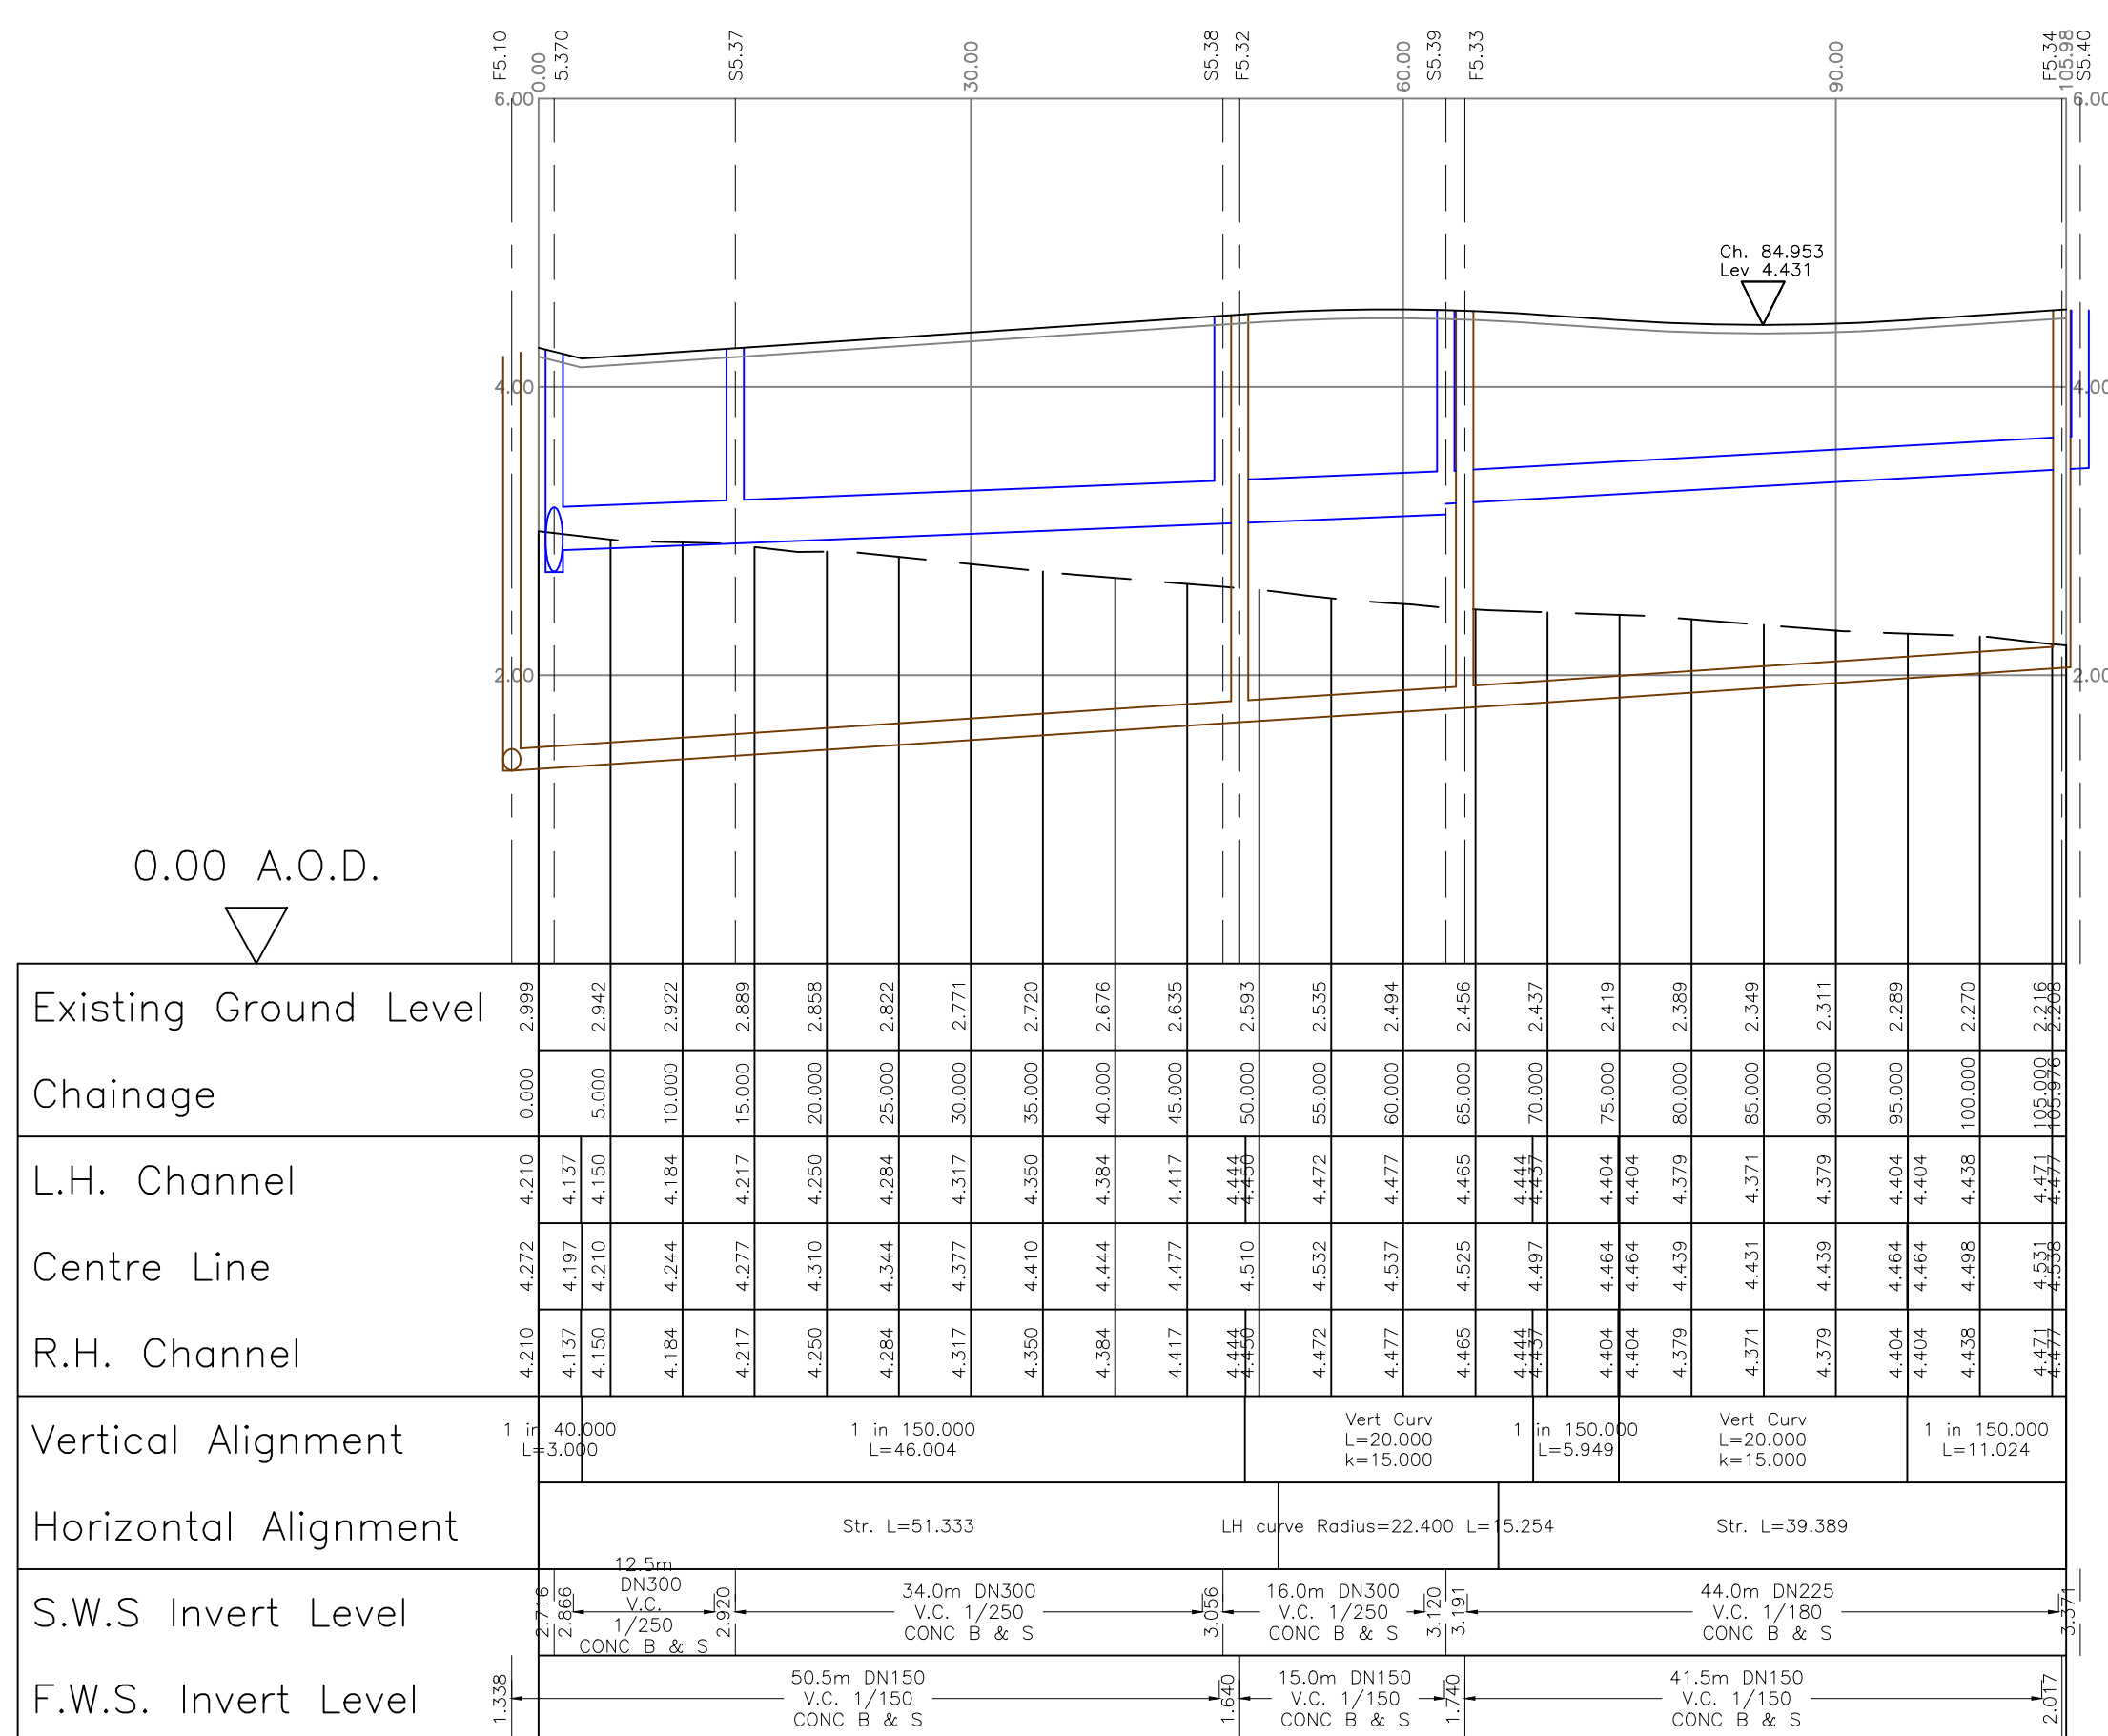


Road 25
Horiz. 1:500 Vert. 1:50

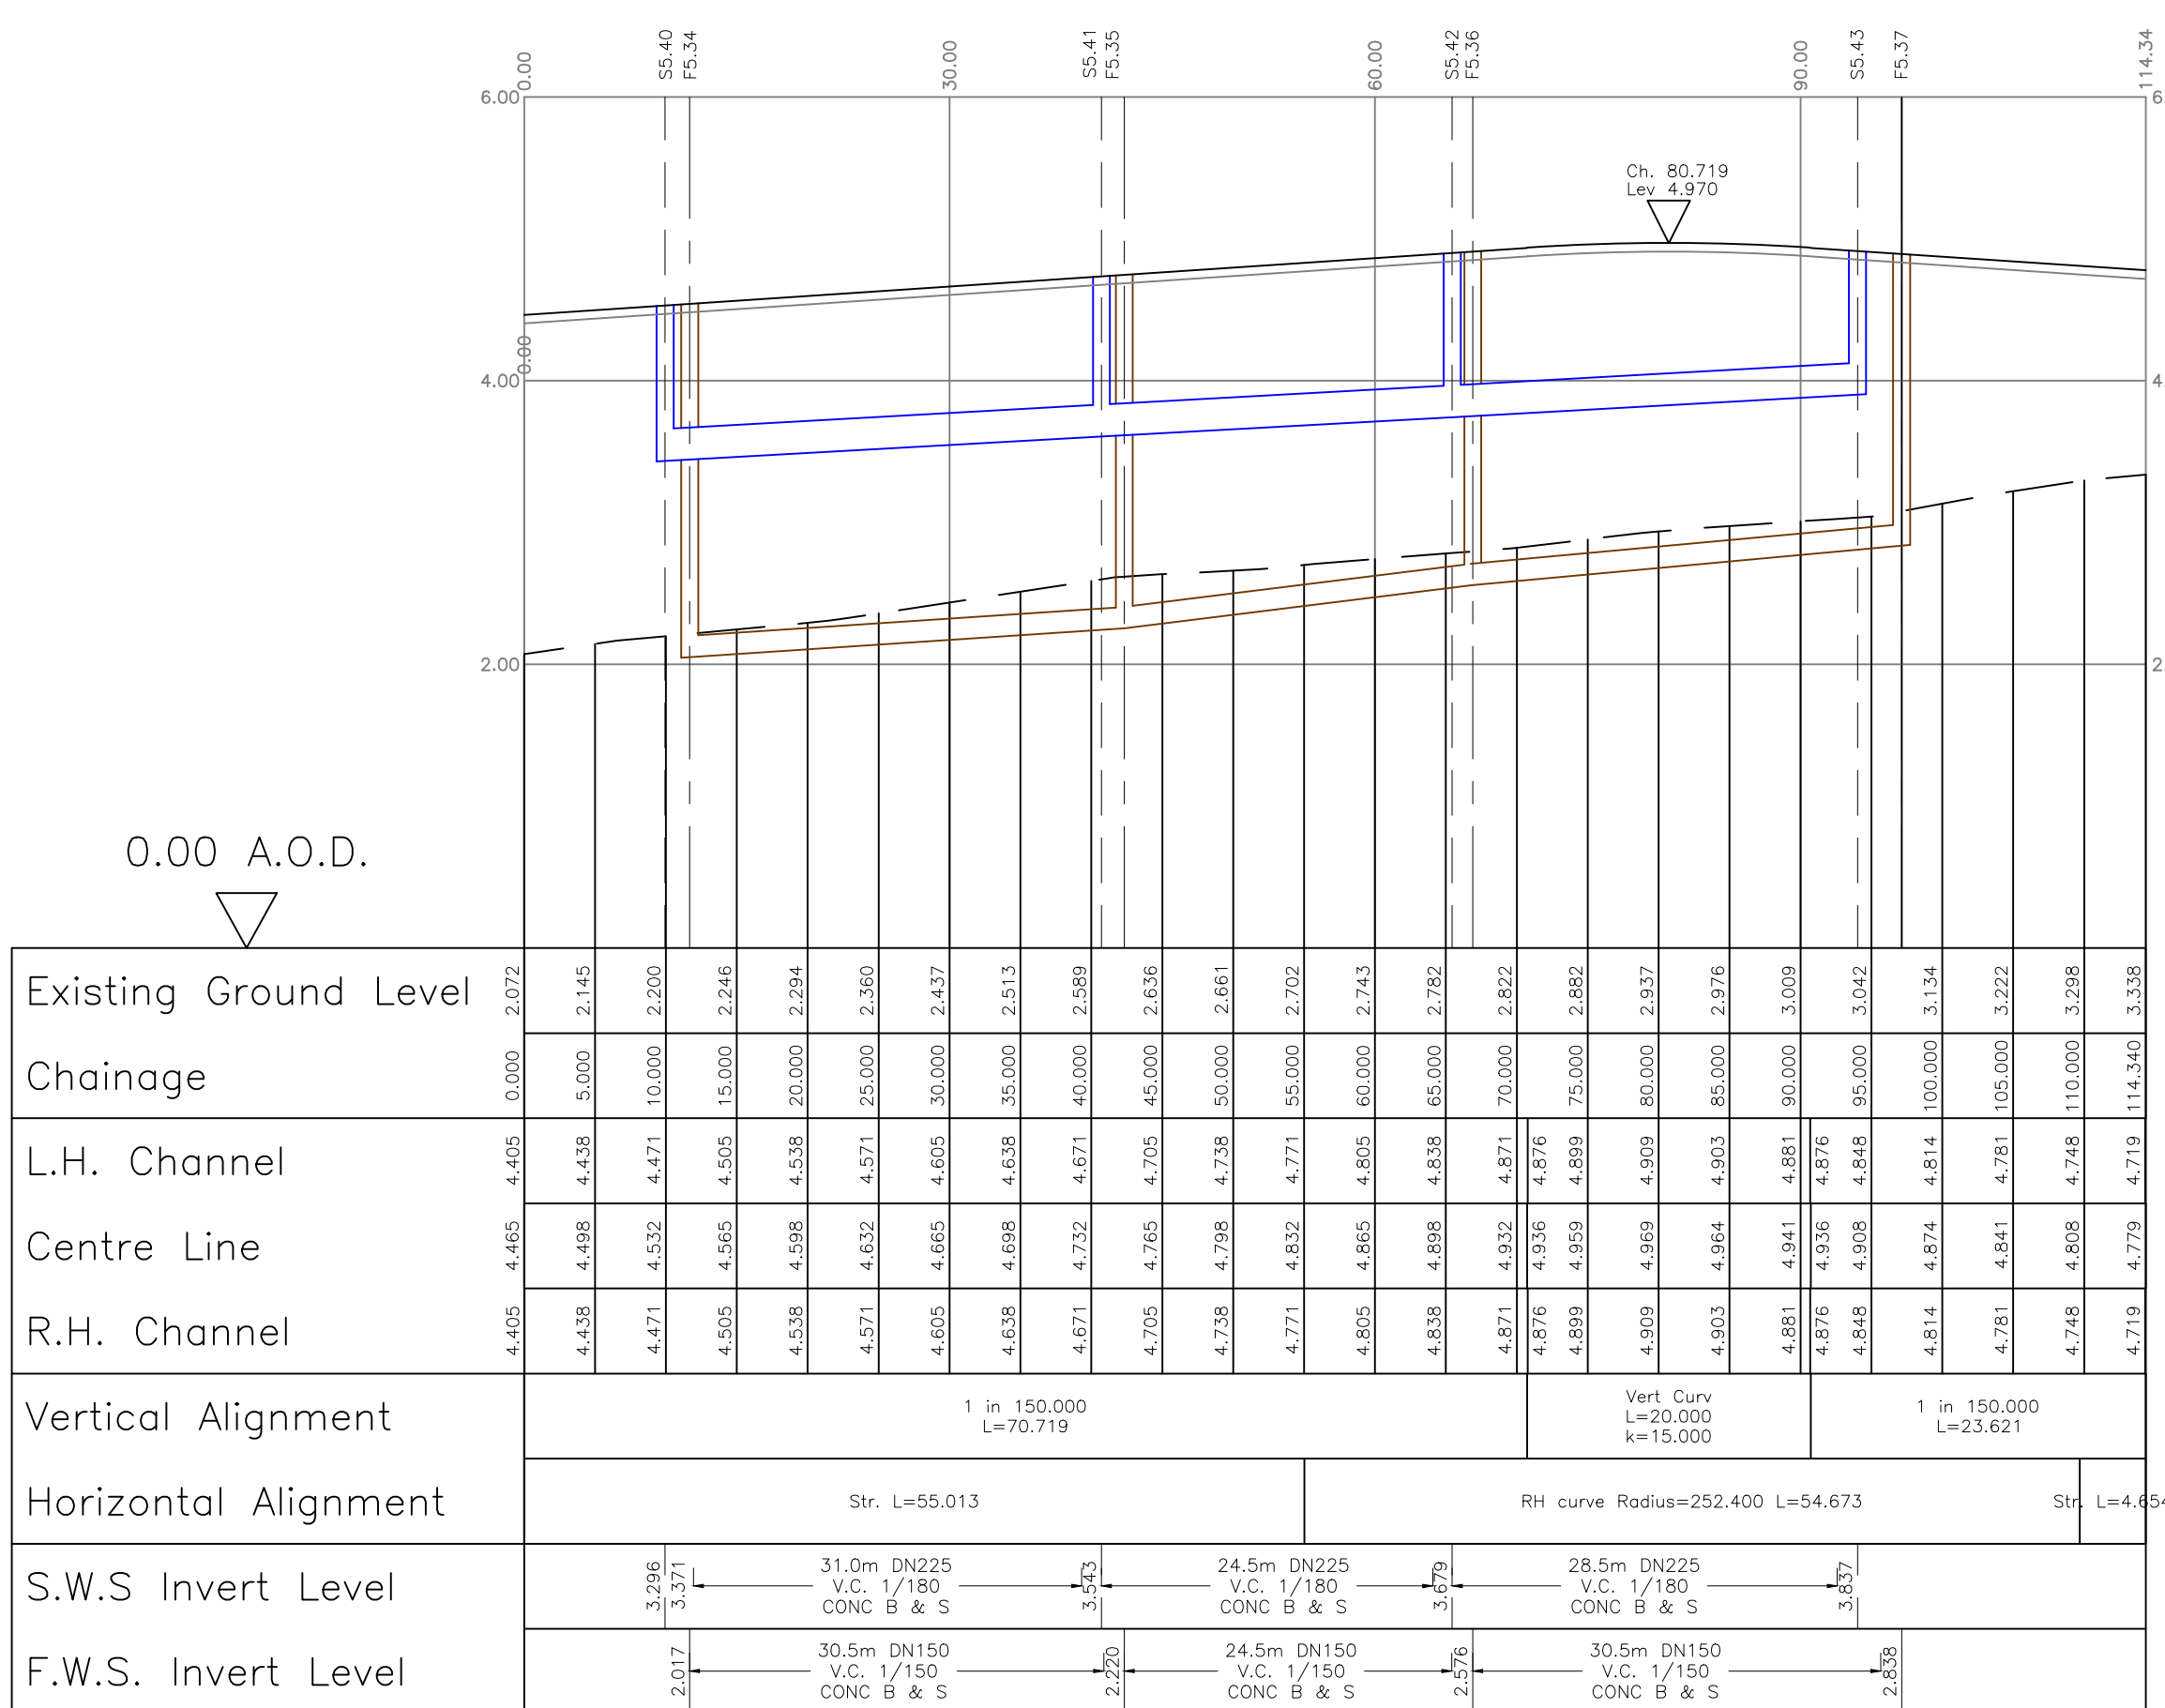

Road 25A
Horiz. 1:500 Vert. 1:50

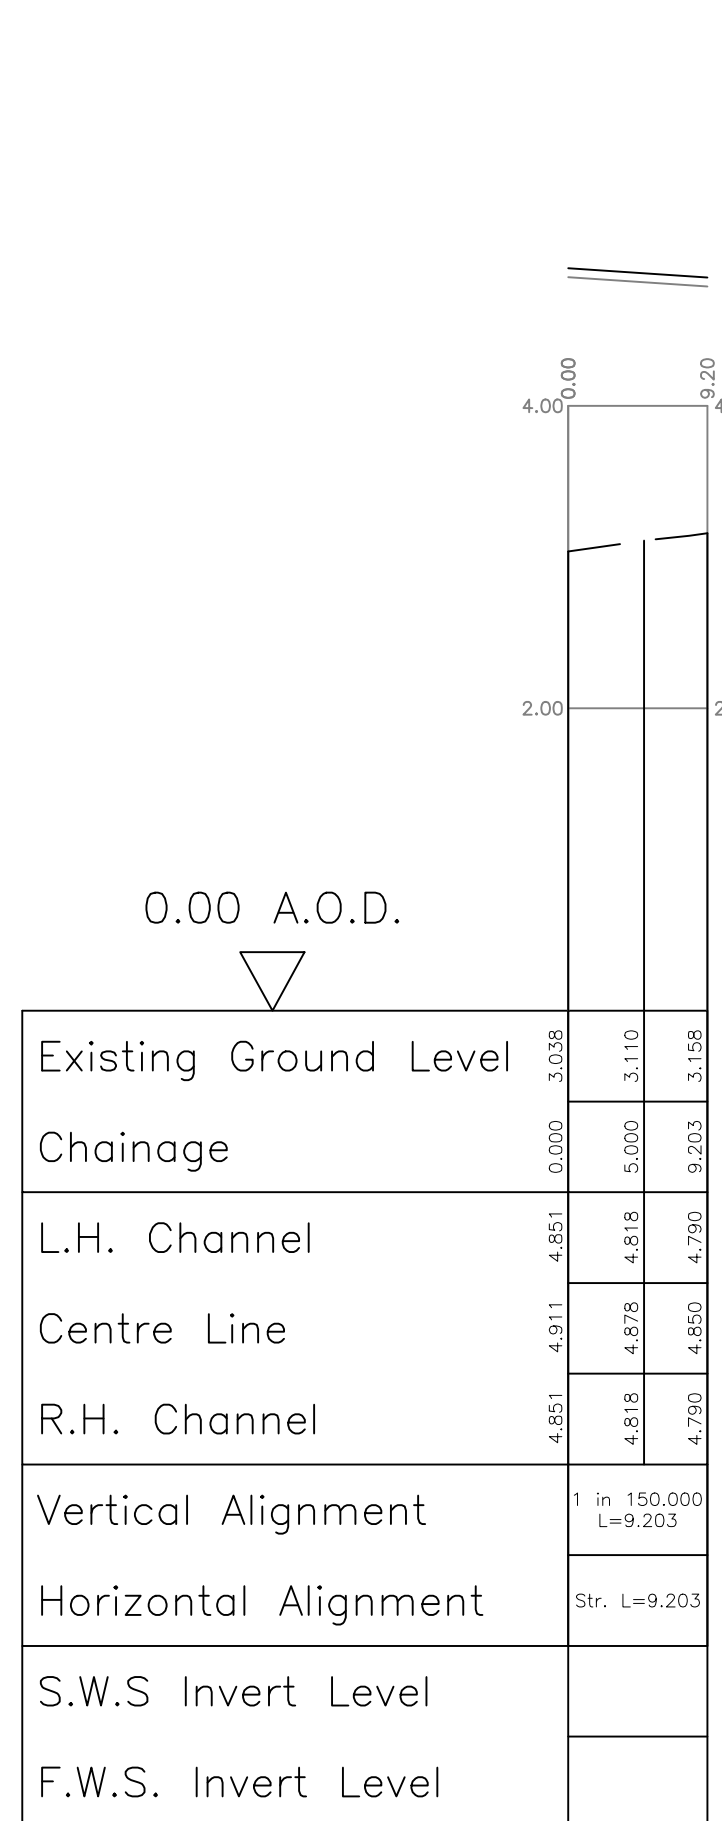

Road 25B
Horiz. 1:500 Vert. 1:50

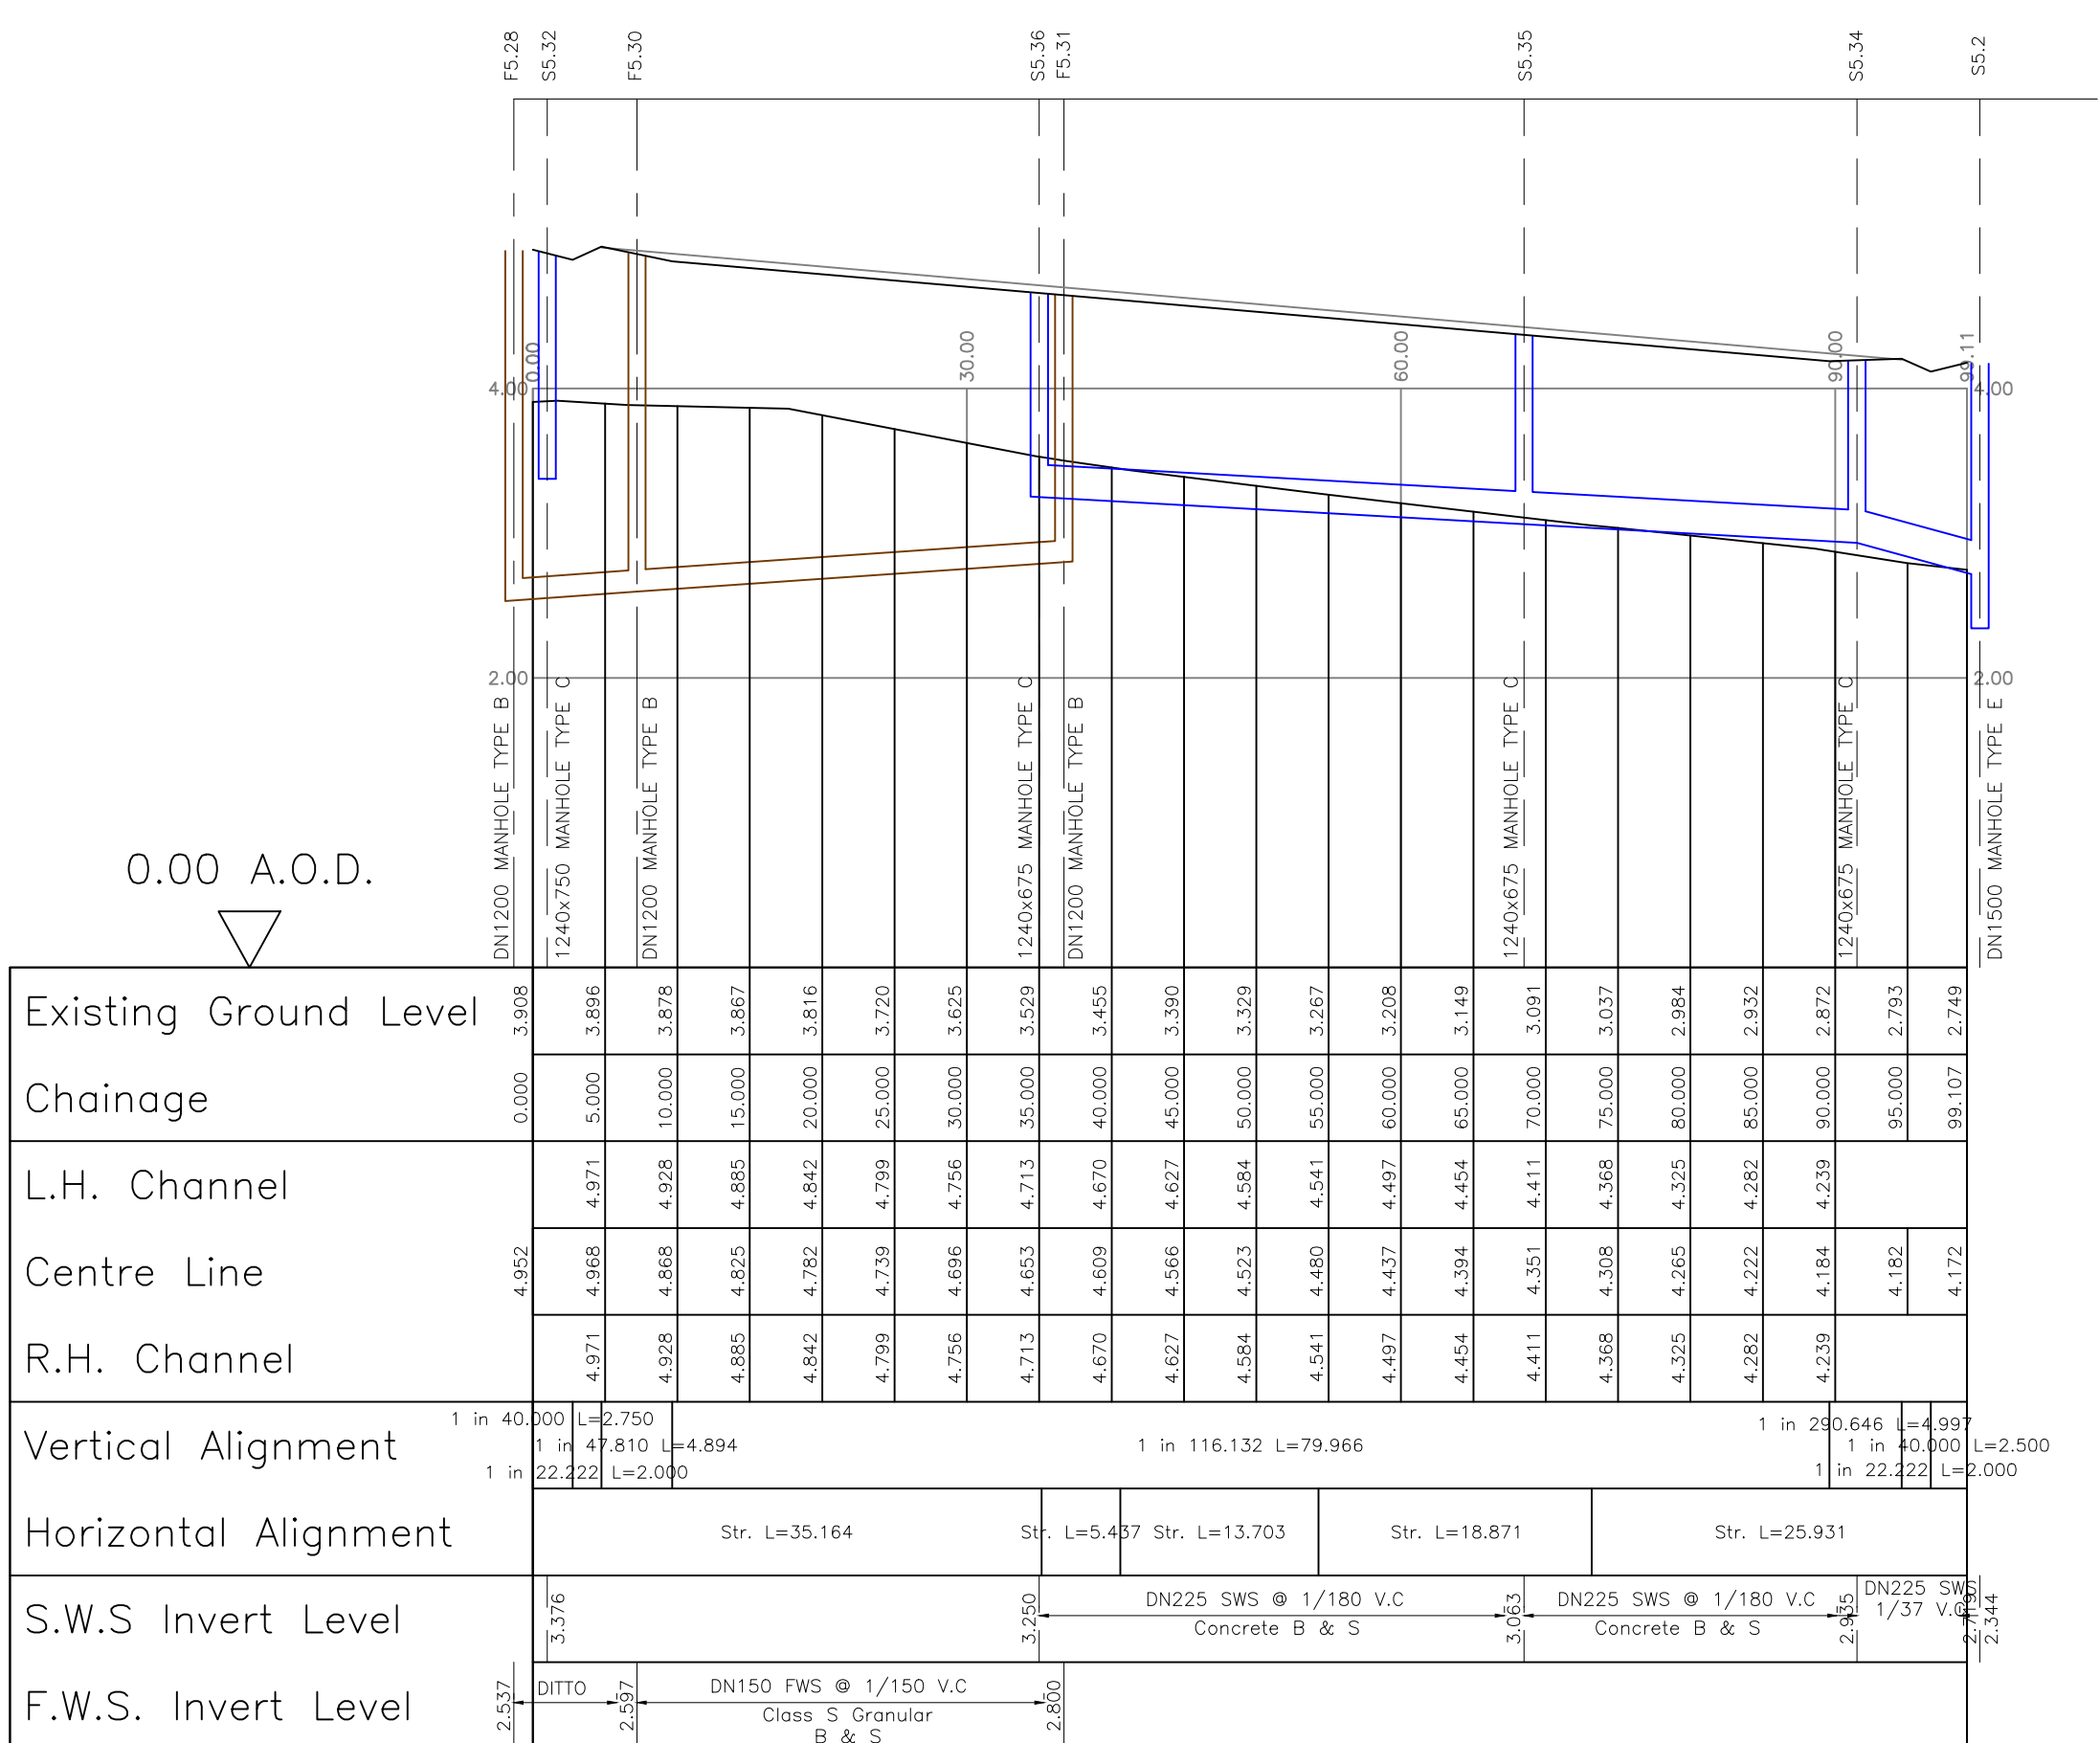

Access 1
Horiz. 1:500 Vert. 1:50

CONSTRUCTION

C	31.07.15	Construction Issue	HJS
B	05.03.14	Road 23 alignment updated to suit latest planning layout	HJS
A	03.02.11	Road levels and adoptable drainage amended.	
REV. No.	DATE	DESCRIPTION	INITIALS
Client			
Project			
Title			
Scale			
Date			
Drawing No.			
Rev			