



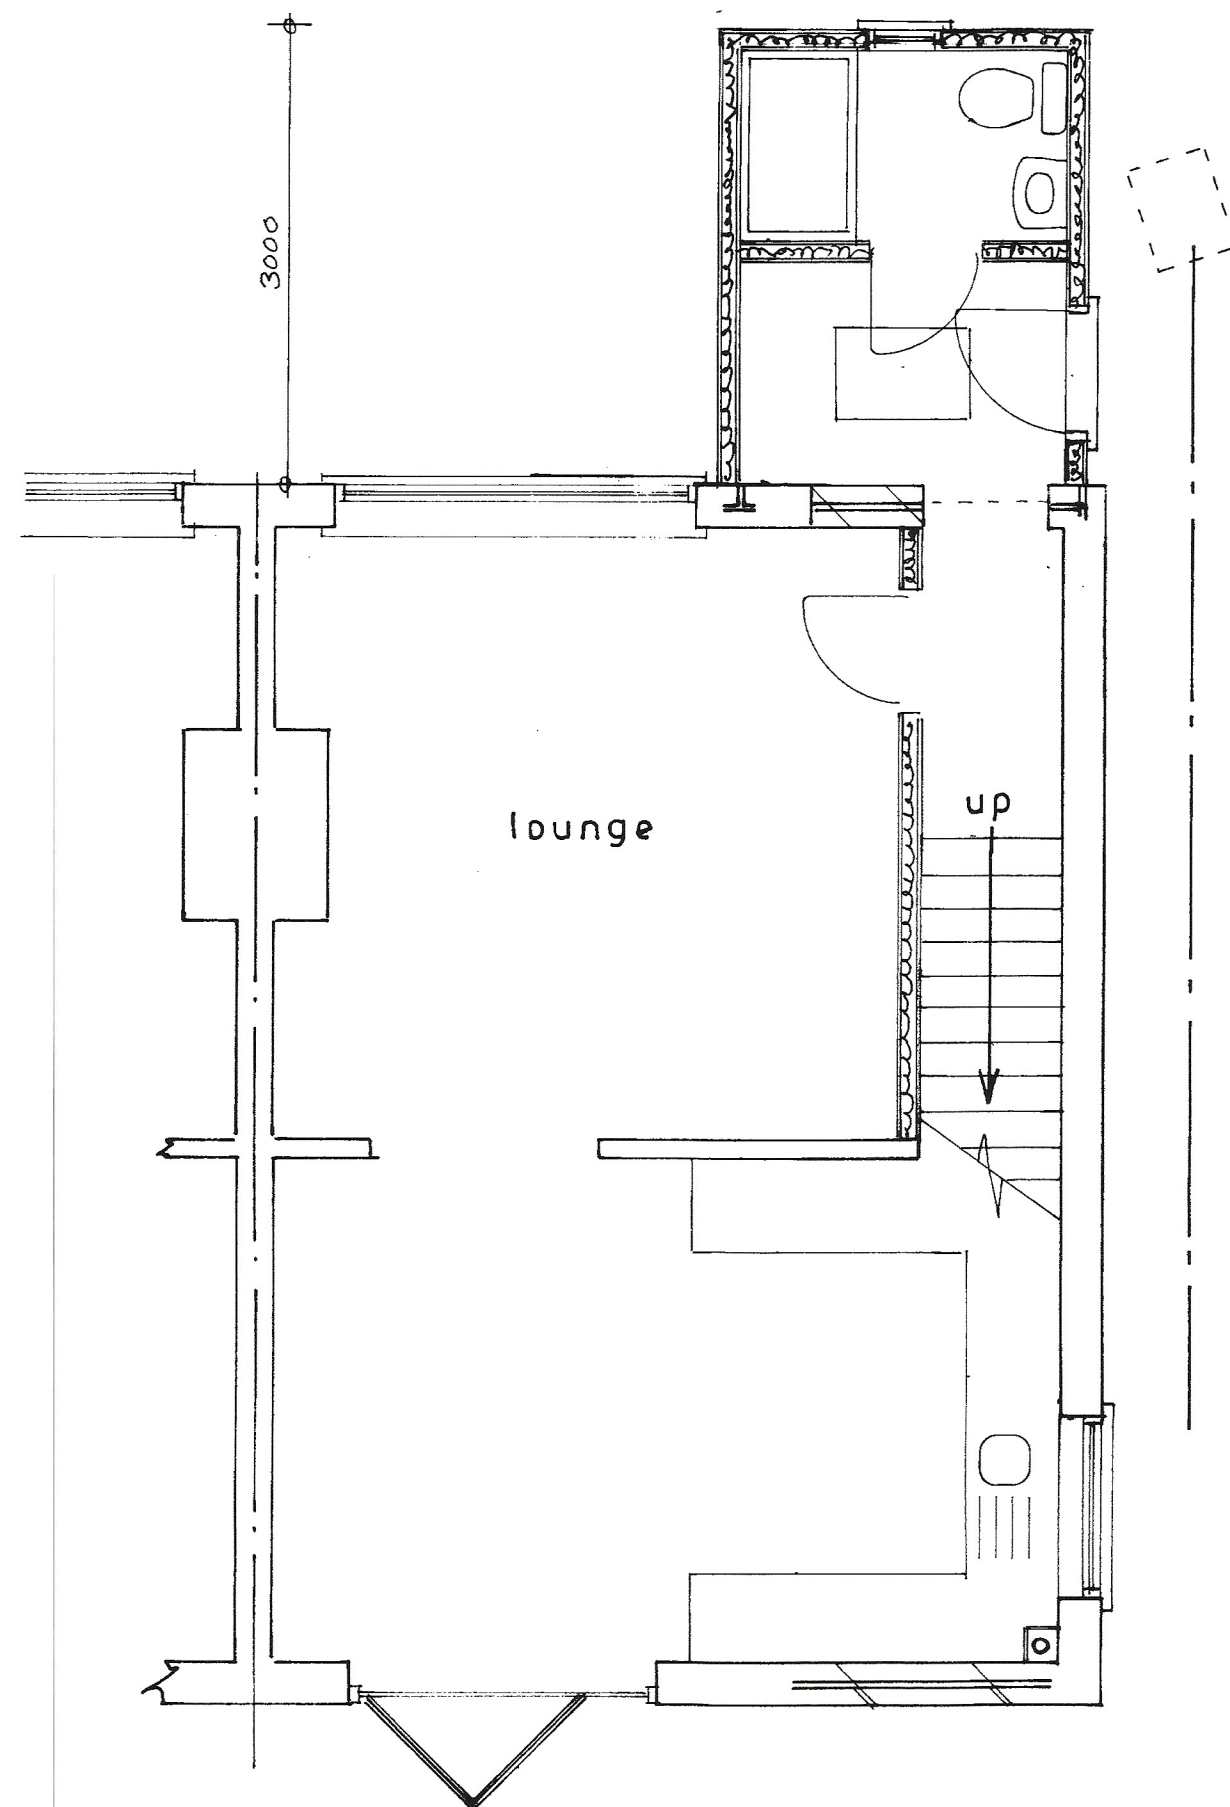

Ground floor plan
1 : 50

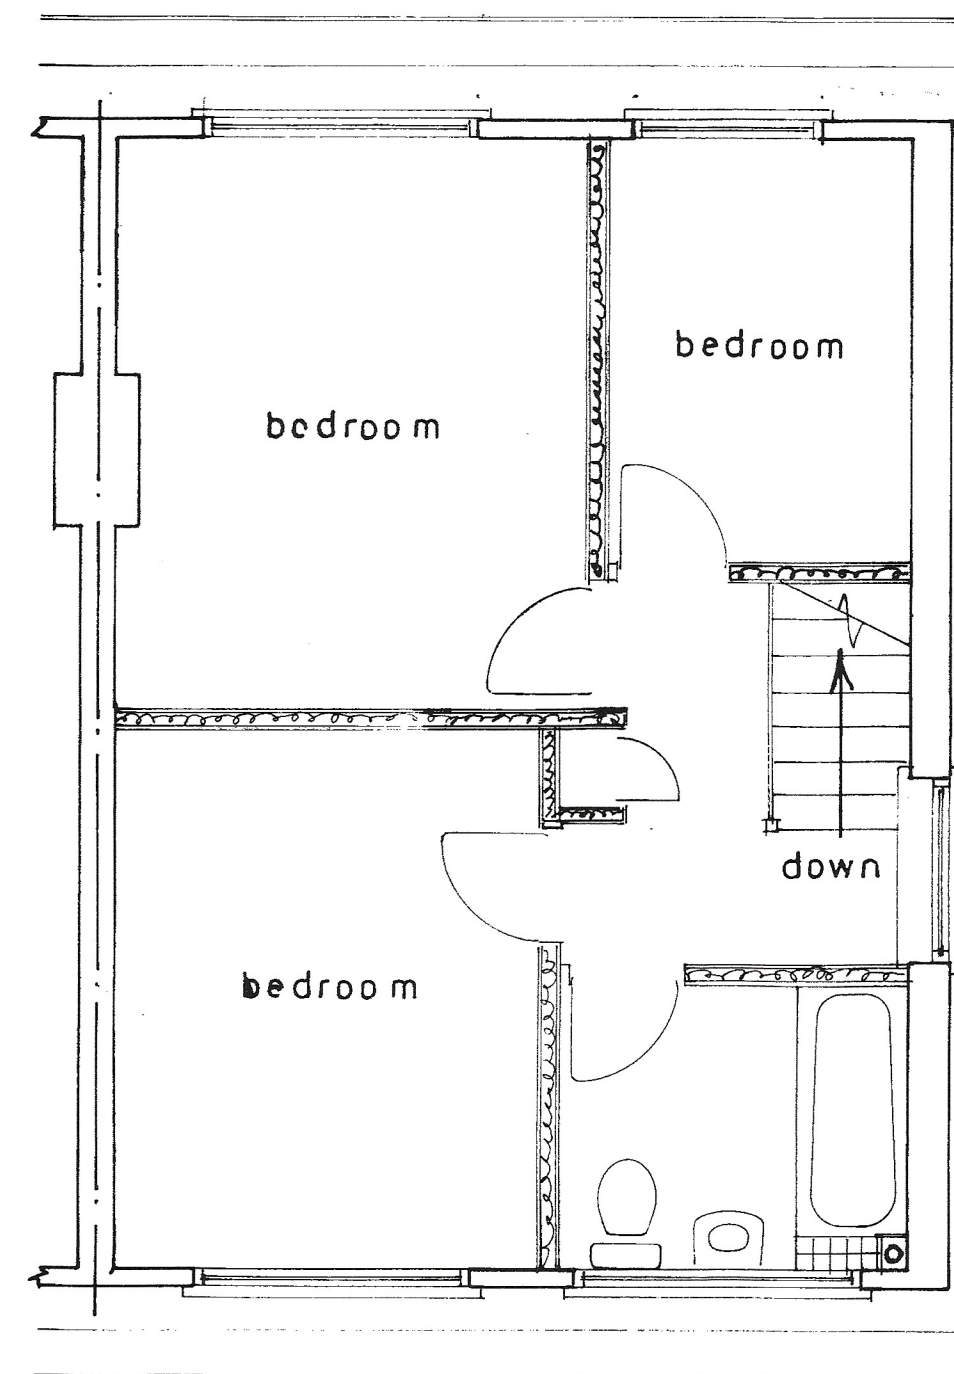

1st floor plan



location plan
1 : 1250



Ordnance Survey
Paper Map Copying
Licence No.
100056538

block plan
1 : 500

sheet 1 of 3

Proposed

PROPOSED SINGLE STOREY EXTENSION AND REPAIRS AT 17, GLYNDE CRESCENT, FELPHAM
FOR MR. & MRS. B. MATTHEWS.

Bryan Butcher
Rainbow Cottage
Nyetimber Lane
Bognor Regis PO21 3JX
01243 266871
07973 233442
bryan.butcher@btinternet.com
www.bryanbutcher.com