



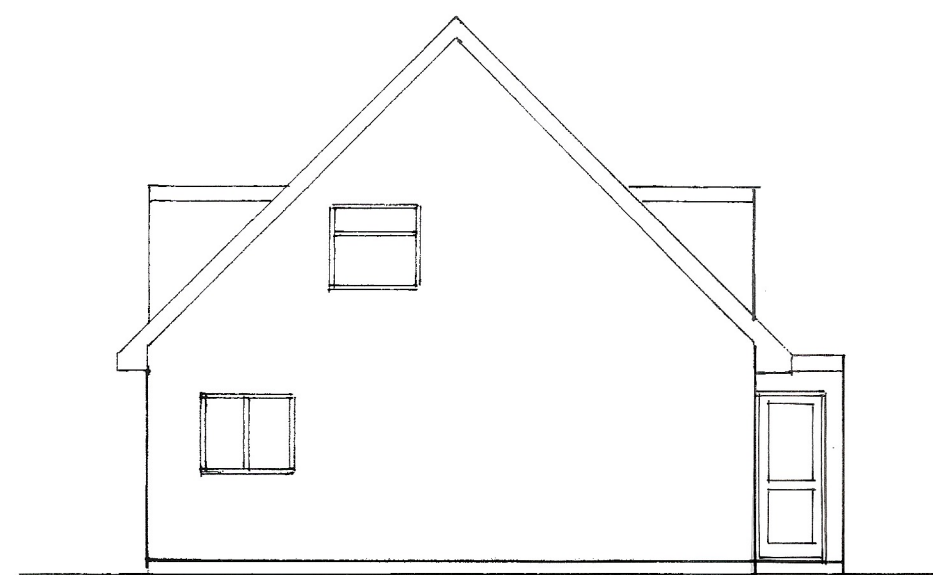


north

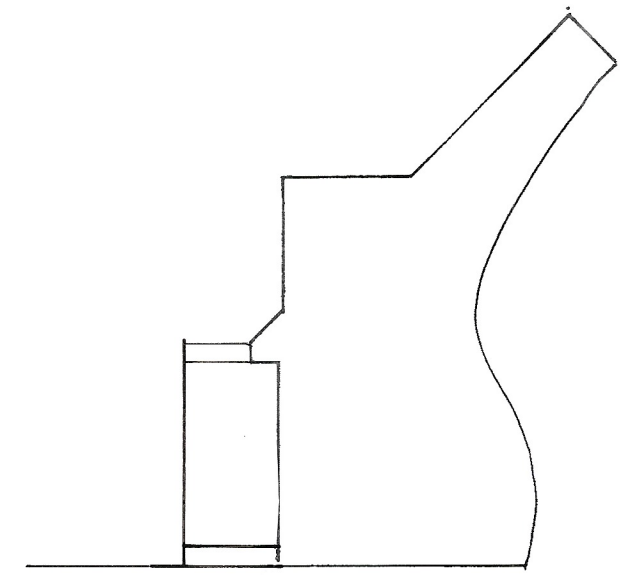


west  
1 : 100




south

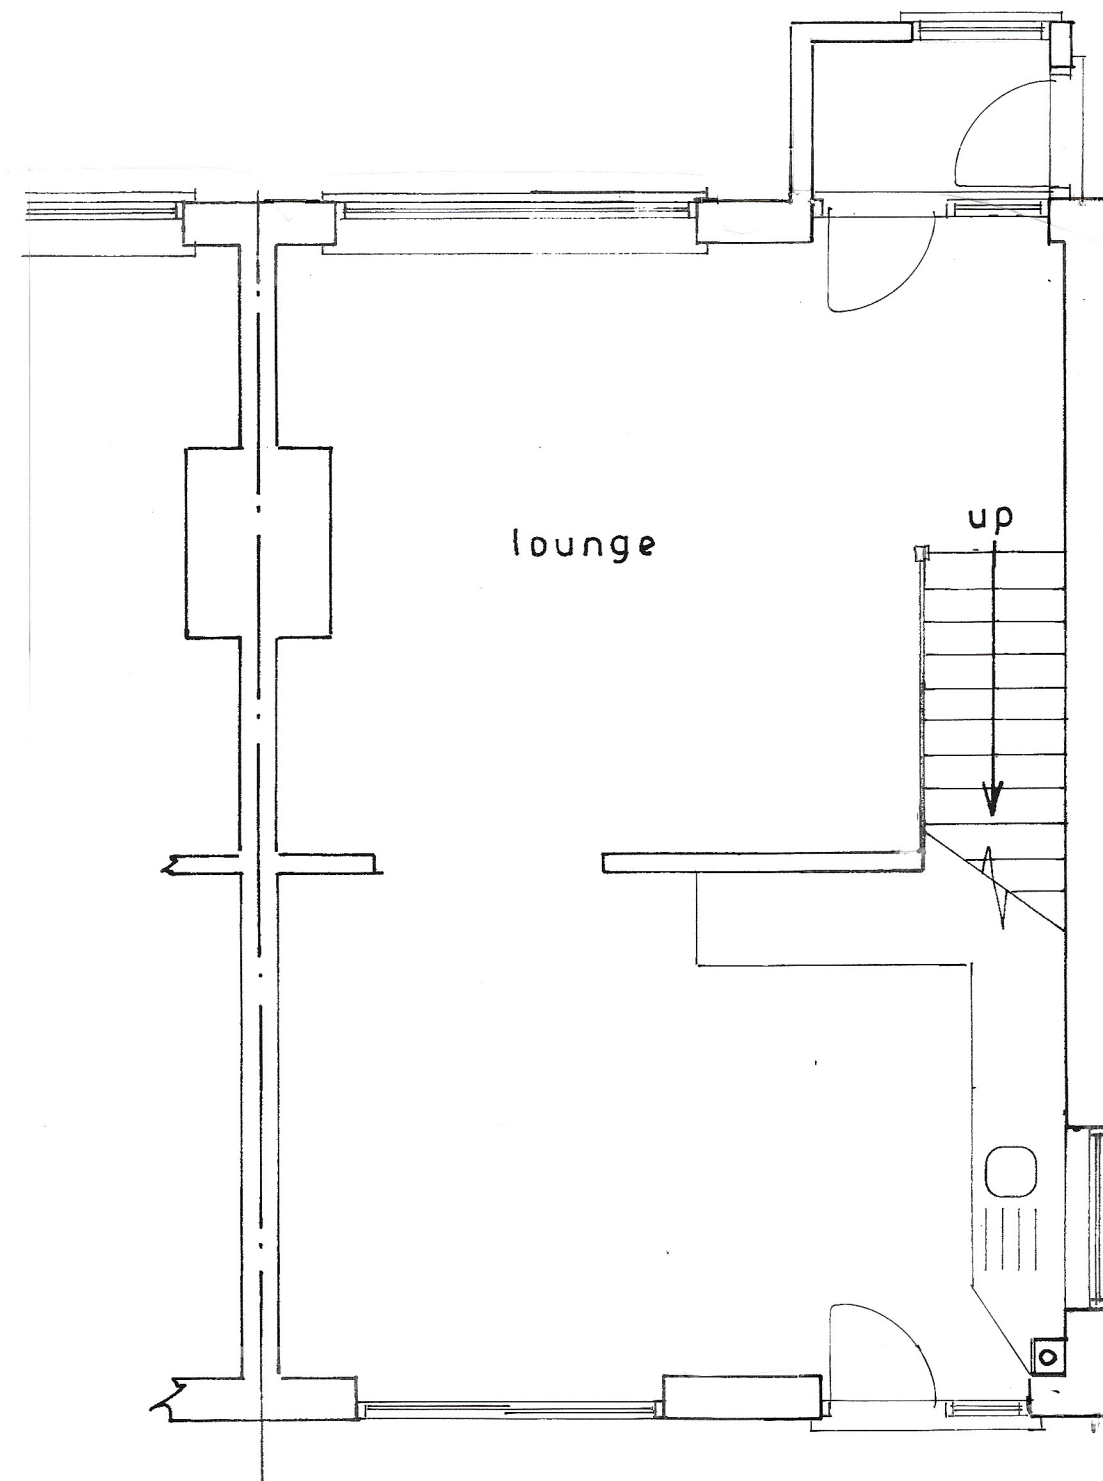

Ground floor plan  
1 : 50

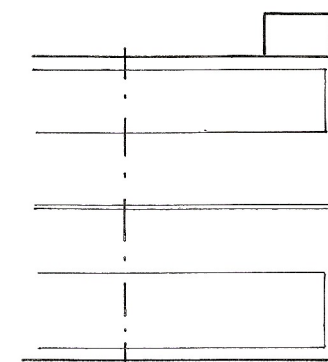

roof plan  
1 : 200

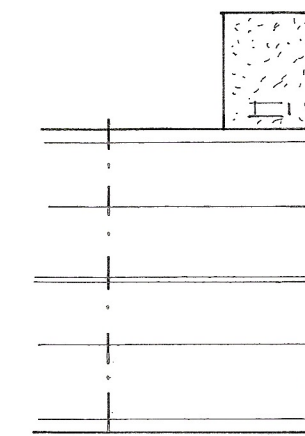

proposed roof plan

Existing

PROPOSED SINGLE STOREY EXTENSION AND REPAIRS AT 17, GLYNDE CRESCENT, FELPHAM  
FOR MR. & MRS. B. MATTHEWS.

sheet 3 of 3

Bryan Butcher  
Rainbow Cottage  
Nyetimber Lane  
Bognor Regis PO21 3JX  
01243 266871  
07973 233442  
bryan.butcher@btinternet.com  
www.bryanbutcher.com