
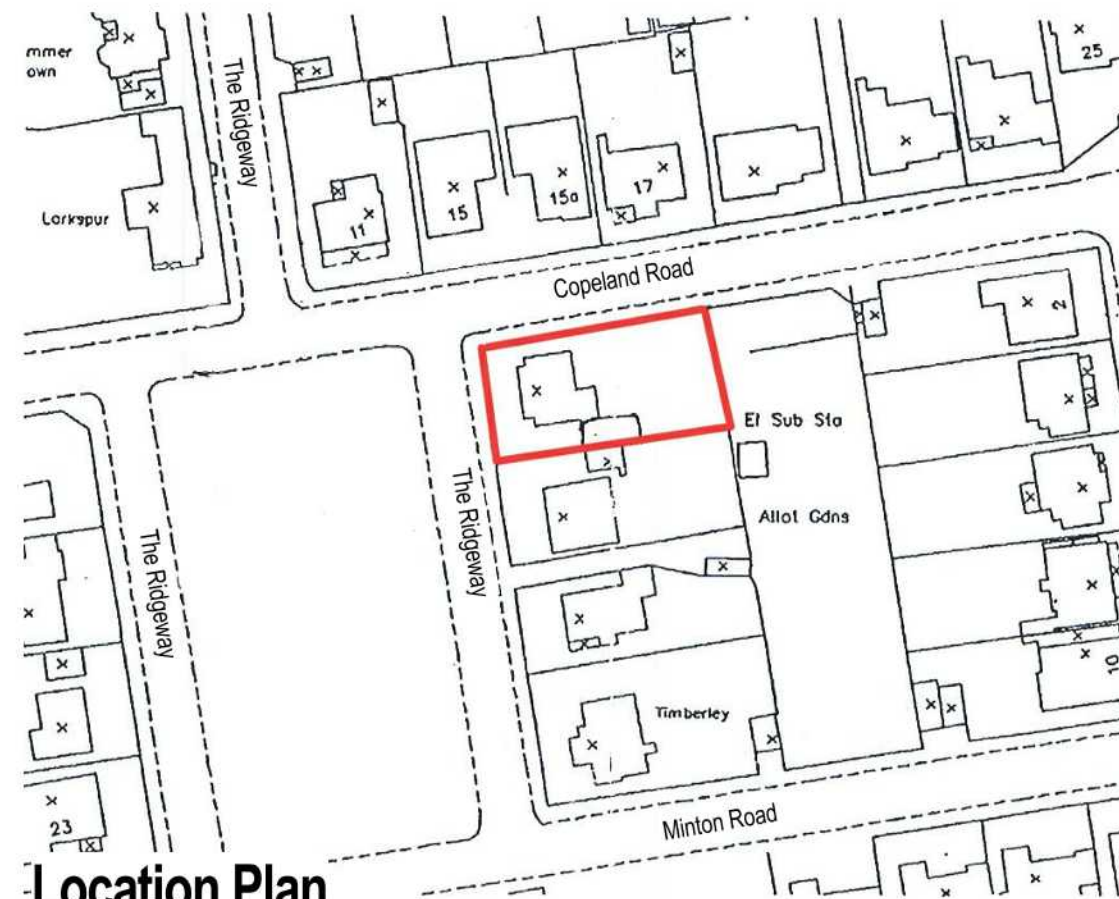
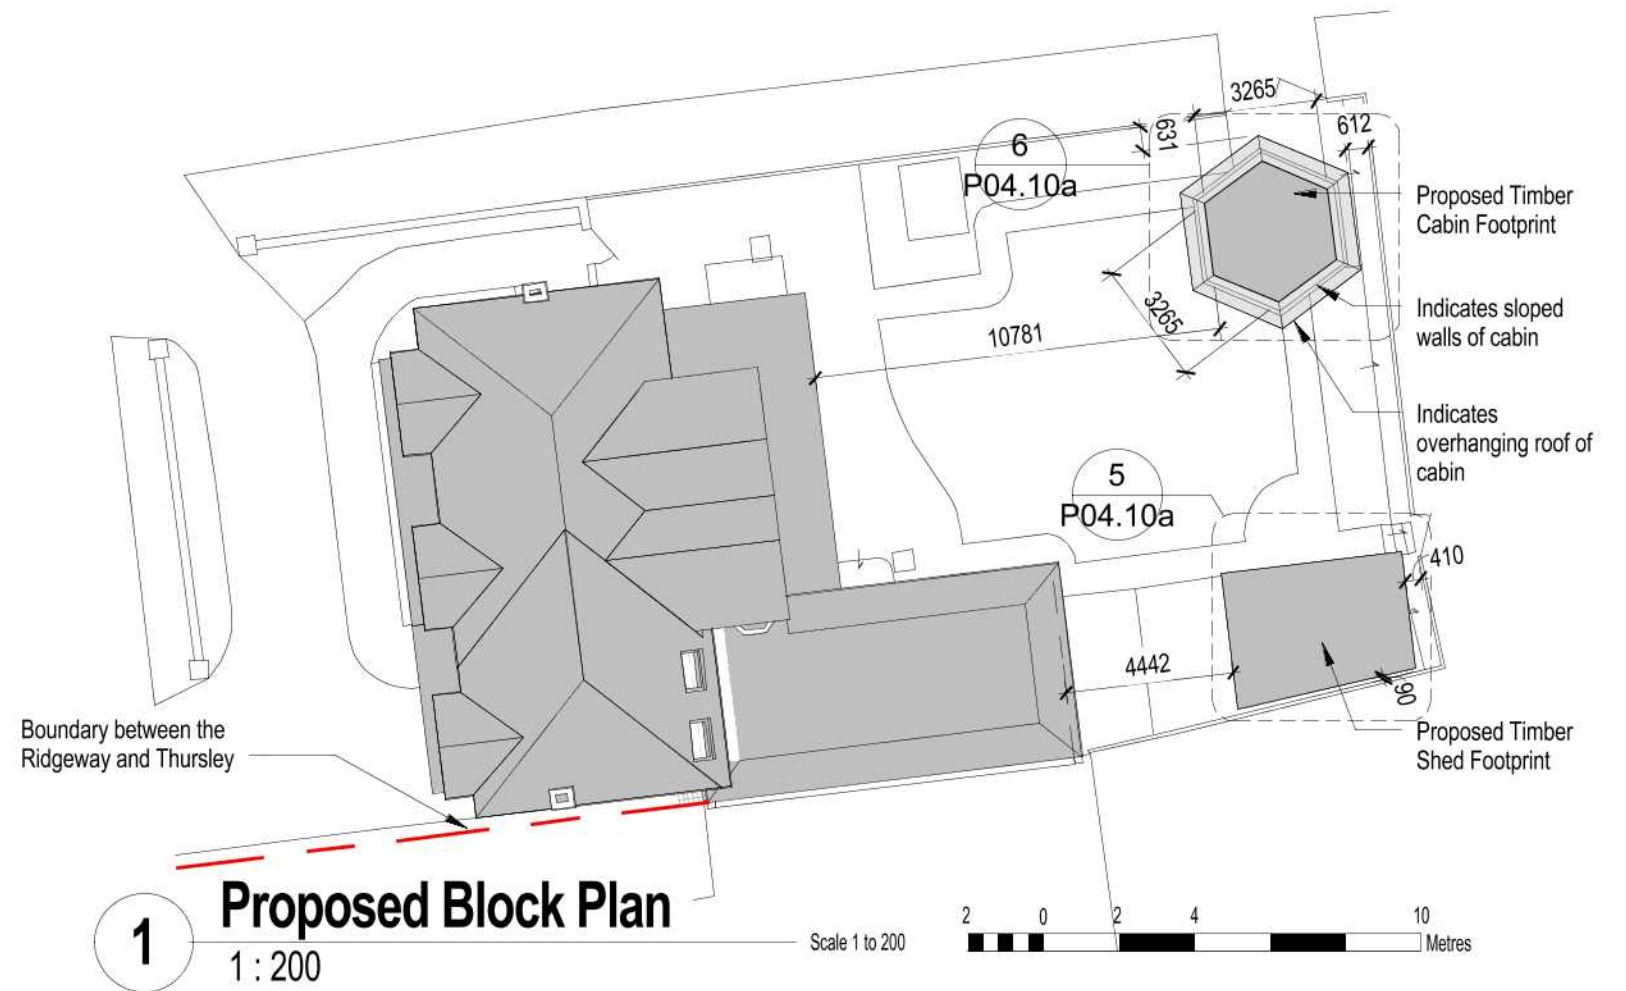


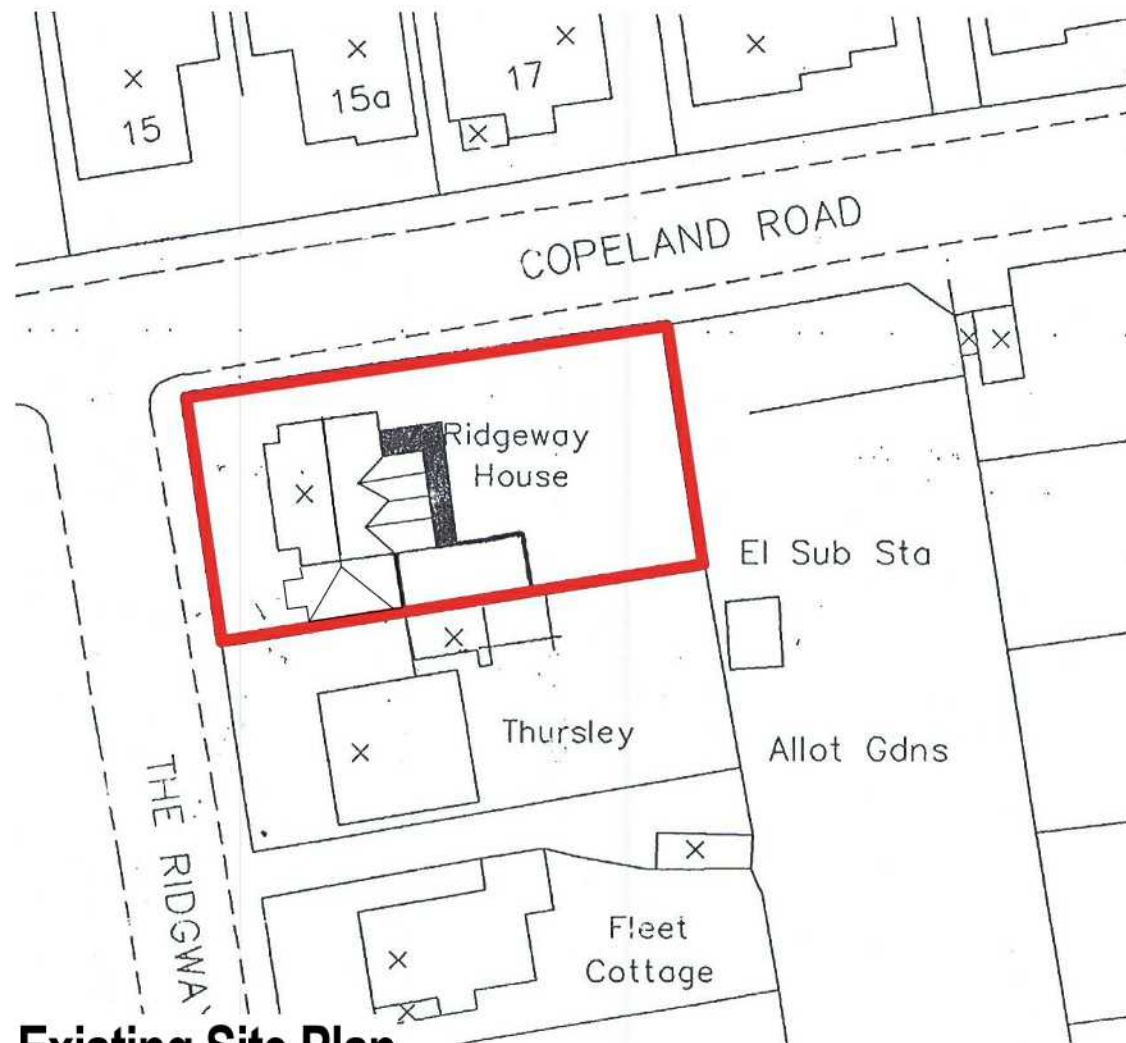

Rev A - Dims added to plans from shed / cabin to main building - August 2019