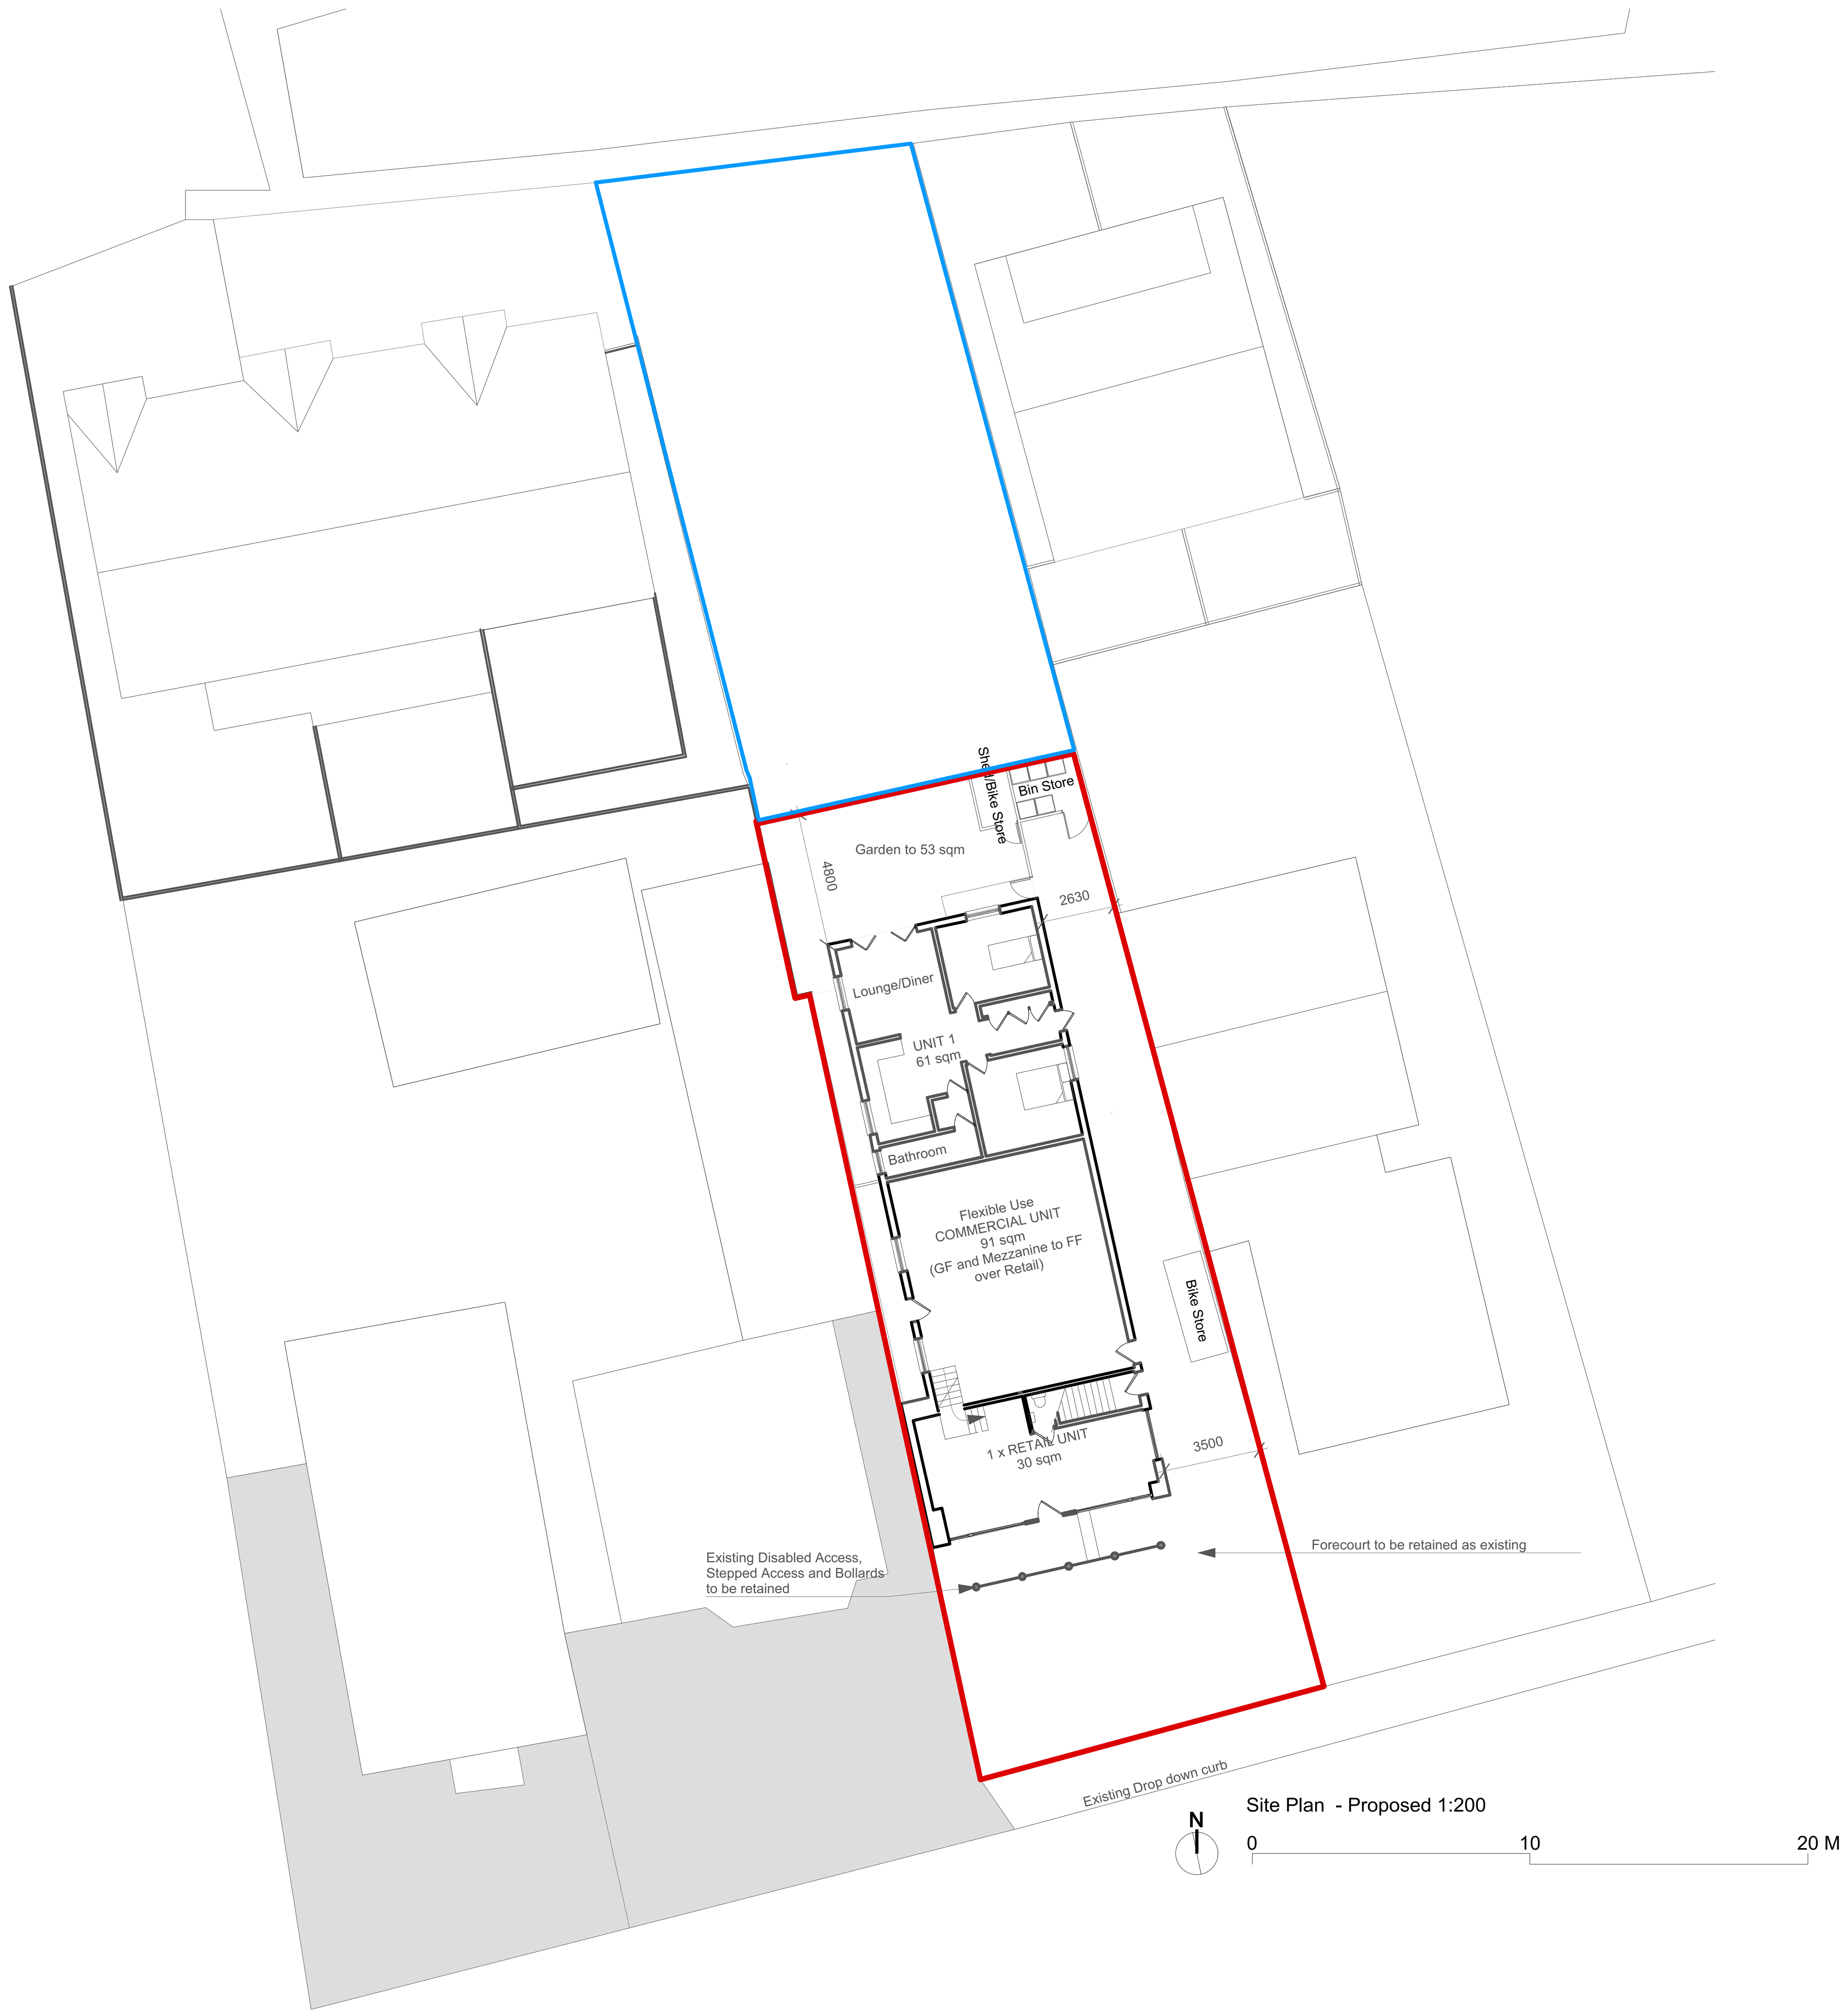

Site Plan - Proposed 1:200

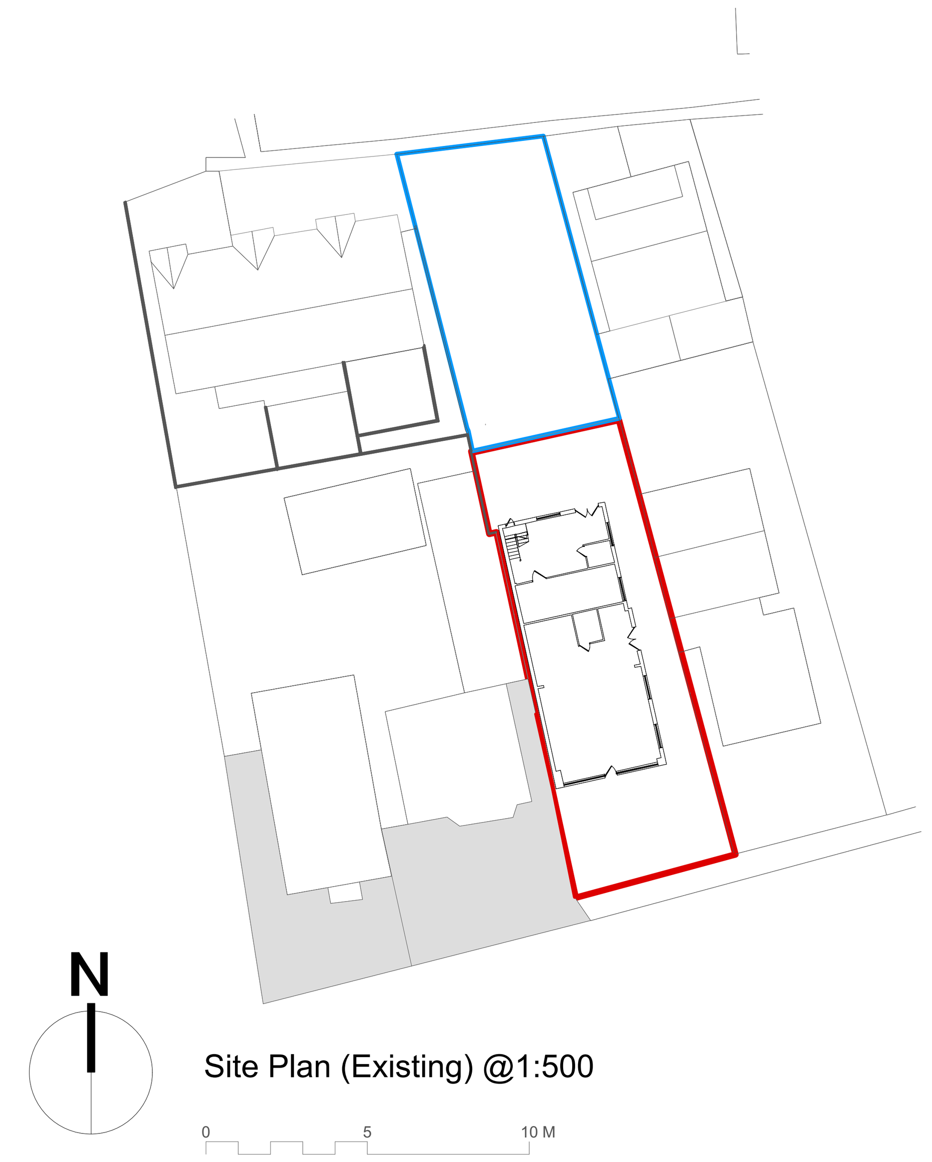

Site Plan (Existing) @1:500

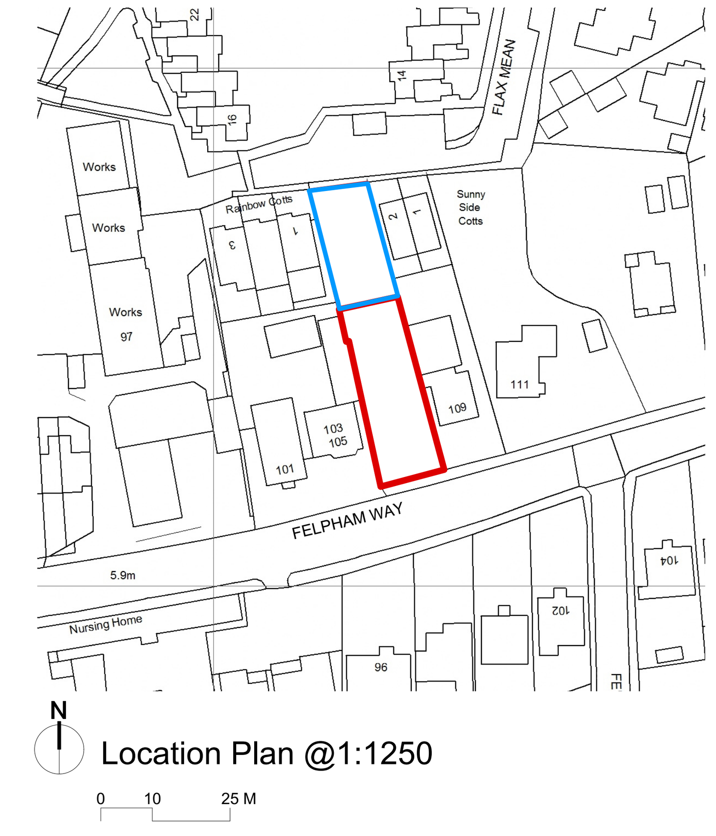

Location Plan @1:1250

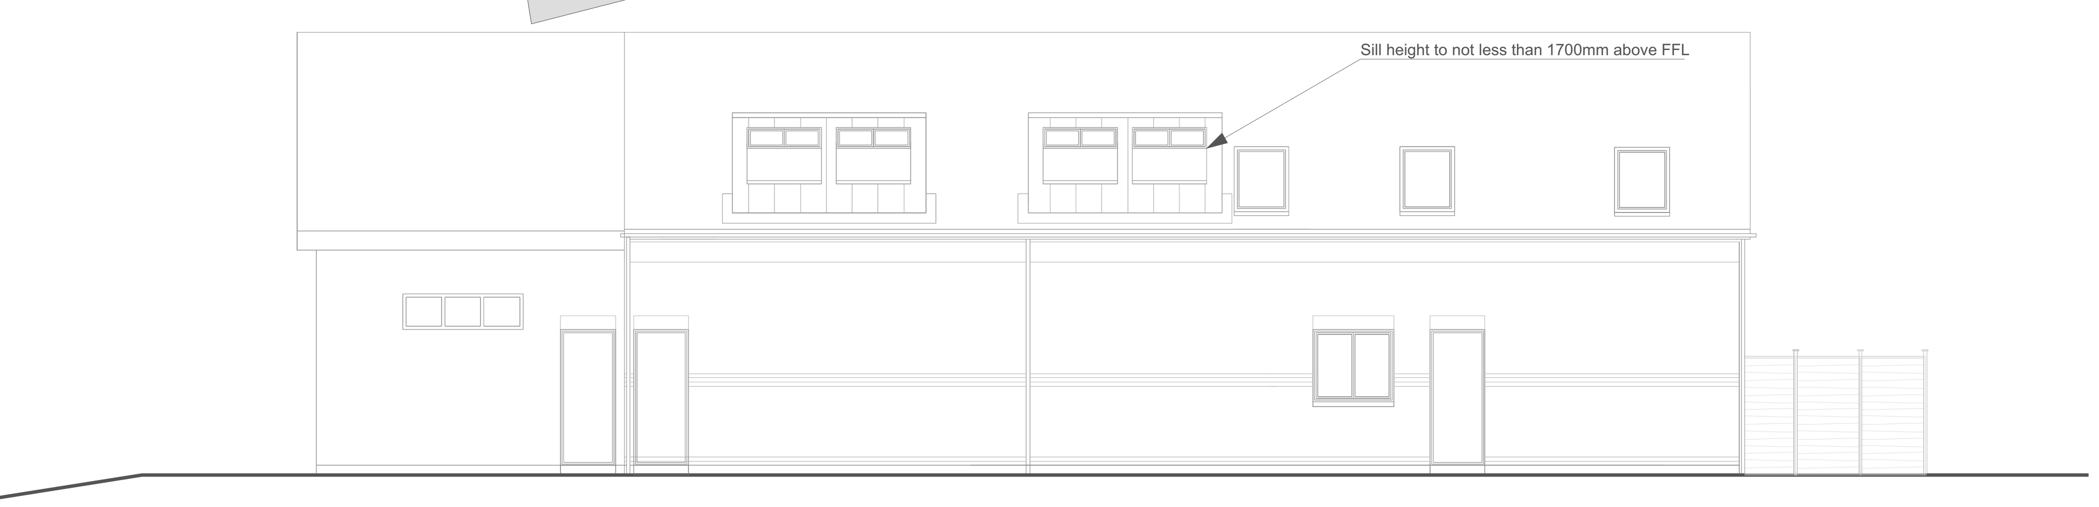

East Elevation Block A - Proposed 1:100

North Elevation Block A - Proposed 1:100

South Elevation Block A - Proposed 1:100

West Elevation Block A - Proposed 1:100

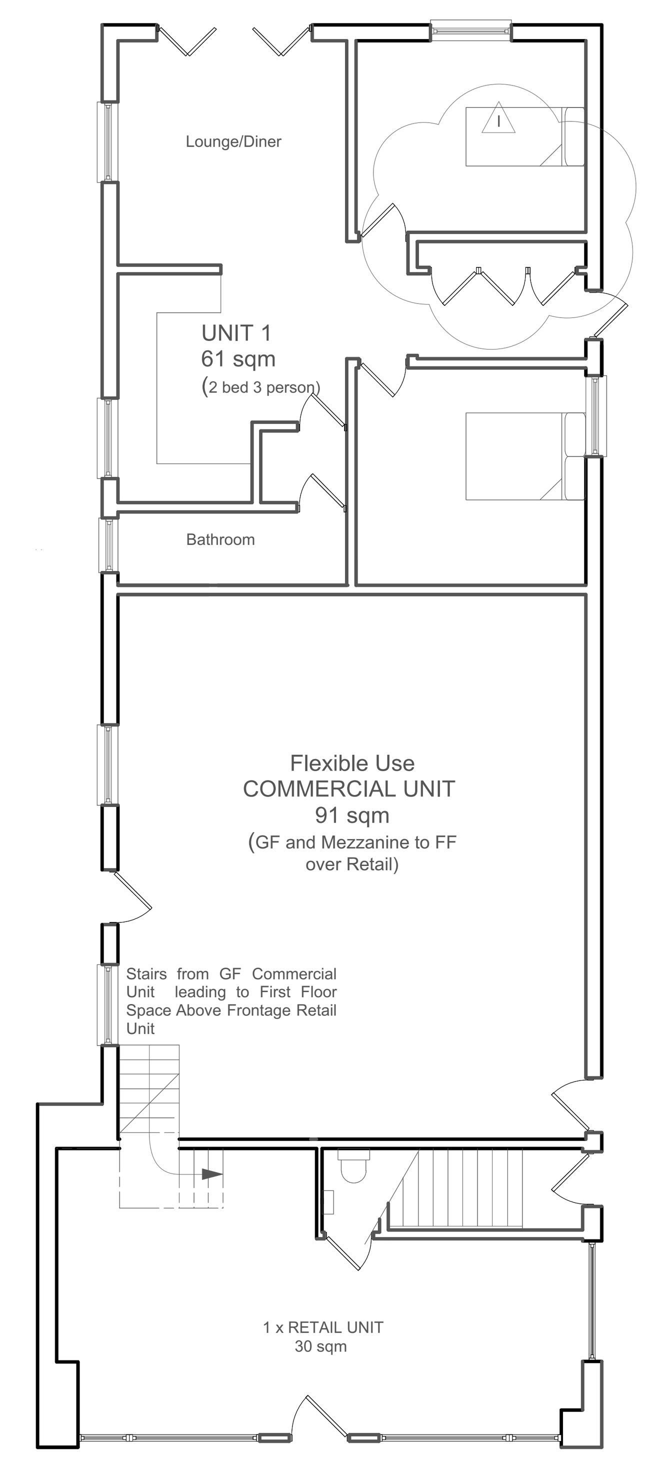

Ground Floor Plan - Proposed 1:100

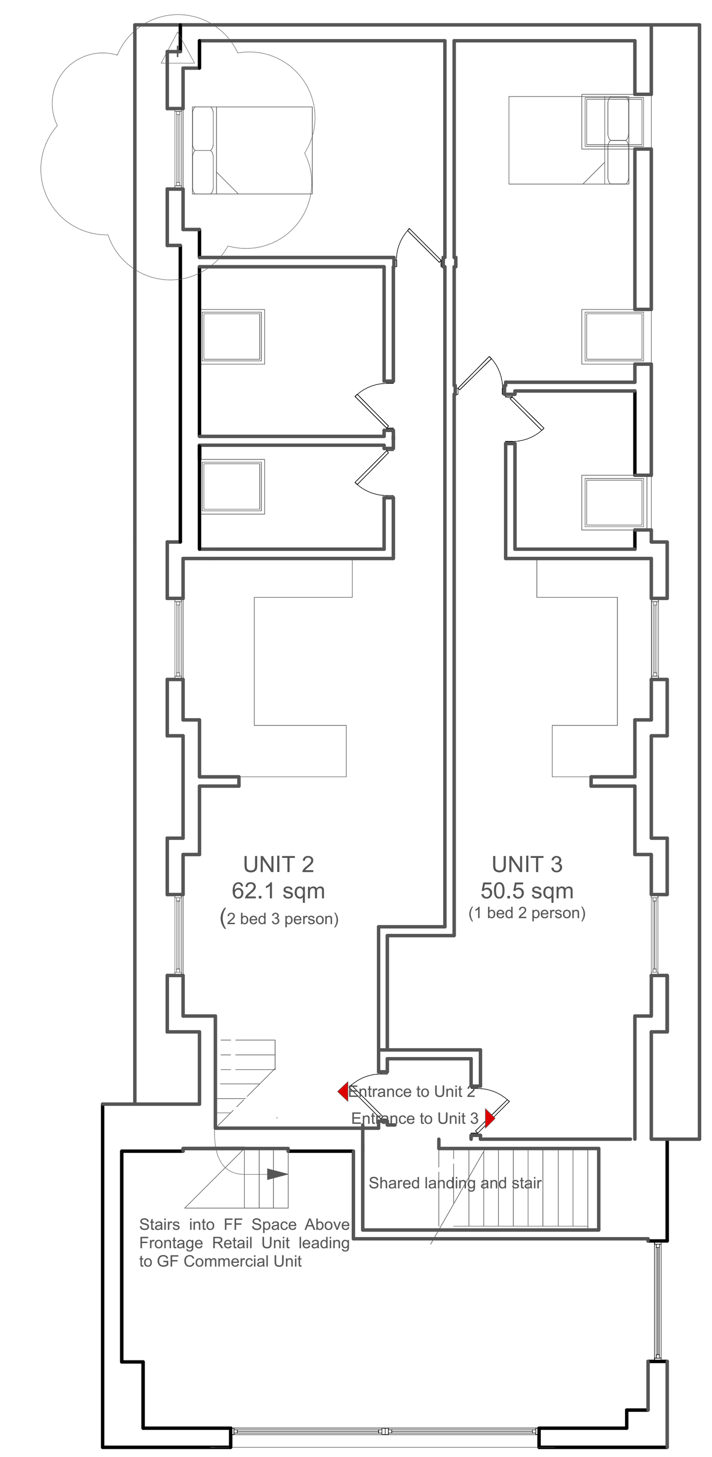

First Floor Plan - Proposed 1:100

Amendments	by	Date

Job Title	HOP004-SH/FW
Drawing	NMA Planning
1:100 & Various@ A1	
Drg.No.HOP-007-P.	Rev *
Drawn by:	NJH
Issued to:	Client/Consult/LA
Status:	Planning
Date	17.08.2020

HOP architects
RIBA
arb Architects Registration Board

HOP Architects Ltd
Southsea, Hampshire
07712 516265
Company reg. 12021383

ARUN DISTRICT COUNCIL FP/149/20/NMA