


Dense Screening (Existing)

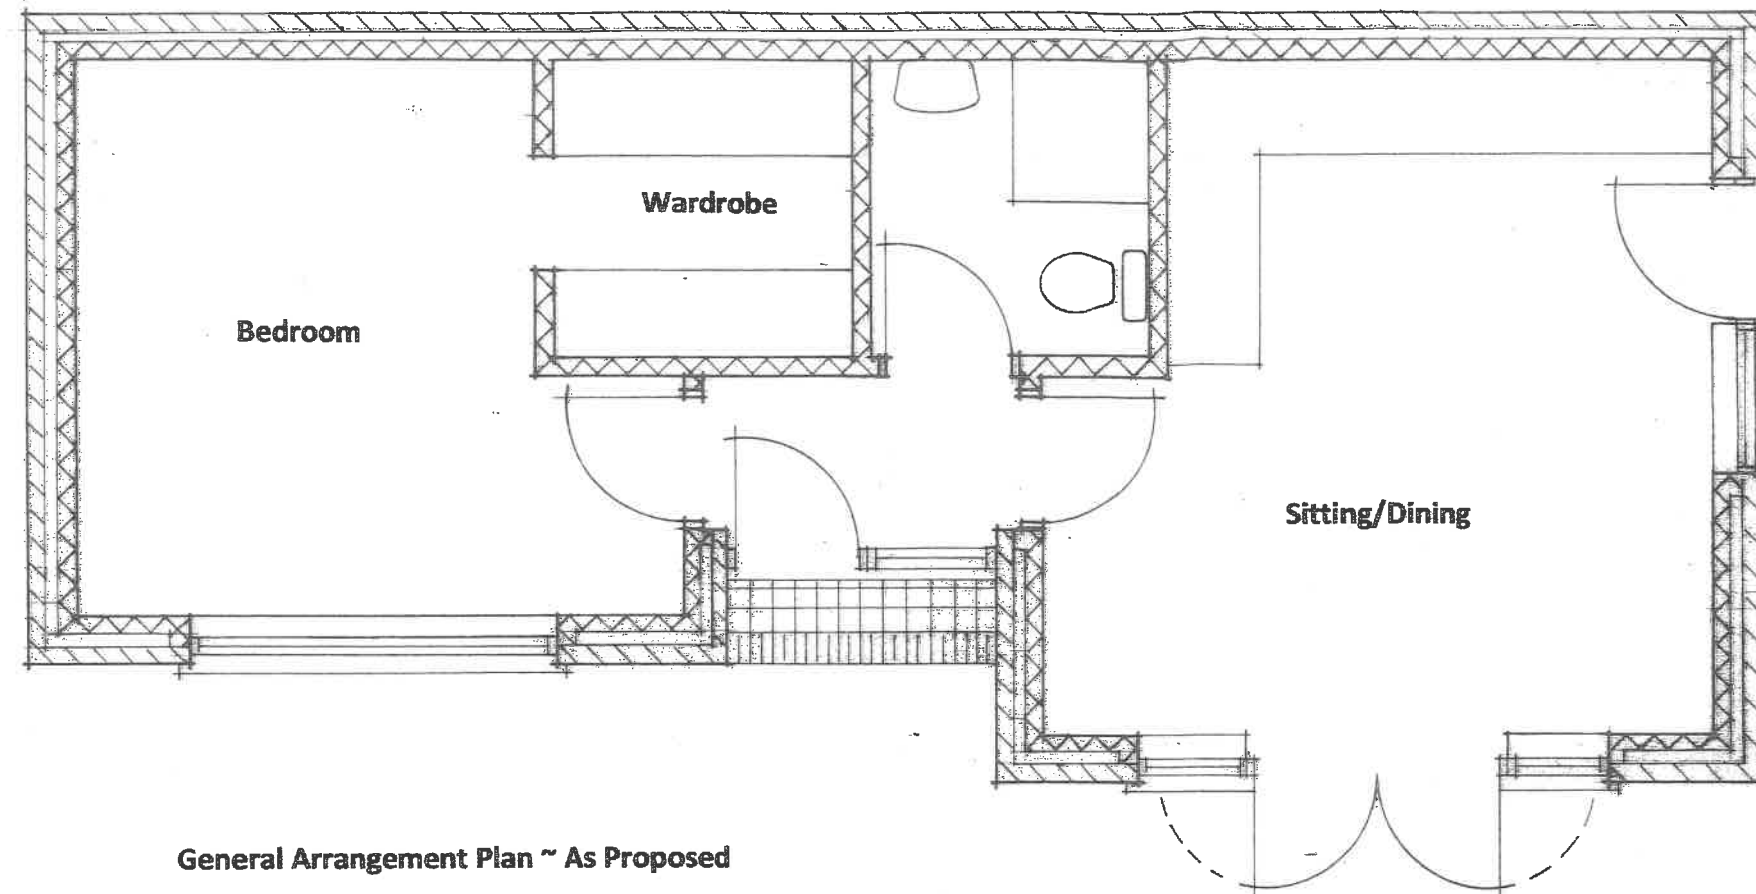

General Arrangement Plan ~ As Proposed

2, Leverton Avenue, Felpham, Nr. Bognor Regis, West Sussex

Mr & Mrs V. Harris

Scale 1 : 50 October 2020 No. 36/21/04

Clive Fish ~ Building & Design Consultant

Tel ; (01903) 732942

Existing Brick Wall

House

Scale 1 : 50 @ A3 Paper Size

