



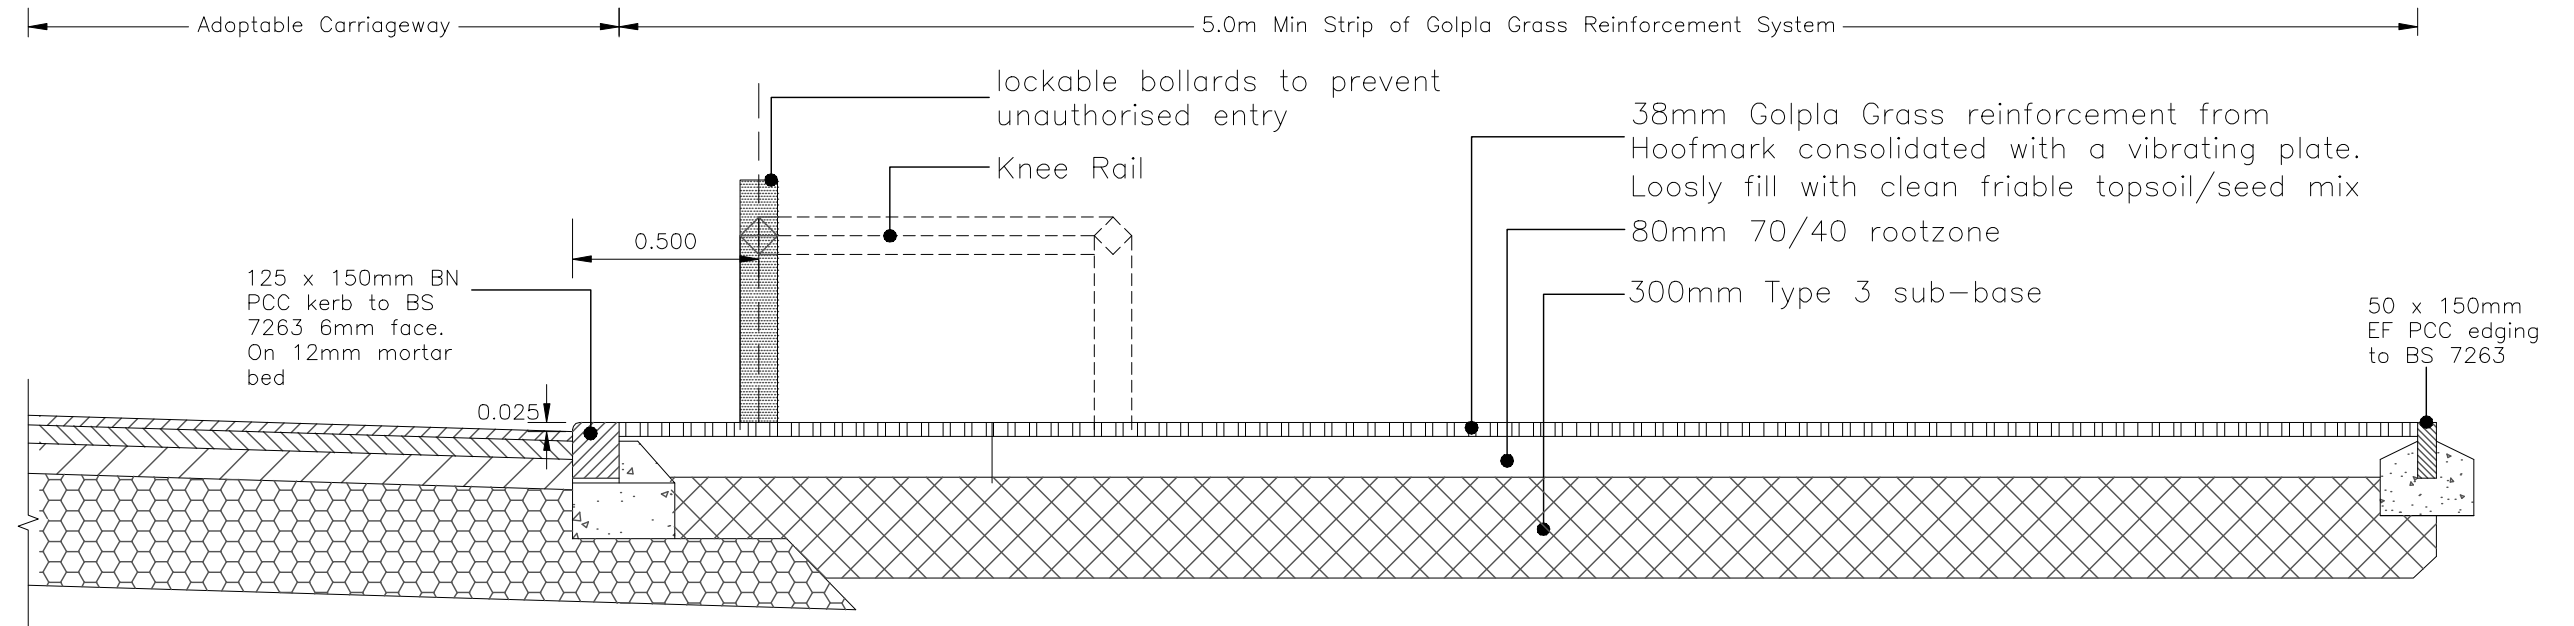


TYPICAL SECTION THROUGH GRASS
RE-INFORCEMENT FOR POS ACCESS

SCALE 1:20

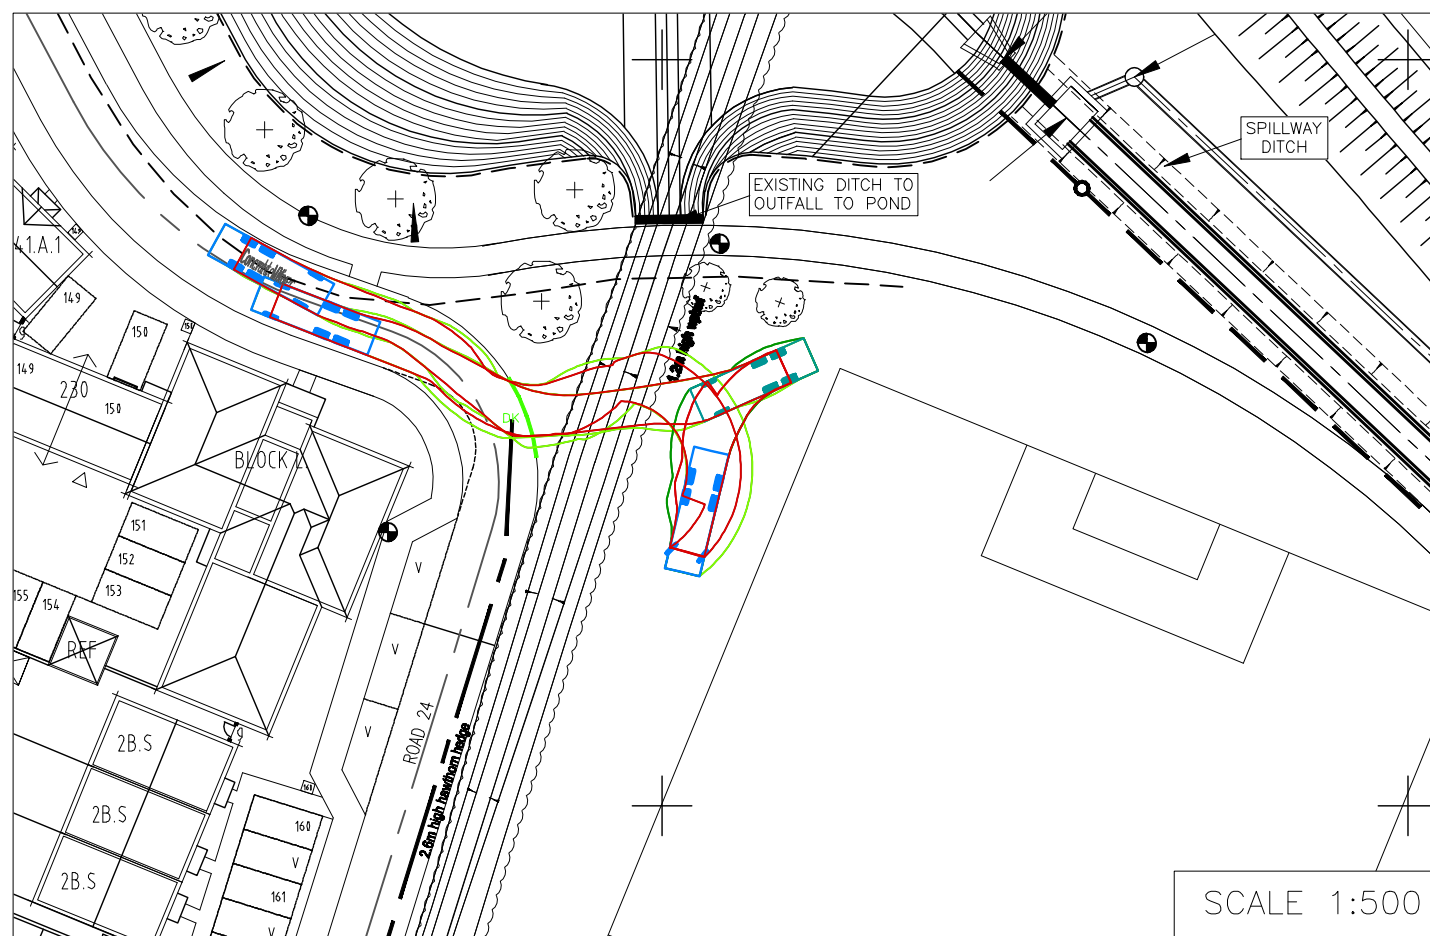

SCALE 1:500

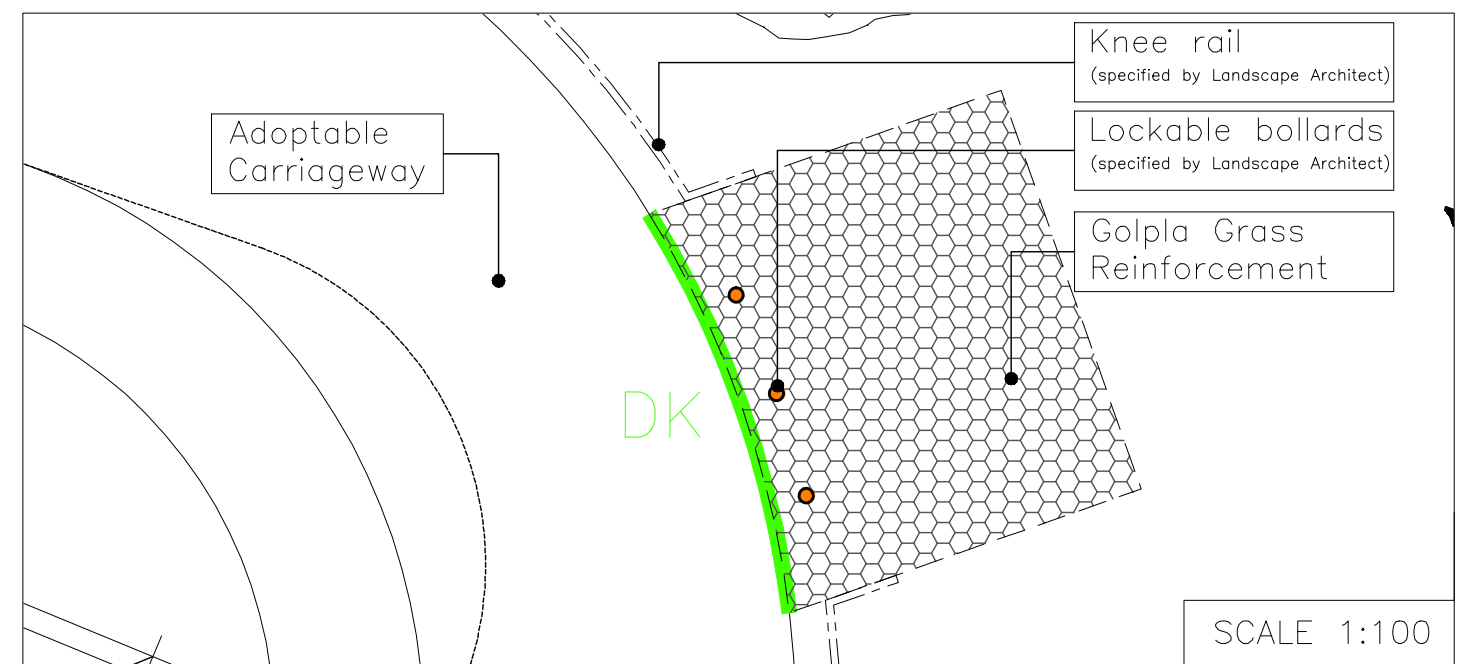

SCALE 1:100

KEY:

Drop Kerbs

DK

lockable bollards to
prevent unauthorised entry



REV. No.	DATE	DESCRIPTION	INITIALS
Client			 MJA CONSULTING CIVIL AND STRUCTURAL ENGINEERS 58-62 Ock Street, Abingdon Oxon, OX14 5BZ Tel: 01235 555173 Fax: 01235 523226 
Project			
Felpham, Bognor Regis			
Title	POS Maintenance Access Plan & Section	Scale As Shown	Date July 11
		Checked	Drawn HJS
		Drawing No.	Rev
		4180:506	