
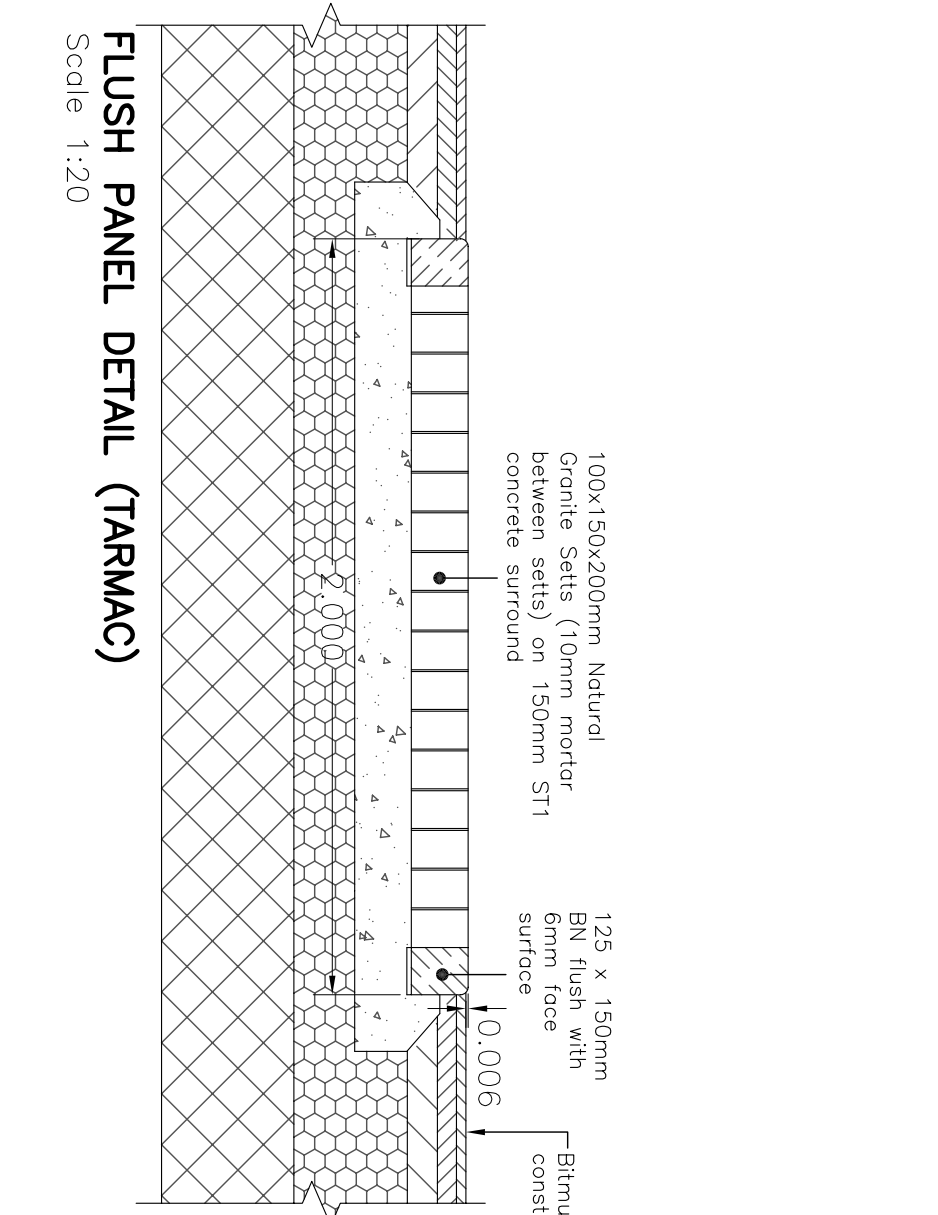
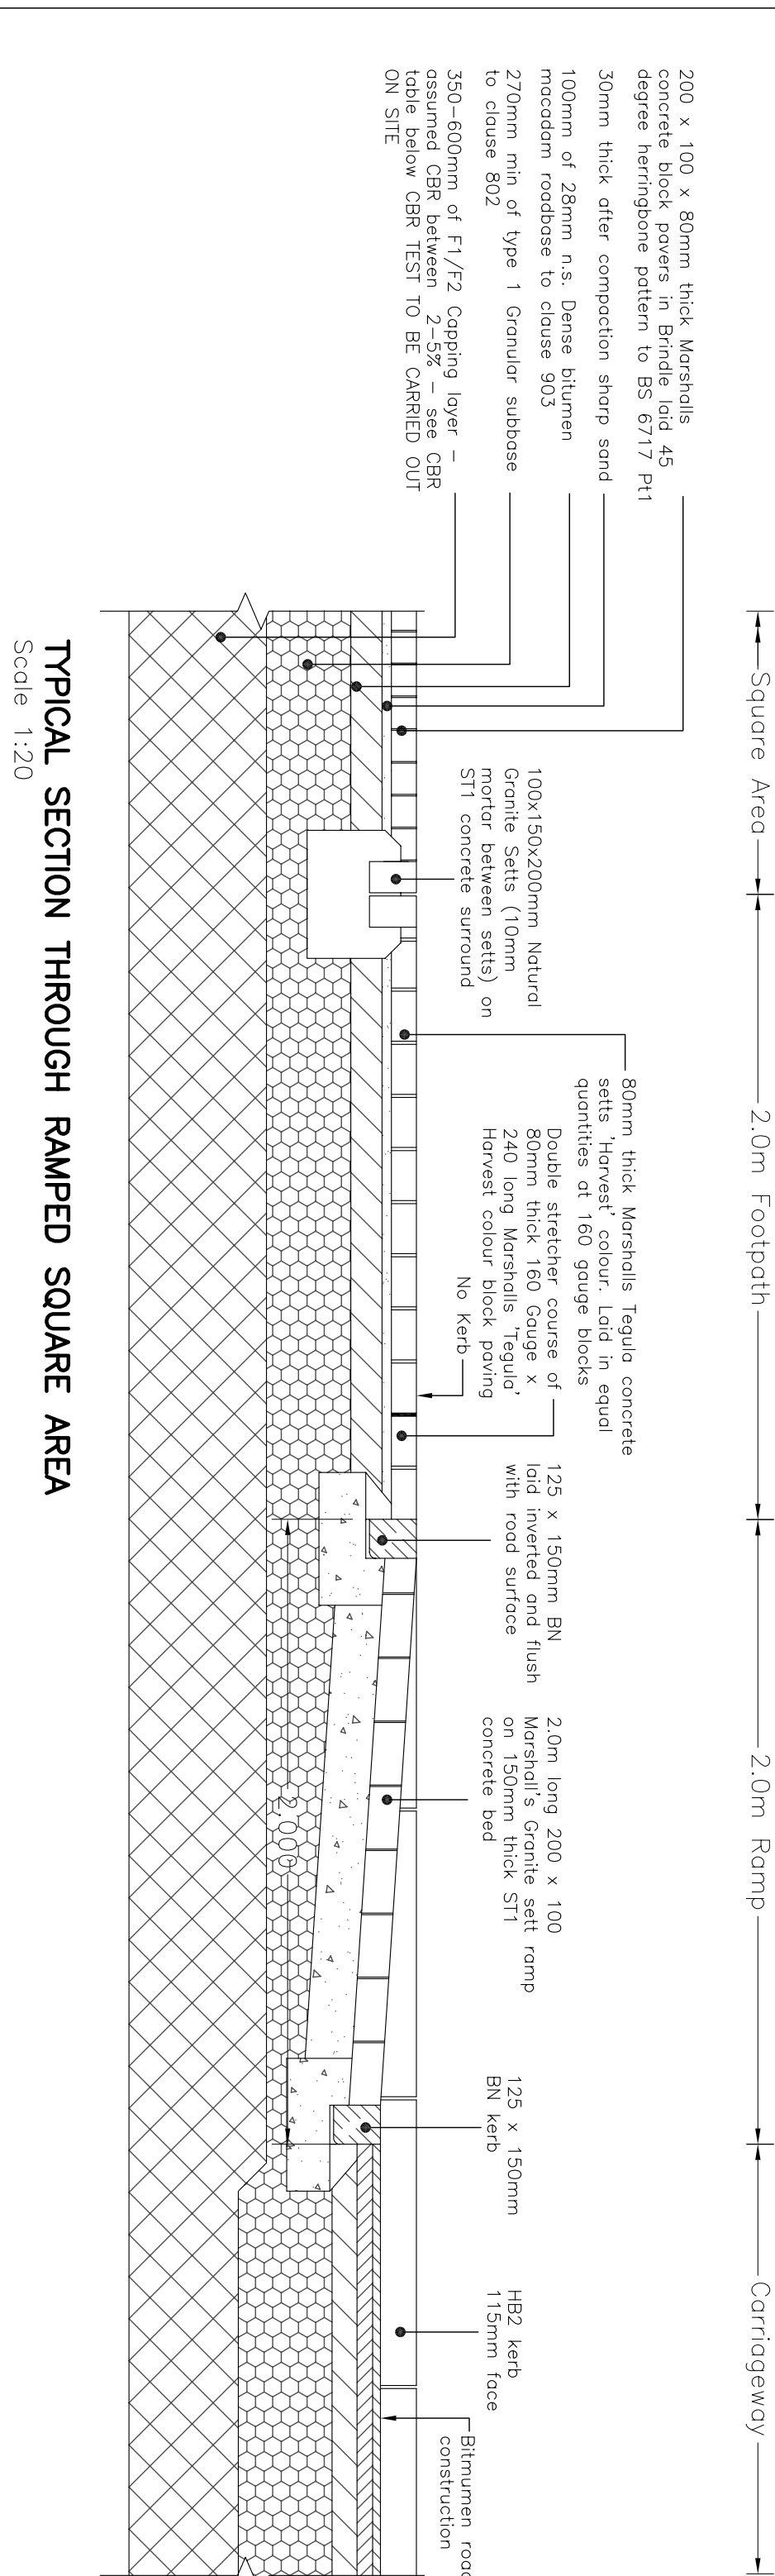
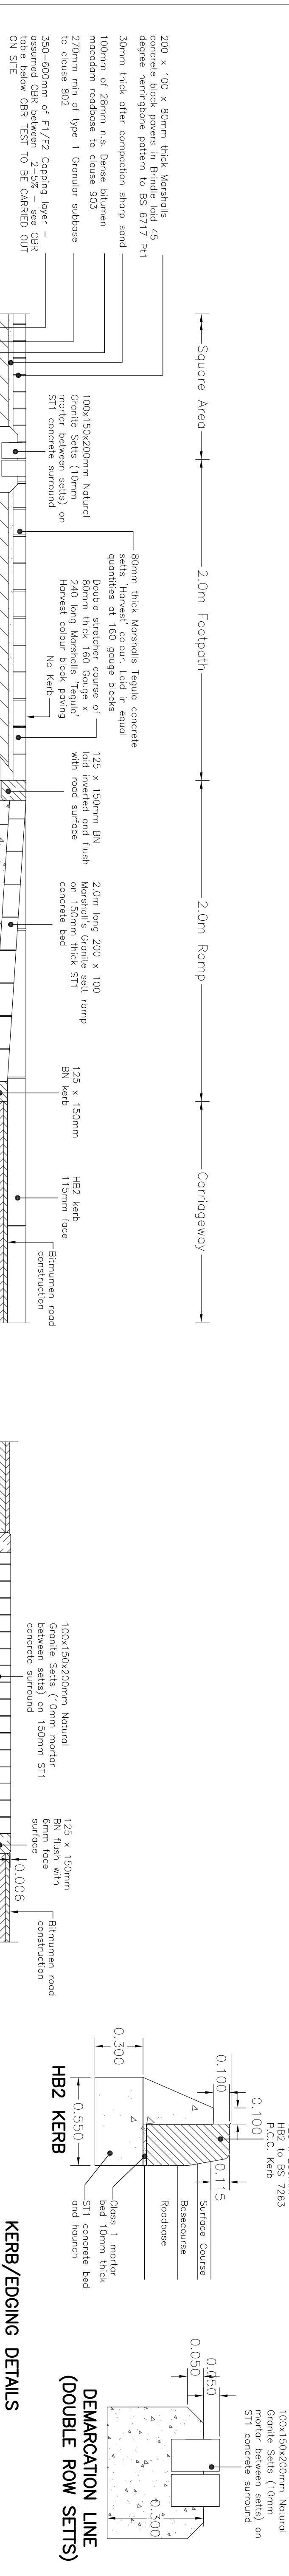
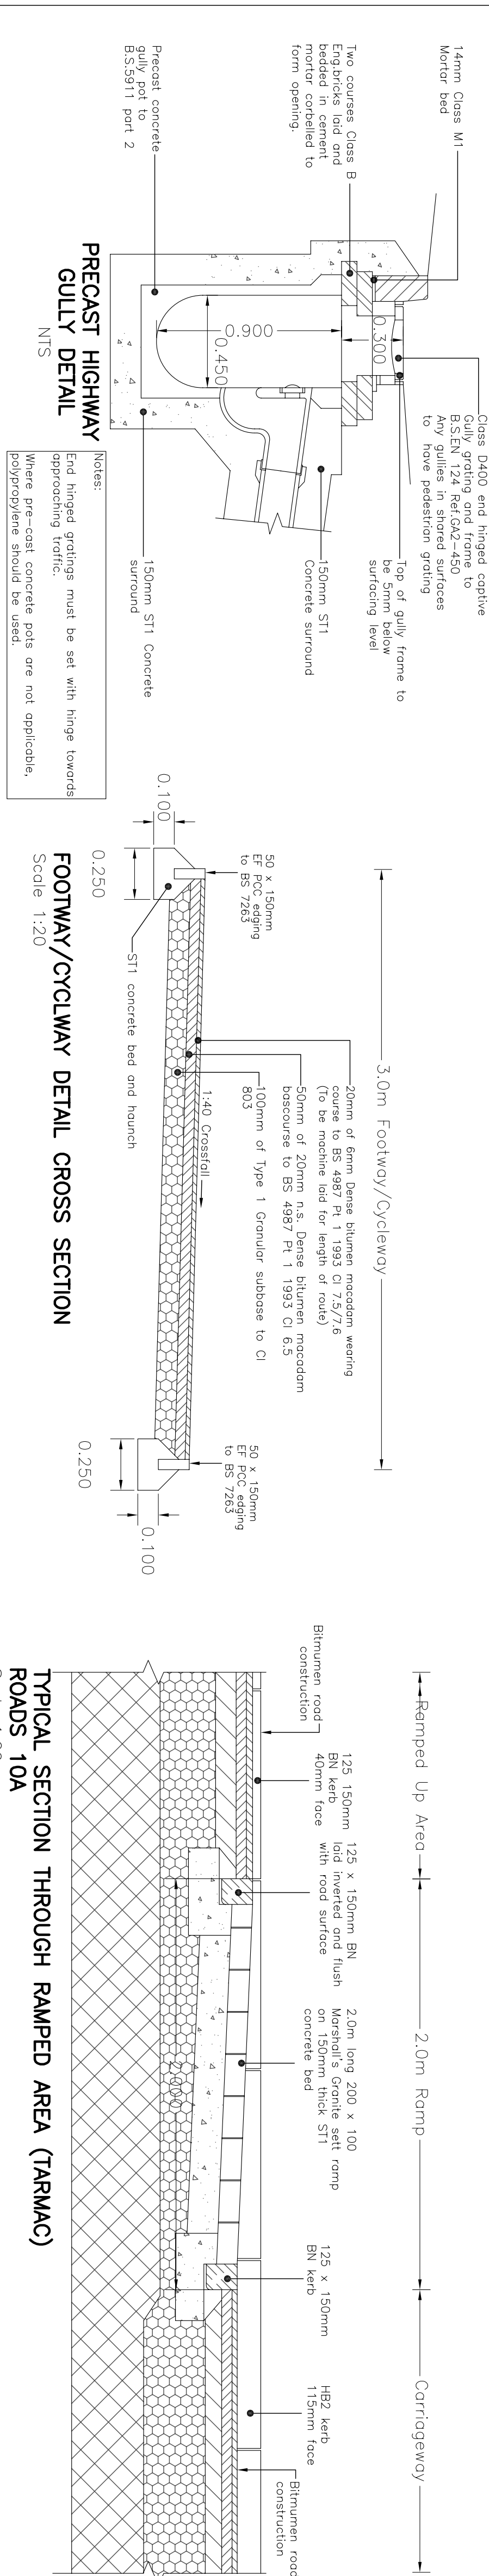
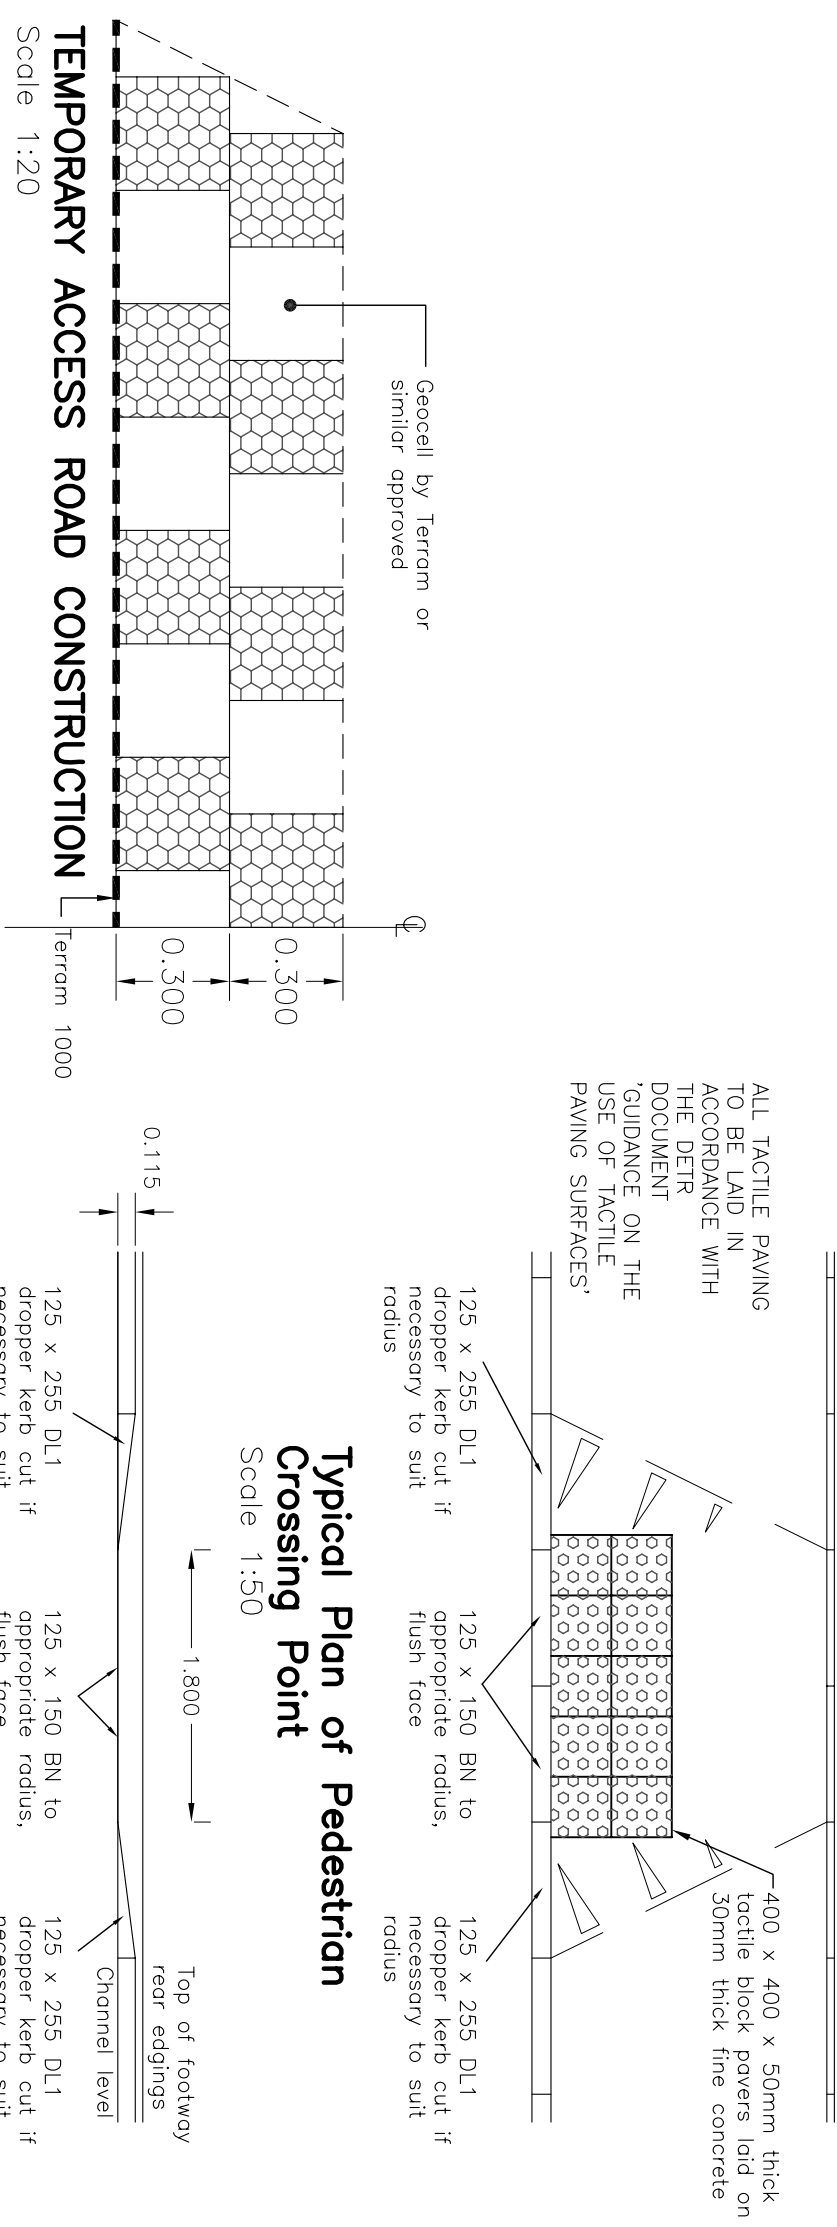
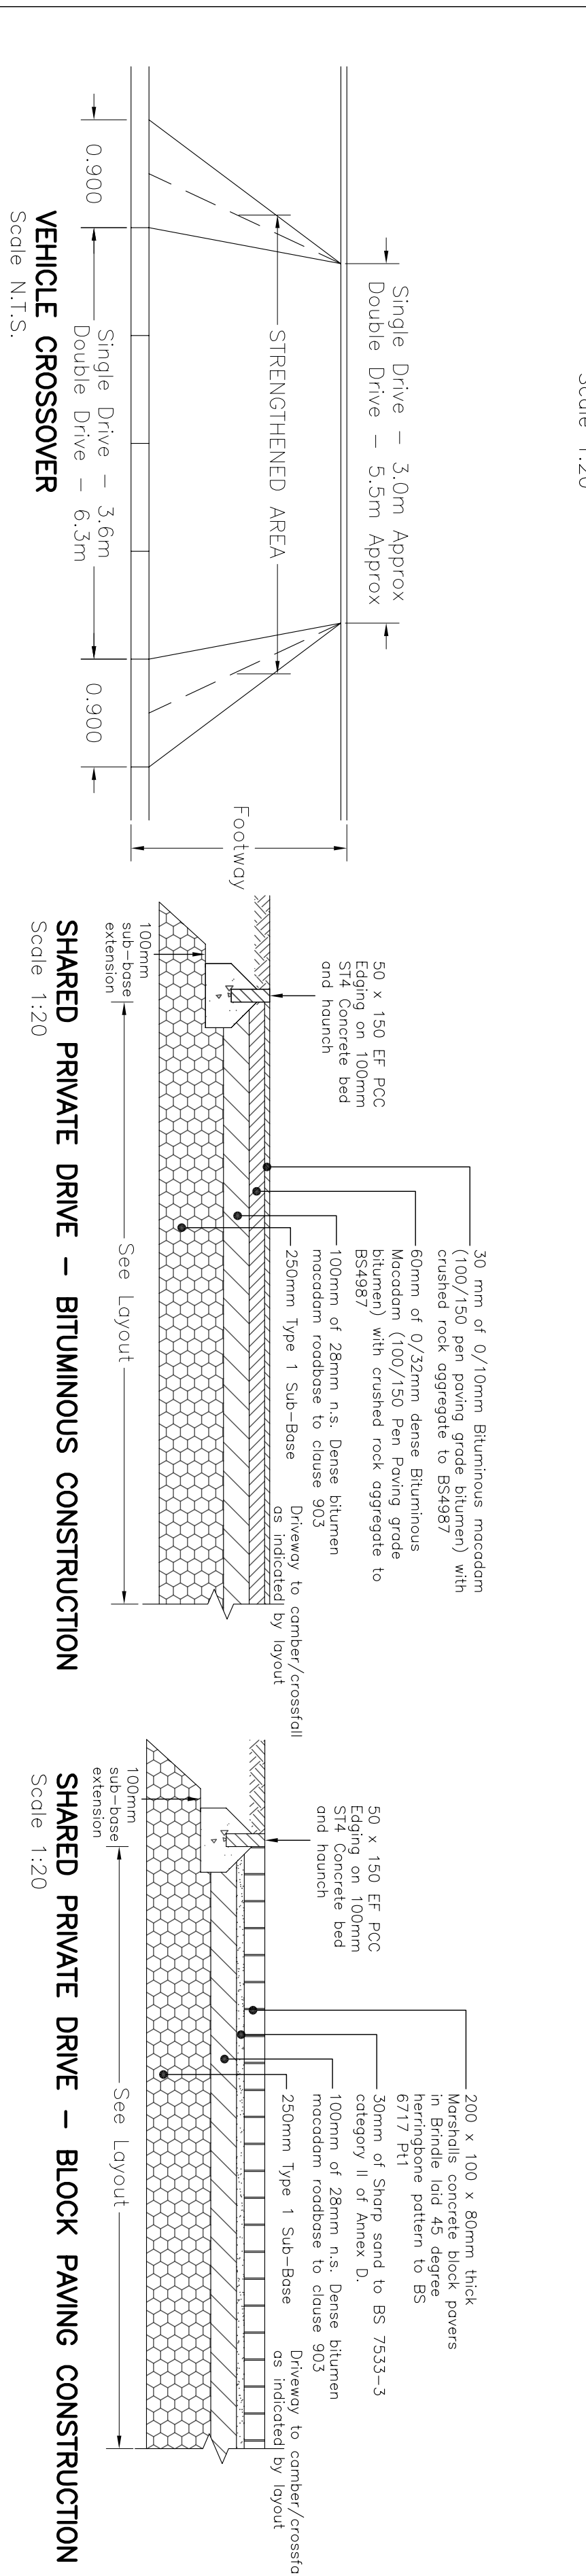
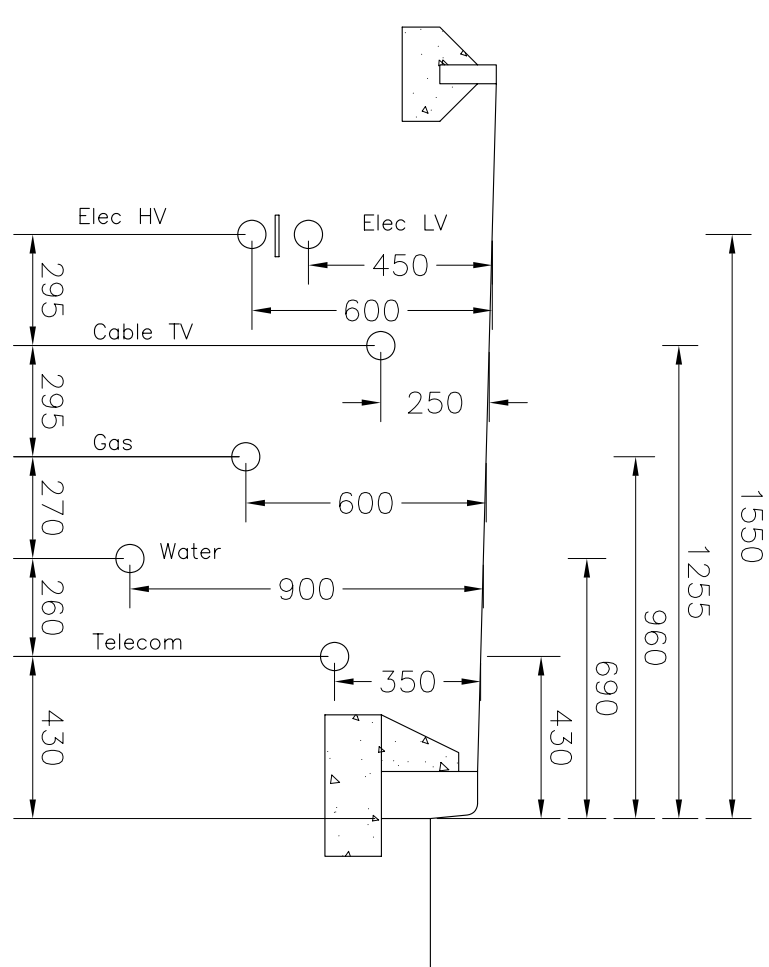


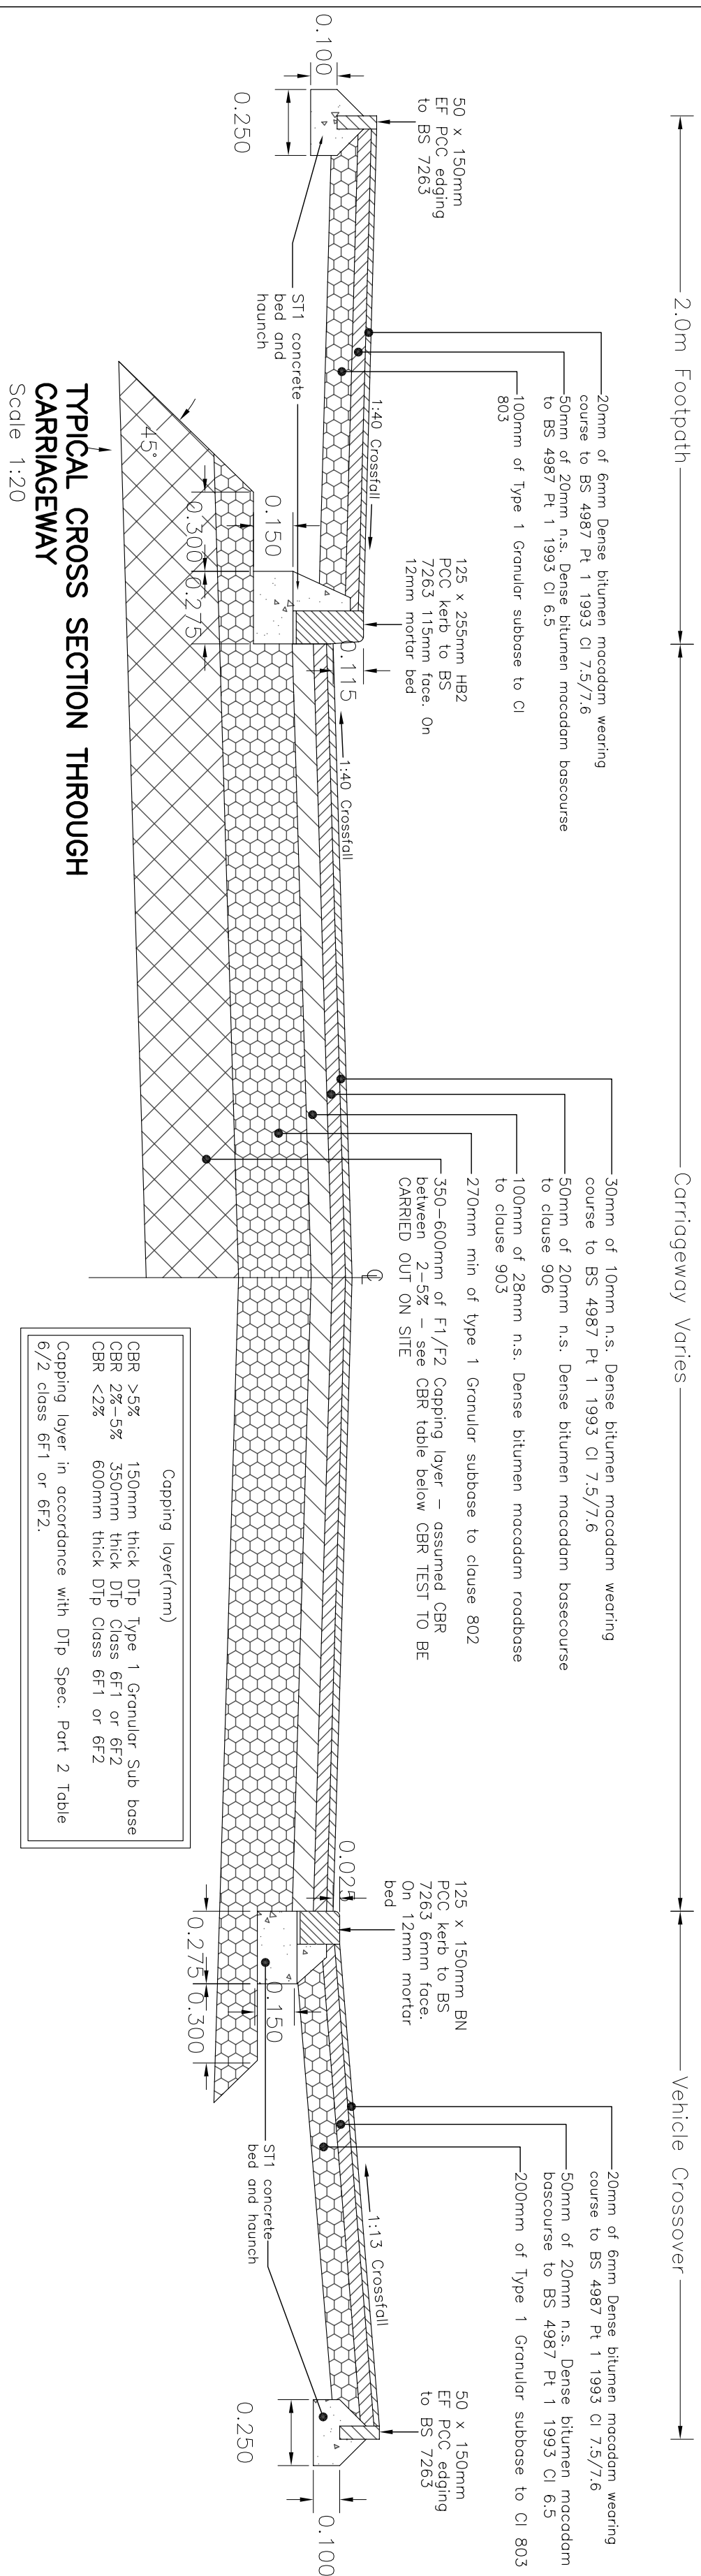

| REV. No. | DATE | DESCRIPTION | INITIALS |
|----------|------|-------------|----------|
|          |      |             |          |

|               |   |
|---------------|---|
| Client        | <br><b>MJA CONSULTING</b><br><b>CIVIL AND STRUCTURAL ENGINEER</b> |
| Project Phase | <b>BAR R A T T</b><br>58-62 Oak Street, Abingdon<br>Oxon. OX14 5BZ<br>Tel: 01235 555173<br>Fax: 01235 523226                                         |

|       |                                           |                                        |                        |                               |           |
|-------|-------------------------------------------|----------------------------------------|------------------------|-------------------------------|-----------|
| Title | Adoptable Highway<br>Construction Details | Scale<br>As shown@A1<br>Checked<br>AMC | Date<br>Feb '10<br>WSR | Drawing No.<br><b>4248:20</b> | Rev.<br>1 |
|-------|-------------------------------------------|----------------------------------------|------------------------|-------------------------------|-----------|

This drawing is the copyright of Michael A. Jennings Associates Limited and may not be copied, stored or reproduced in any way without their permission.