

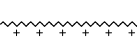
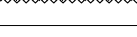
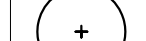
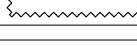


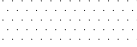

fabrik
38a High Street
Alton
Hampshire
GU34 1BD
T : 01420 593250
F : 01420 544243
E : studio@fabrikuk.com
W : www.fabrikuk.com

Soft Landscape		Proposed Native Hedge Planting		Site Boundary	
	Existing Trees to be retained and protected		Proposed Native Hedge Planting		Site Boundary
	Proposed Trees		Proposed Shrub Planting		Indicative route of existing footpaths and footpath diversions
	Proposed Specimen Shrub		Proposed Grass		
	Existing Vegetation to be retained		Proposed Meadow Grass		
	Proposed Hedge Planting		Proposed Bulb Planting		

C.	Jul '11	Boundary reviewed. Planning added adjacent to existing footpaths.
B.	Jul '11	Addition of footpaths.
A.	Jul '11	Amendments to planning.
Rev.		Reason
External References:		
2-Jul01 File:01502 Footpath/Planning/Abol/Record 110603D/1503_working – back to Manchester 30-Jul-01 File:BASE LAYOUT rev REBASE LAYOUT rev R_Poly.wgmg		
NOTES:		
This drawing is the property of fabric list. It must not be copied or reproduced without written consent. Only <u>framed</u> drawings should be used. All contractors must take care and be responsible for taking and checking all drawings related to the works shown. • For 14 details of tree survey and tree protection refer to tree fabric drawing no. TR007/TP001/101 Rev.F. • Drawings in POS were used to fabricate. • For planning schedule refer to fabric drawing D1503_L300		

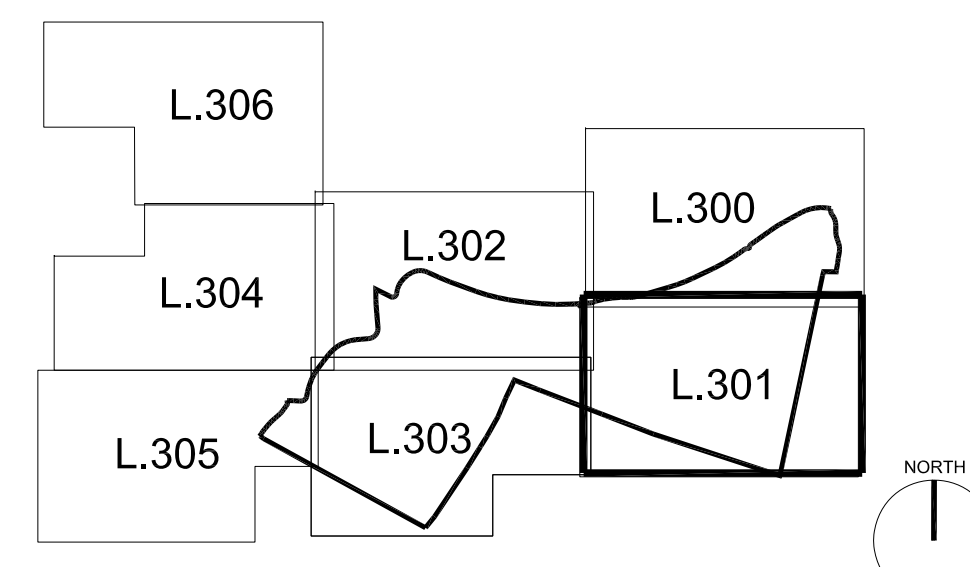

Project
Felpham, Bognor Regis
for Barratt & David Wilson Homes

Drawing
Soft Landscape Planting Plan
Phase A

Scale 1 : 250@A0	Date JUN '10	Drawn DM
Drawing No. D1530.L.301		Revision C
☐ Preliminary ☒ Issued for Planning Approval ☐ Issued for Construction ☐ Issued for Design/Information ☐ Issued for Tender ☐ As Built		
Drawing sheet size - A0 Copyright Reserved ©		