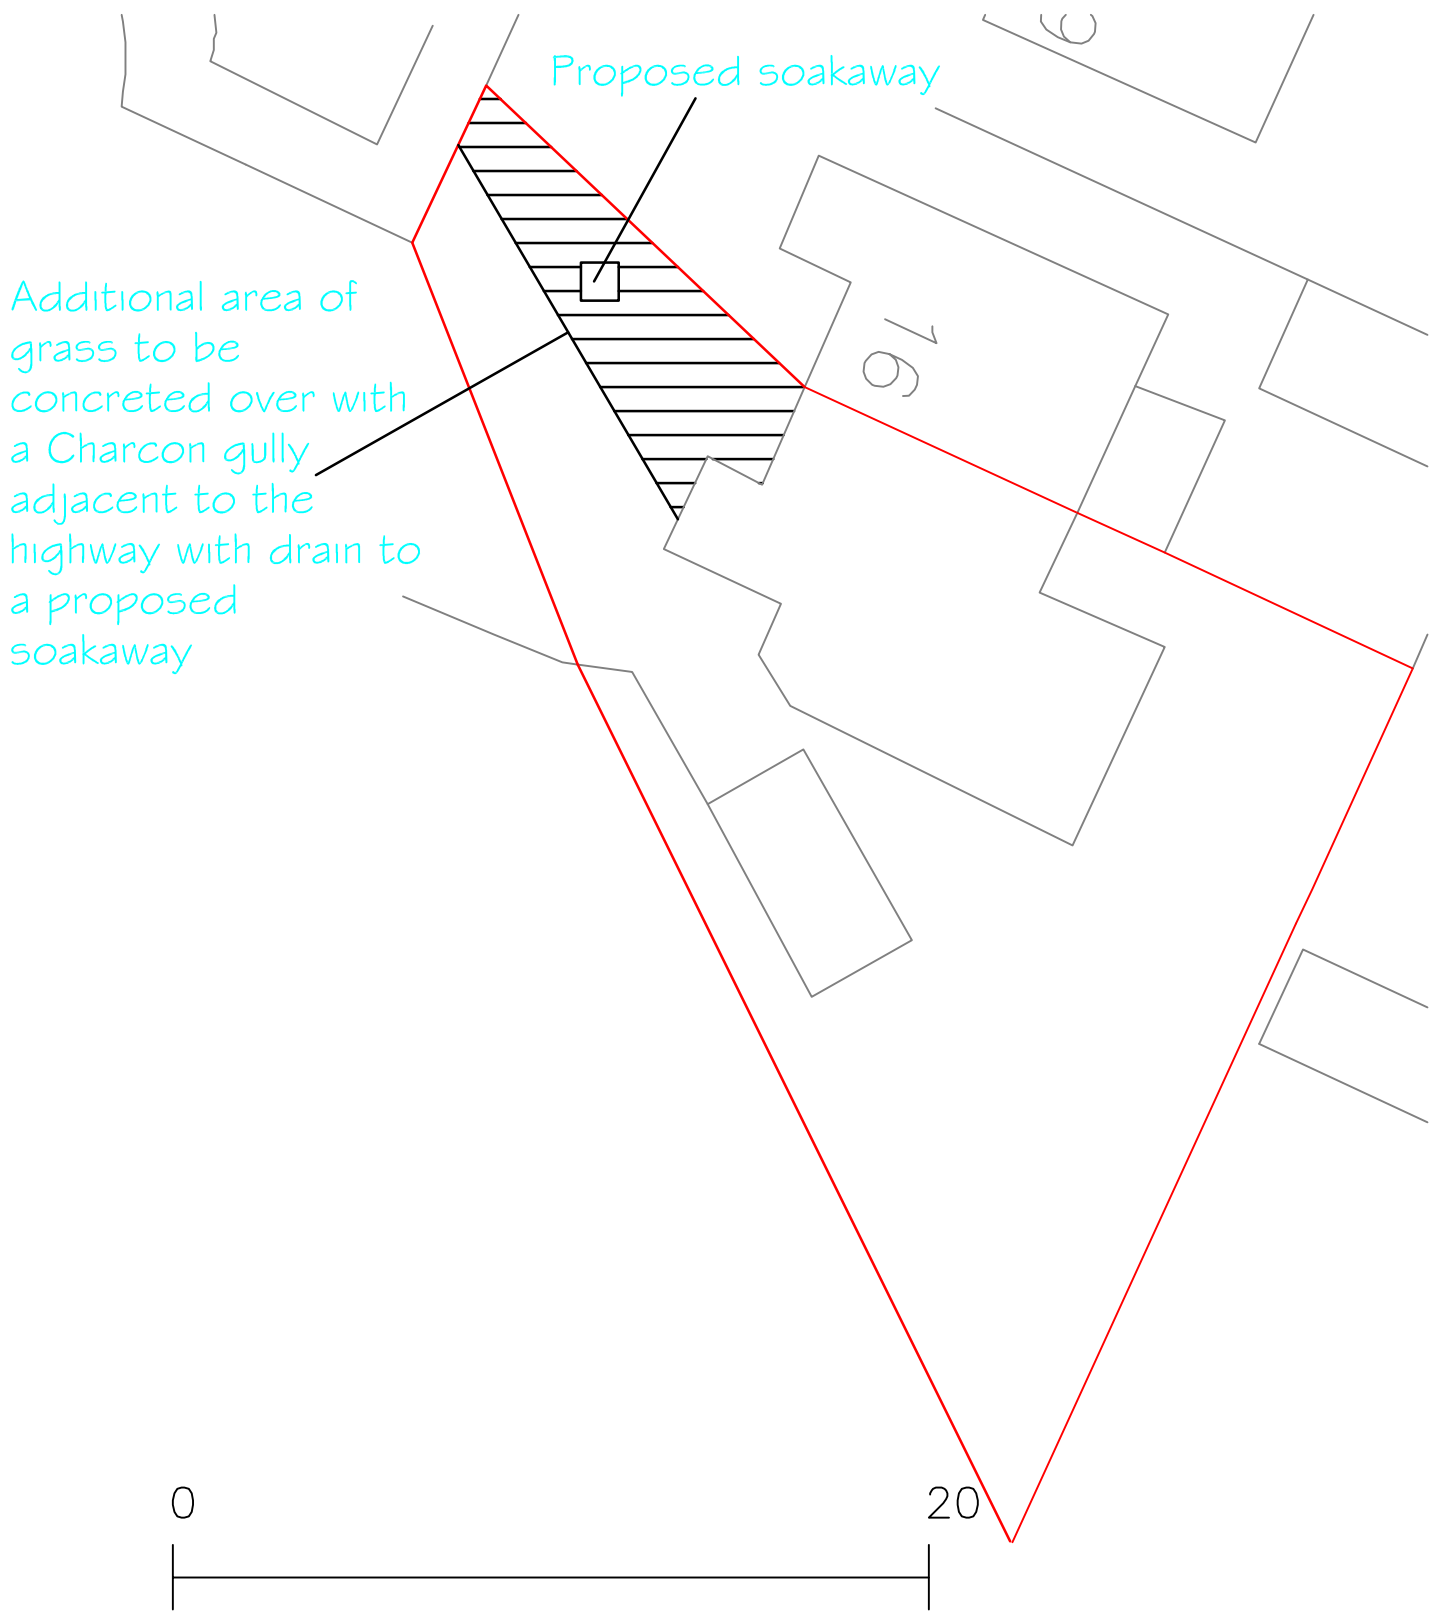


Metres
14 Derwent Grove
Felpham
Layout Plan 1:200
A4 Paper