


K. TROTMAN- ARCHITECTURAL SERVICES

40 Pagham Road
Pagham
Bognor Regis
West Sussex
PO21 4NP

 

Your Ref; FP/153/11/


8th September 2011

Dear K. Rawling,

Further to our communication of the 22th Sept 11, I have redrawn the West Elevation of this dormer at 64 Wroxham Way, Felpham as you have further requested. I have also included another revised floor plan so as you can see the reason as explained before as to why I was unable to draw two dormers, however you will see that I have also as requested reduced the length of the dormer again by approximately another 600mm.

I have dropped the roof by 50mm, which is the most I can do, and I am counting on the structural engineer to find the answer to maintaining the inside storey height, probably a reinforced joist, eg. Two joists with a 10mm steel between them at whatever centre's. This way will enable us to reduce the floor level. I look forward to your comments.

Yours sincerely

 

Keith Trotman.

K. TROTMAN. BSc. (HONS). FM. MICT ret. Dip C. Eng. Dip Bld Mg Surveyor.



PROPOSED DORMER ON EXISTING WEST ELEVATION

K. TROTMAN.
 40, PAGHAM ROAD
 BOGNOR REGIS
 WEST SUSSEX. PO21 4NP.
 Tel; 01243-261912

PROPOSED DORMER BEDROOMS


Revised West elevation, dormer
 reduced in length, also windows
 of same size. The roof has been lowered by 50mm.

CLIENT, MR & MRS CHIDDLE
 64, WROXHAM WAY
 BOGNOR REGIS
 WEST SUSSEX
 PO22 8ES.

DATE; September 2011

SCALE; 1-50

DRWG P4

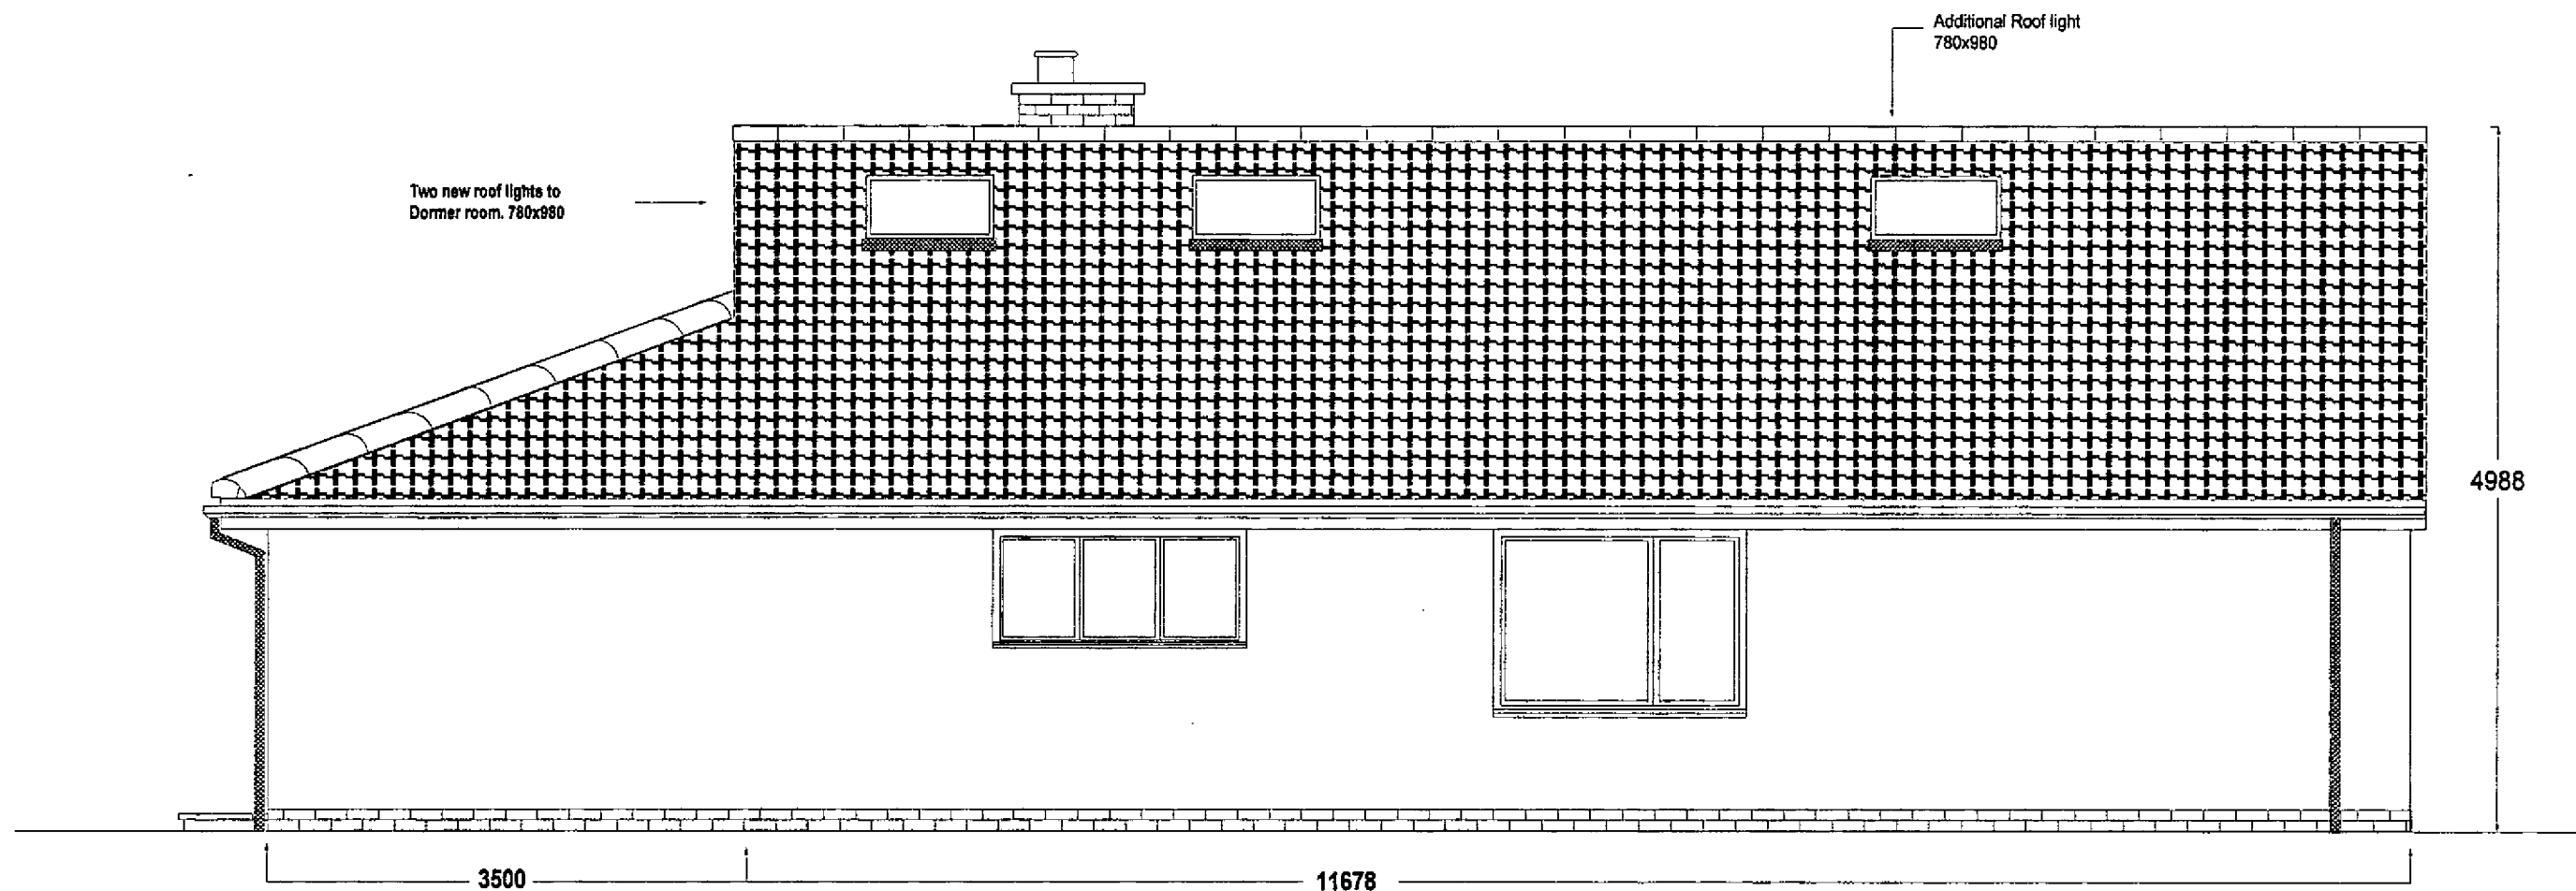

PROPOSED EAST ELEVATION

K. TROTMAN.
40, PAGHAM ROAD
BOGNOR REGIS
WEST SUSSEX. PO21 4NP.
Tel: 01243-261912

PROPOSED DORMER BEDROOMS

Revised East elevation, showing additional roof light to compensate for a smaller window on the West elevation.


CLIENT, MR & MRS CHIDDLE
64, WROXHAM WAY
BOGNOR REGIS
WEST SUSSEX
PO22 8ES.

DATE; September 2011

SCALE; 1-50

DRWG P3

BOUNDARY

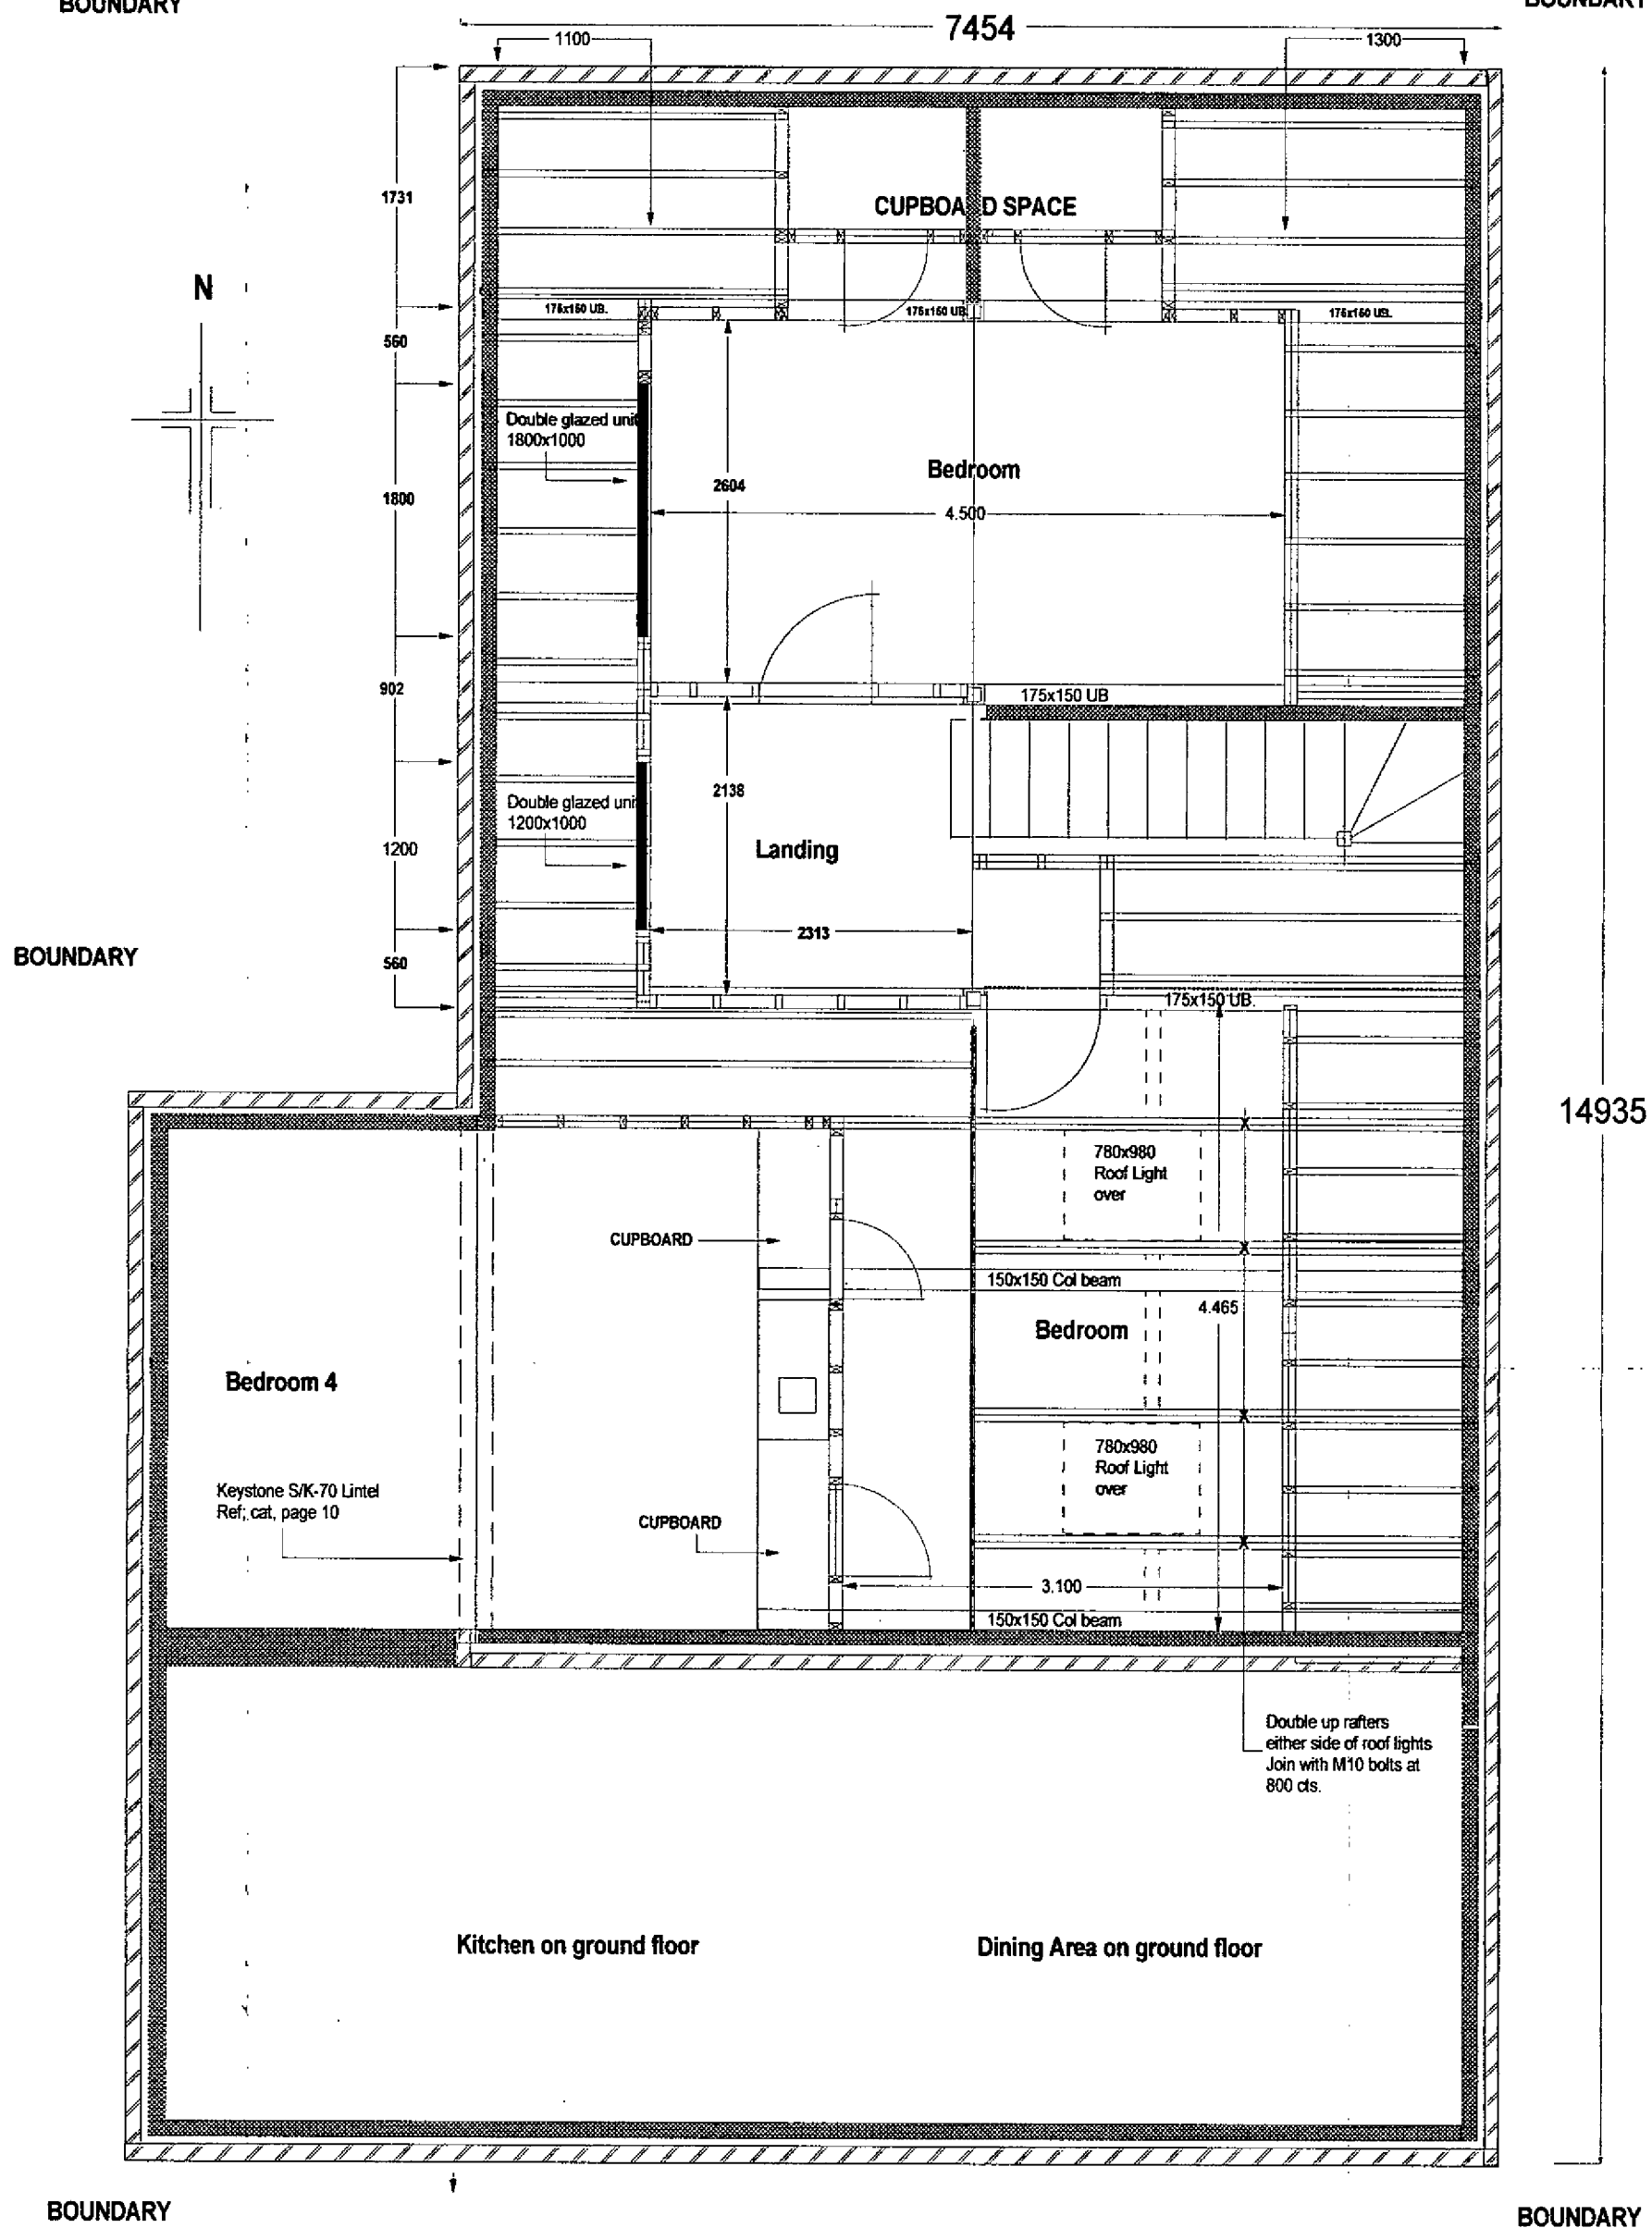

Scale 1-50

K. TROTMAN

Ref AP/153/11/
64 Wroxham Way
Felpham PO22 8EA