



Smaller, 2 pane dormer -
set below ridge. -

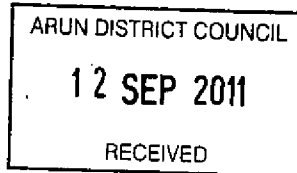

K. TROTMAN- ARCHITECTURAL SERVICES

40 Pagham Road
Pagham
Bognor Regis
West Sussex
PO21 4NP

 

Your Ref; FP/153/11/


8th September 20011

Dear K. Rawlings,

Further to our communication of the 6th Sept 11, I have redrawn the West Elevation of this dormer at 64 Wroxham Way, Felpham as you requested. I have also included a revised floor plan so as you can see the reason as to why I was unable to draw two dormers, however you will see that I have reduced its length by nearly two metre's.


The position of the staircase or should I say the room that it is sited in has dictated the design of the roof at the point at the entry to the landing space. Unfortunately this is the only position that the stairs can go. I look forward to your comments.

Yours sincerely

 

Keith Trotman.

K. TROTMAN. BSc. (HONS). FM. MICT ret. Dip C. Eng. Dip Bld Mg Surveyor.

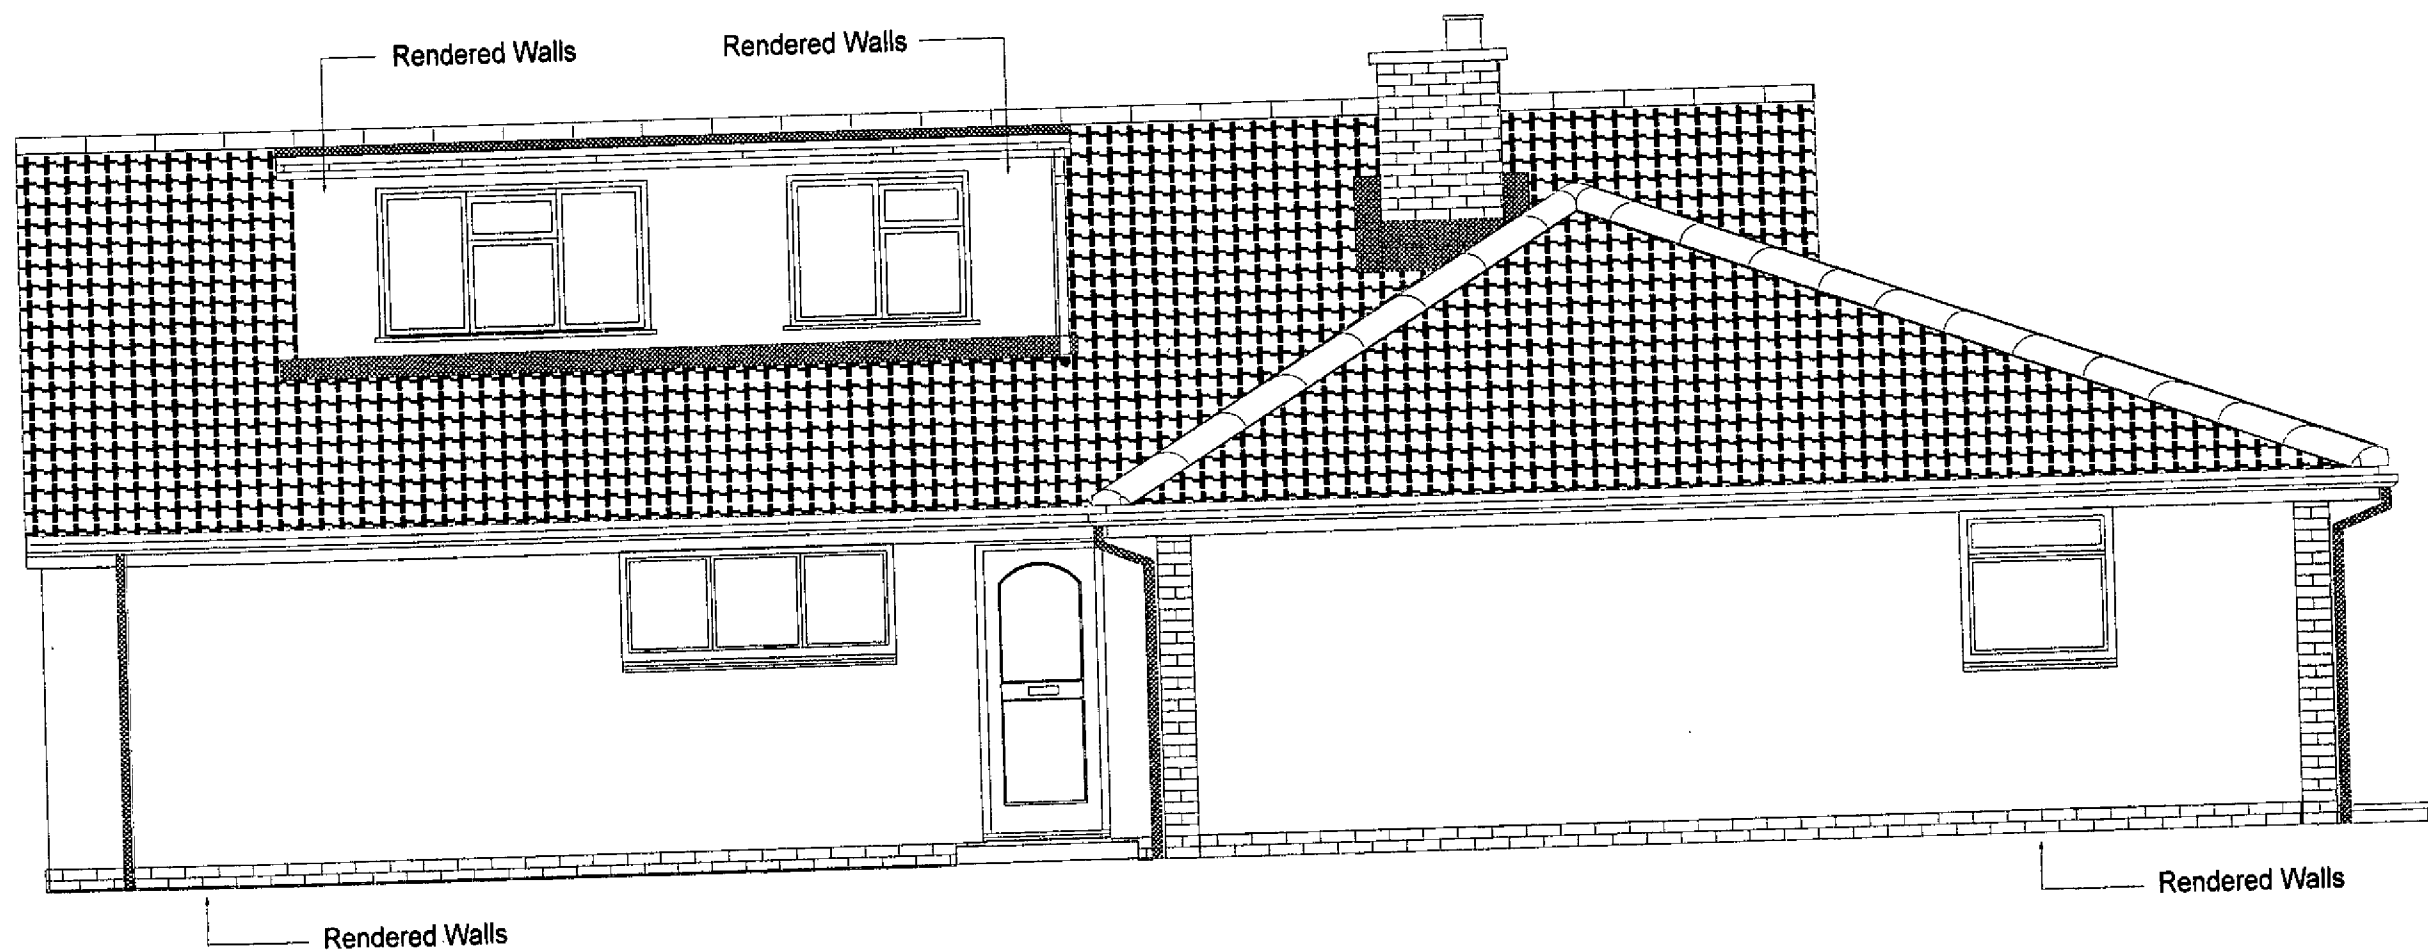

PROPOSED DORMER ON EXISTING WEST ELEVATION

SCALE 1-50
K. TROTMAN

Ref. FP/153/11/
64 Droghda Way
Felpham. PO22 8EA.


BOUNDARY

BOUNDARY

BOUNDARY

14935

BOUNDARY

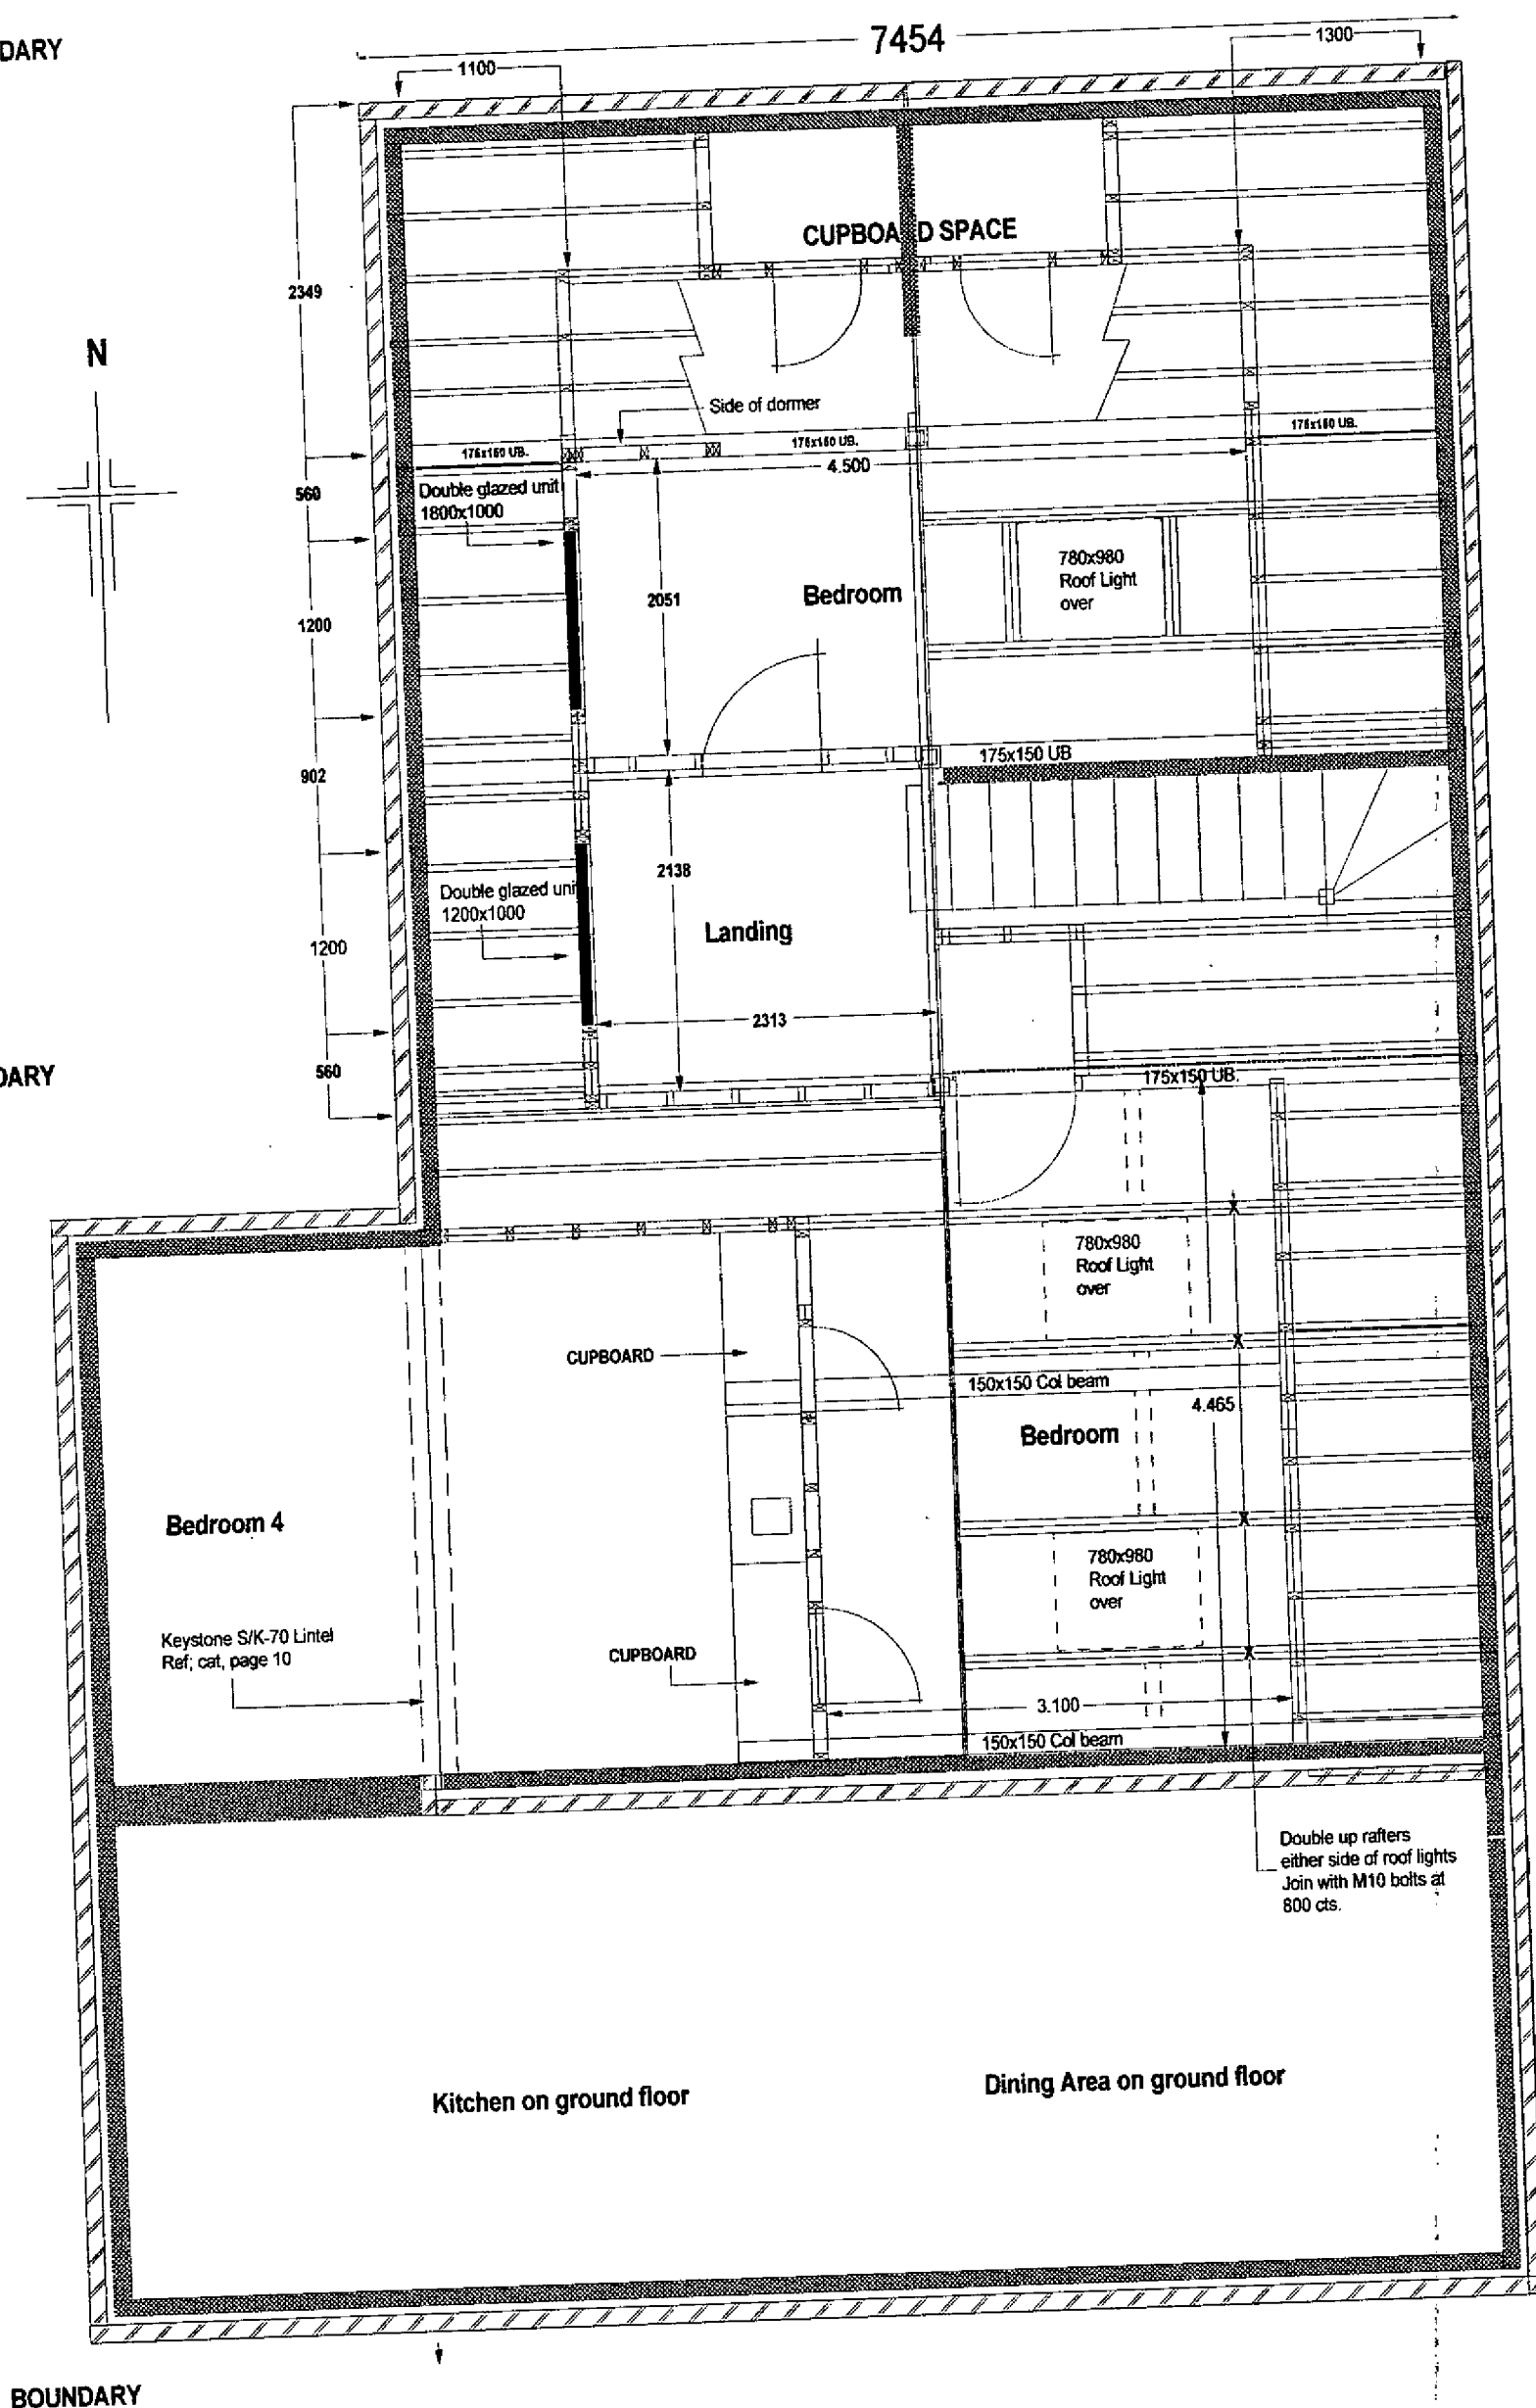

FLOOR AREA, STUD WALLS & WINDOW POSITIONS

K. TROTMAN.
40, PAGHAM ROAD
BOGNOR REGIS
WEST SUSSEX. PO21 4NP.
Tel: 01243-261912

PROPOSED DORMER BEDROOMS
Revised plan, reduction in dormer length.

CLIENT, MR & MRS CHIDDLE
64, WROXHAM WAY
BOGNOR REGIS WEST SUSSEX. PO22 8ES

DATE: September 2011

SCALE:- 1-50

DRWG P7